

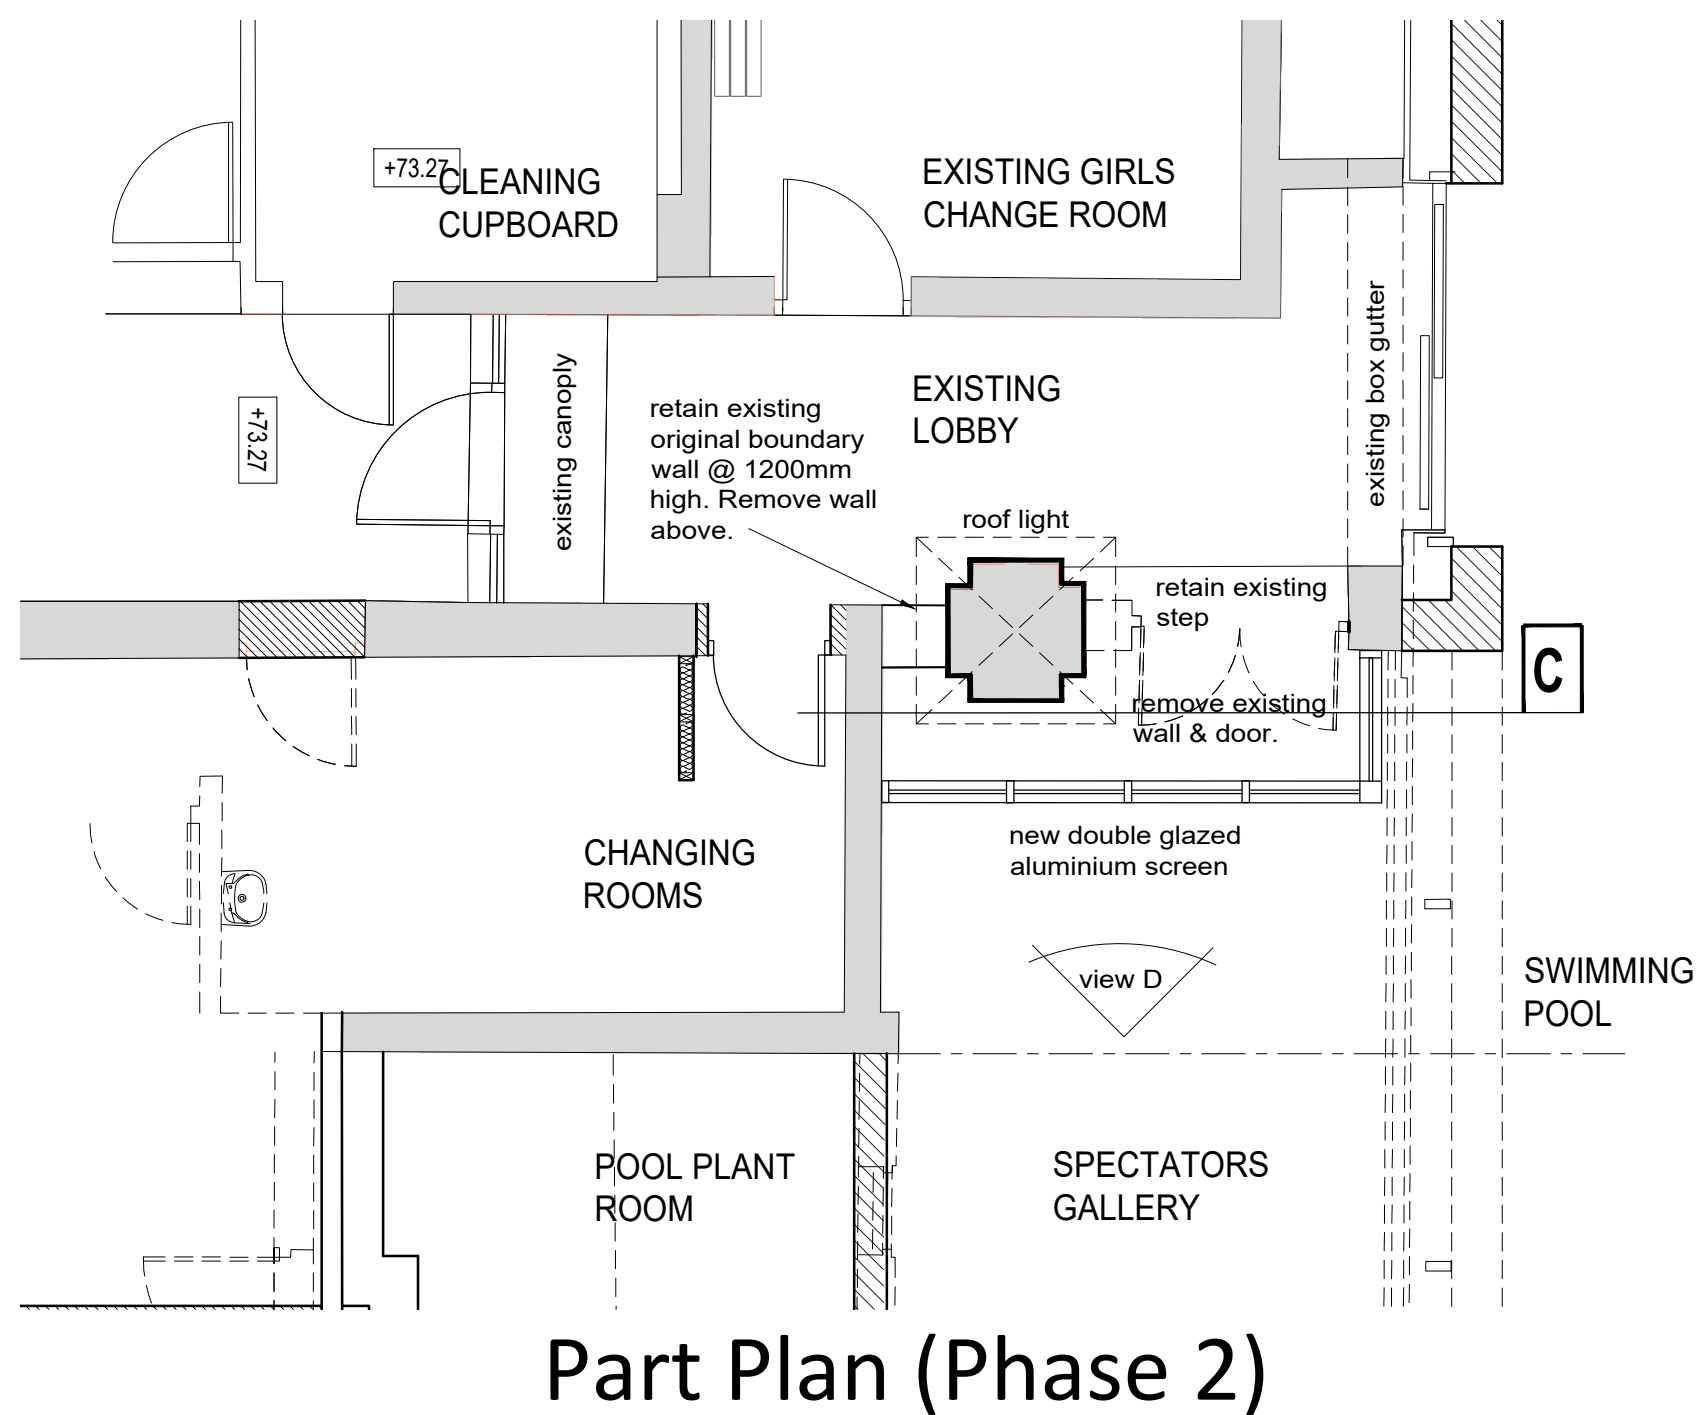


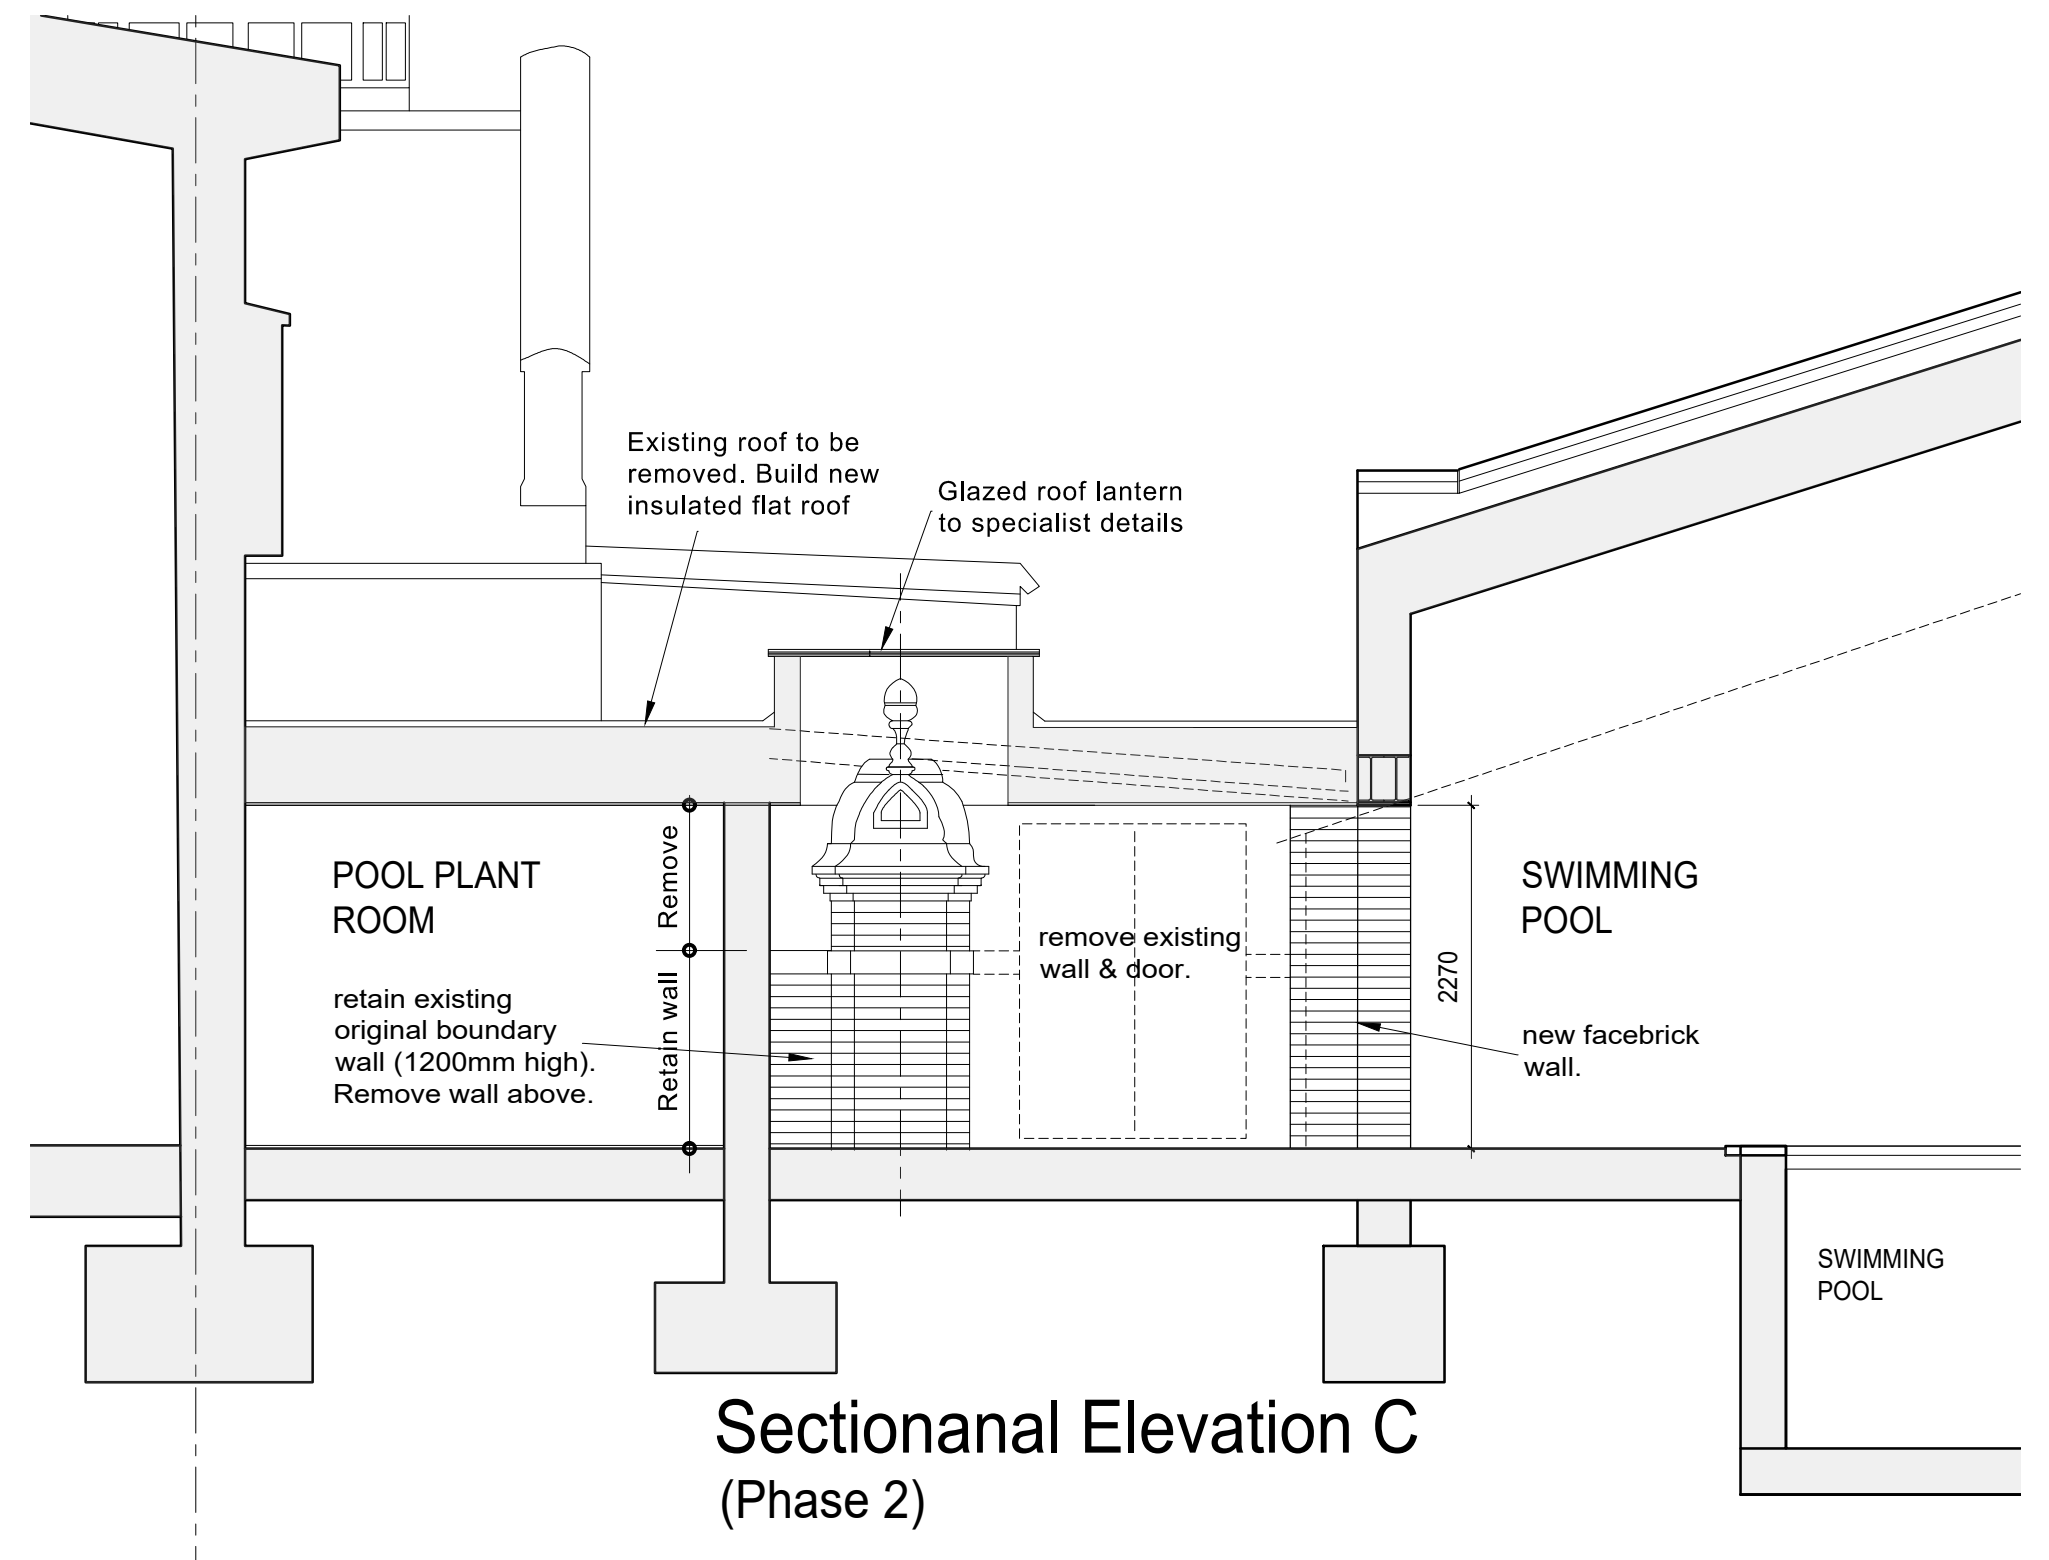

| REV | COMMENTS | DATE |
|-----|----------|------|
|     |          |      |

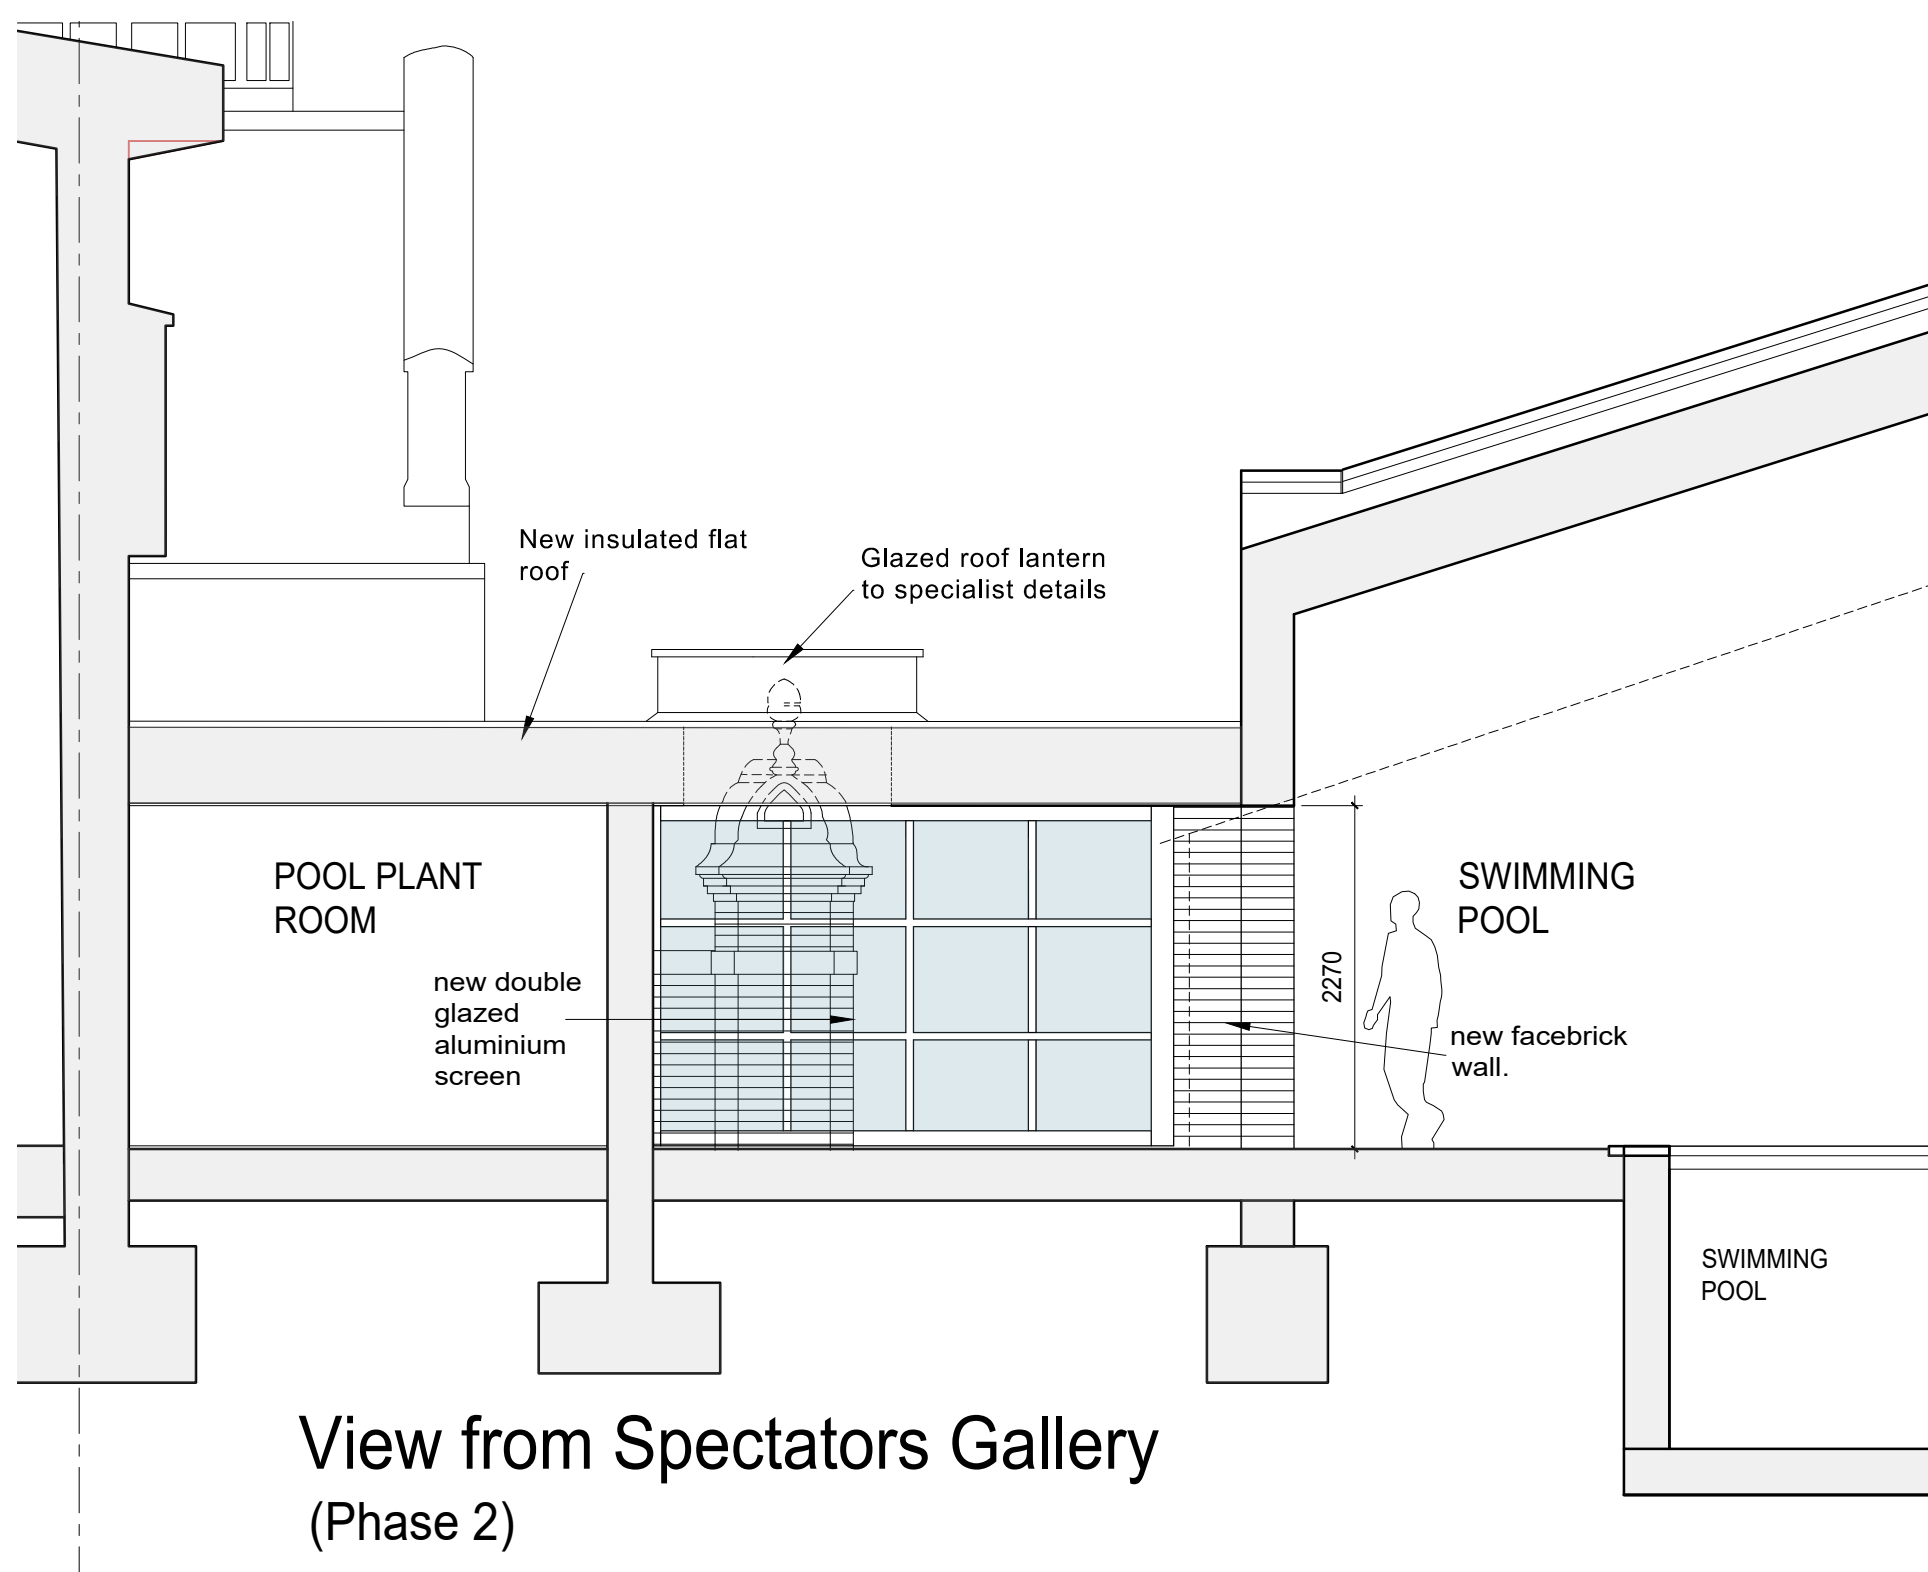

|         |                                                                             |
|---------|-----------------------------------------------------------------------------|
| CLIENT  | Reddam House (Berkshire)Ltd                                                 |
| PROJECT | New Sports Hall at Reddam House<br>Bearwood Rd, Sindlesham, Wokingham RG41  |
| DRAWING | Historic Brick Pier, View from Swimming Pool Gallery<br>PHASE 2<br>Planning |
| STATUS  | Planning                                                                    |
| SCALE   | 1:50 / 1:20                                                                 |
| DRAWN   | PB                                                                          |
| CHECKED |                                                                             |
| NO      | 3807/227                                                                    |
| REV     | .                                                                           |
| DATE    | Nov 2024                                                                    |

THIS DRAWING MUST NOT BE SCALED UNLESS ISSUED FOR PLANNING PURPOSES. ALL DIMENSIONS ARE TO BE VERIFIED PRIOR TO SETTING OUT, COMMENCING WORK, OR PRODUCTION OF FABRICATION DRAWINGS. REPORT ANY DISCREPANCIES TO THE SUPERVISING OFFICER IMMEDIATELY. ©