


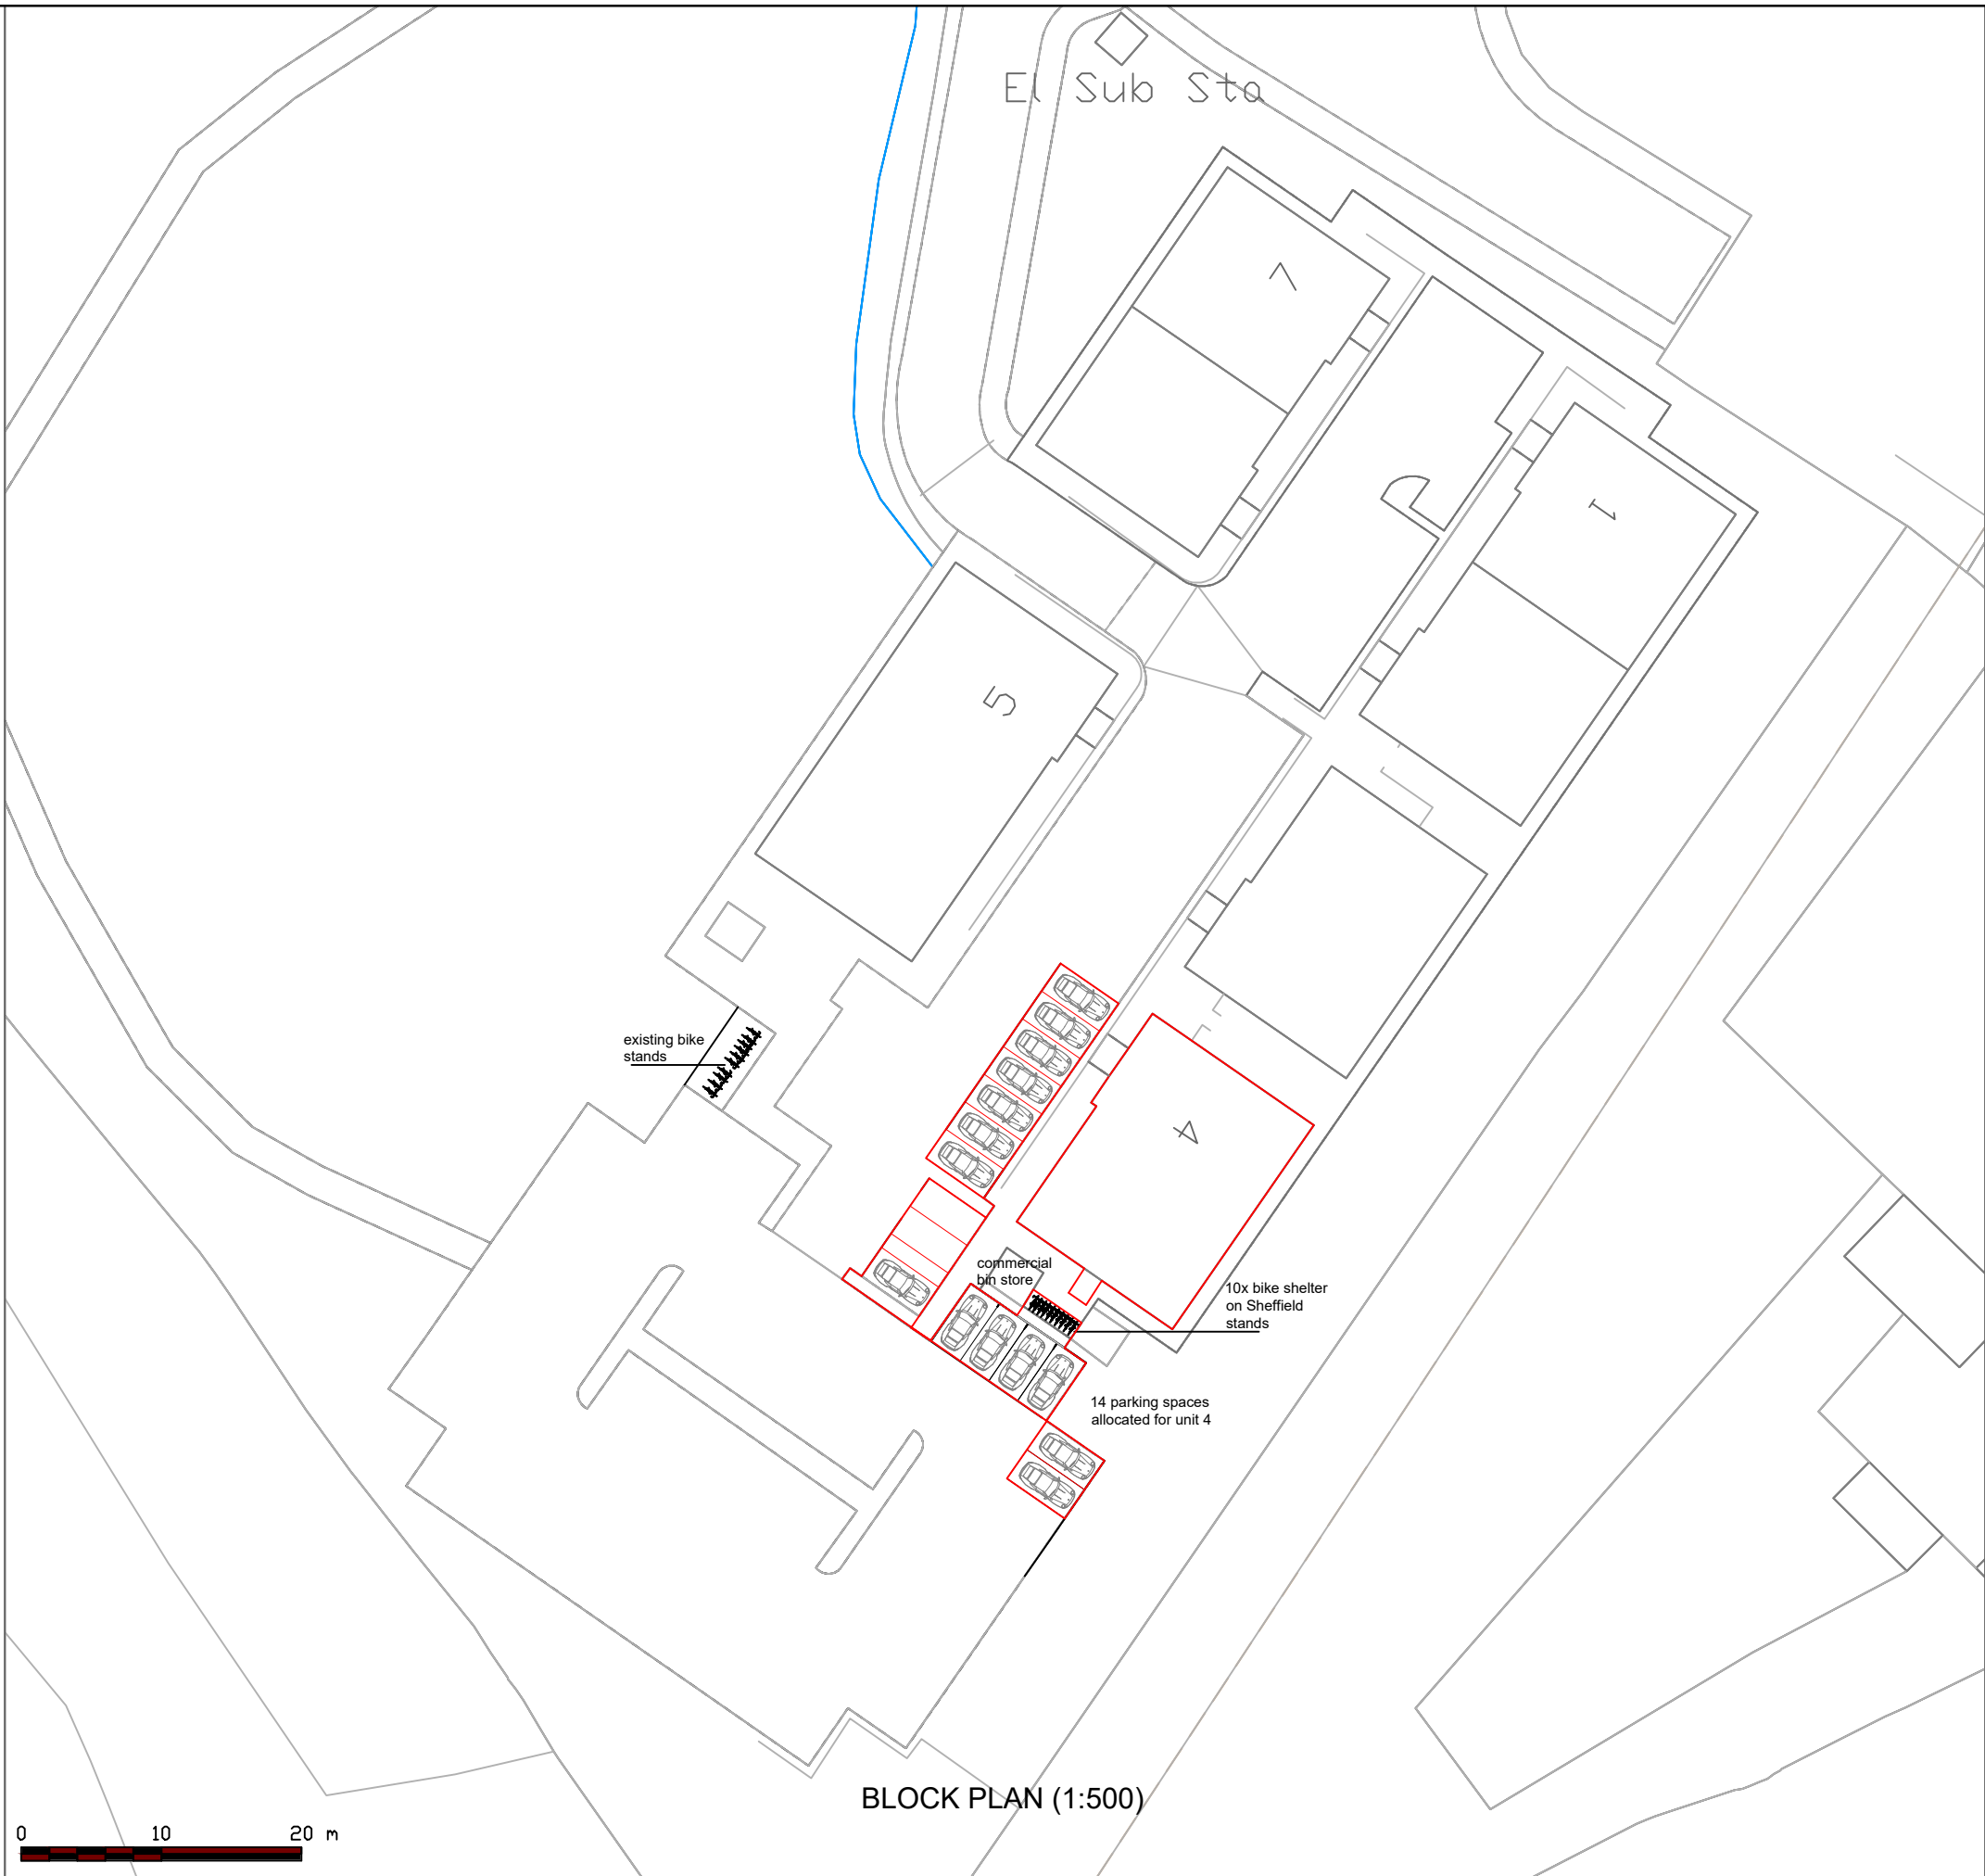

M C S DESIGN Architectural Services Millennium Creative Services Design RIVENDELL, 8A PRIORY LANE, BRACKNELL, RG42 2JU mob: 07989319224 tel: 0333 006 5529 fax: 0333 006 5529 email: info@mcsdesignservices.co.uk www.mcsdesignservices.co.uk client: MR. YAQOOB CHAUDHARY	
site: 4 Winnersh Fields, Gazelle Close, Winnersh, RG41 5QS	
project: CHANGE OF USE FROM OFFICE TO AN ISLAMIC EDUCATION AND CULTURE COMMUNITY CENTRE	
title: BLOCK PLAN	
status: FULL PLANNING APPLICATION	
drawing number: CHAUDHARY/PLAN/005	
scale: 1:500 @ A3	drawn Kaleem Janjua B.Arch.
date: 11th March 2025	revision