
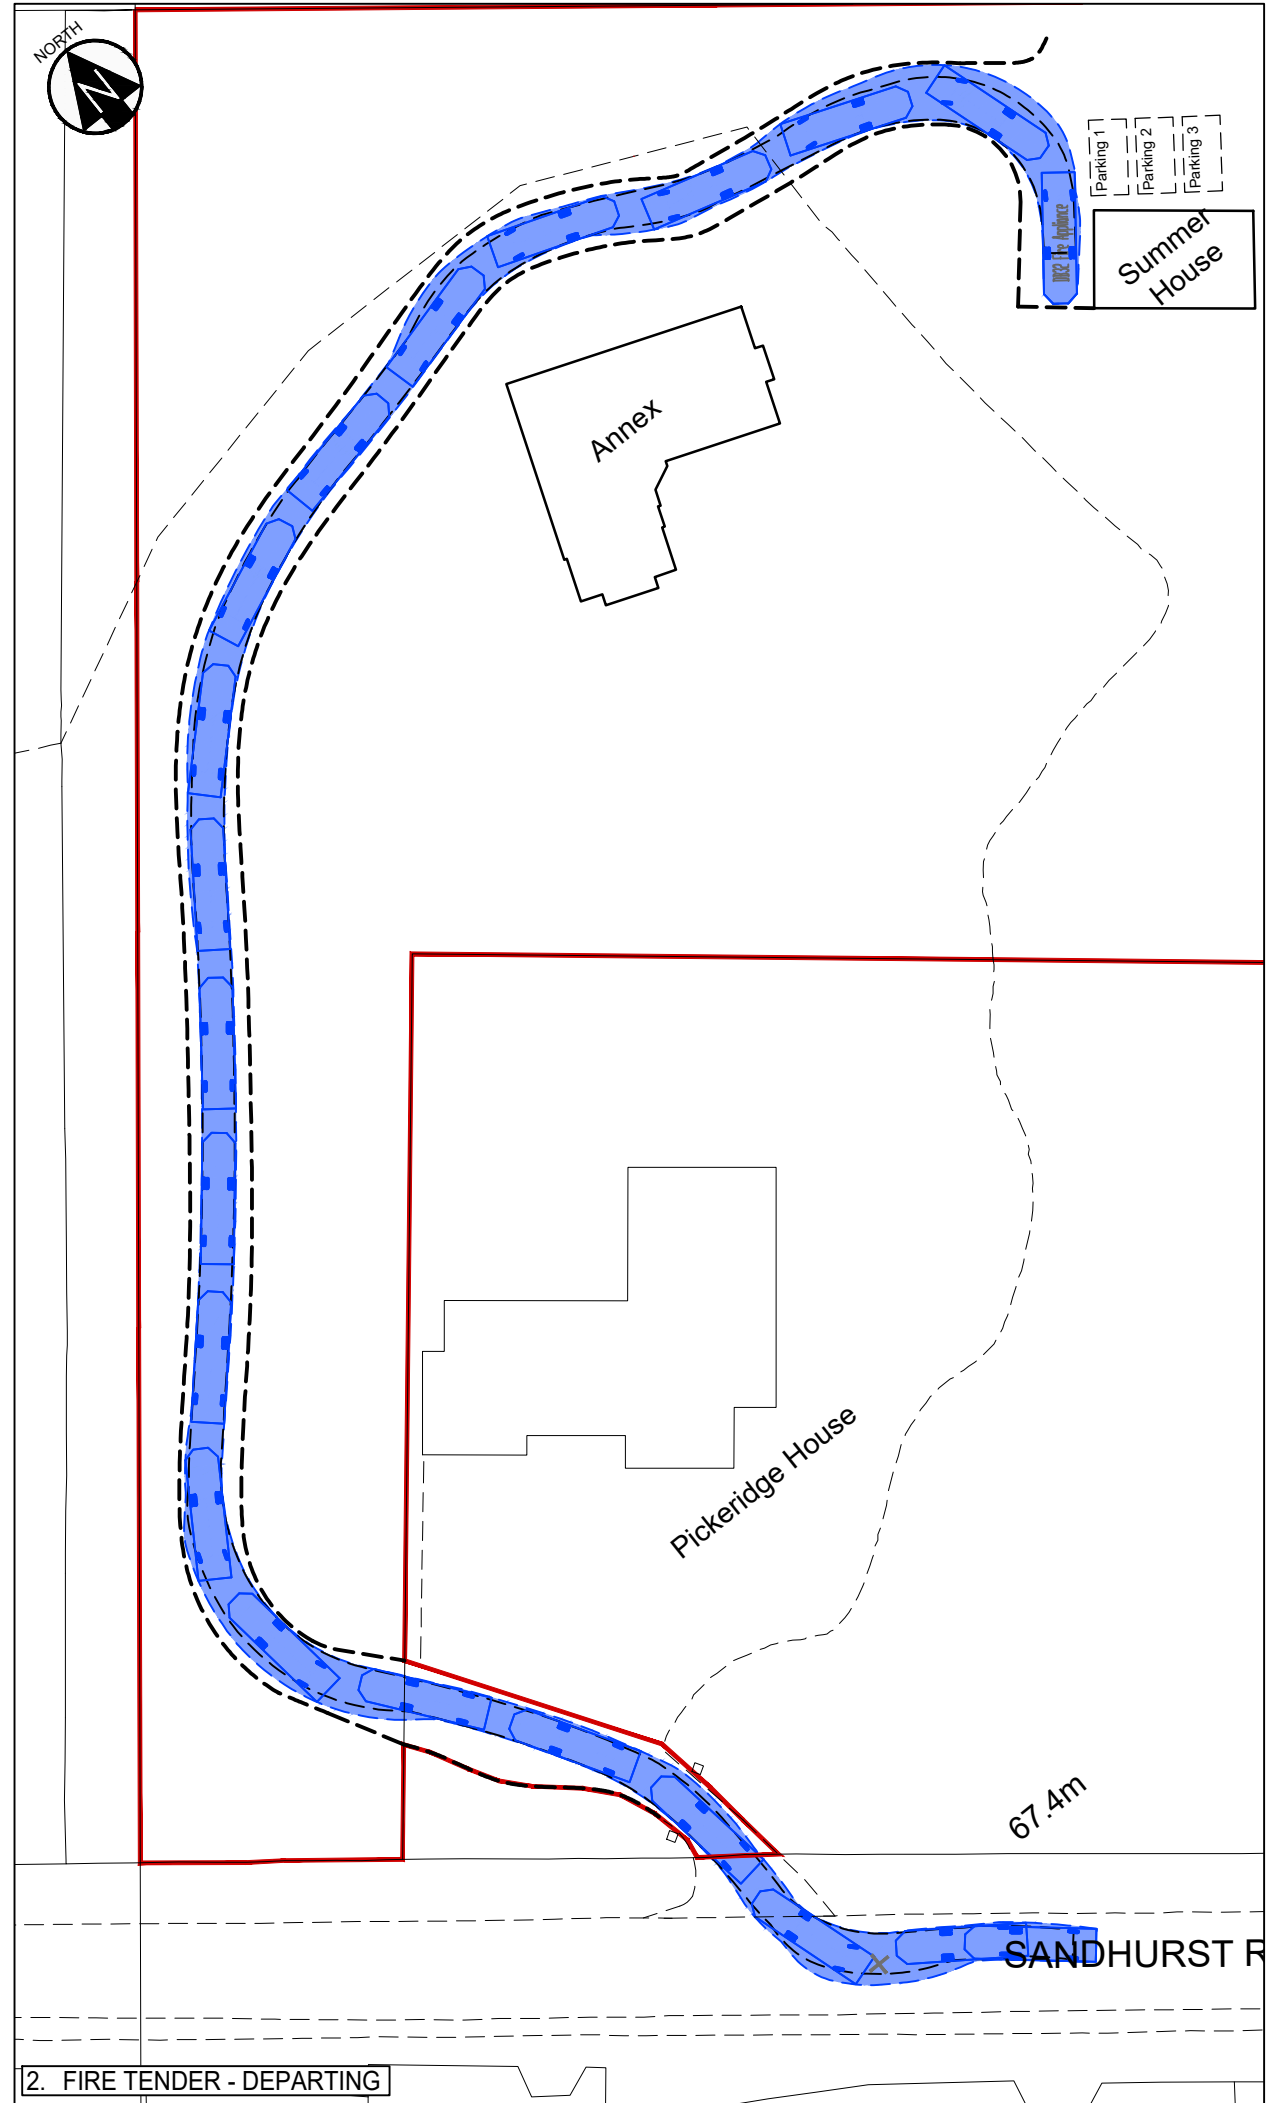


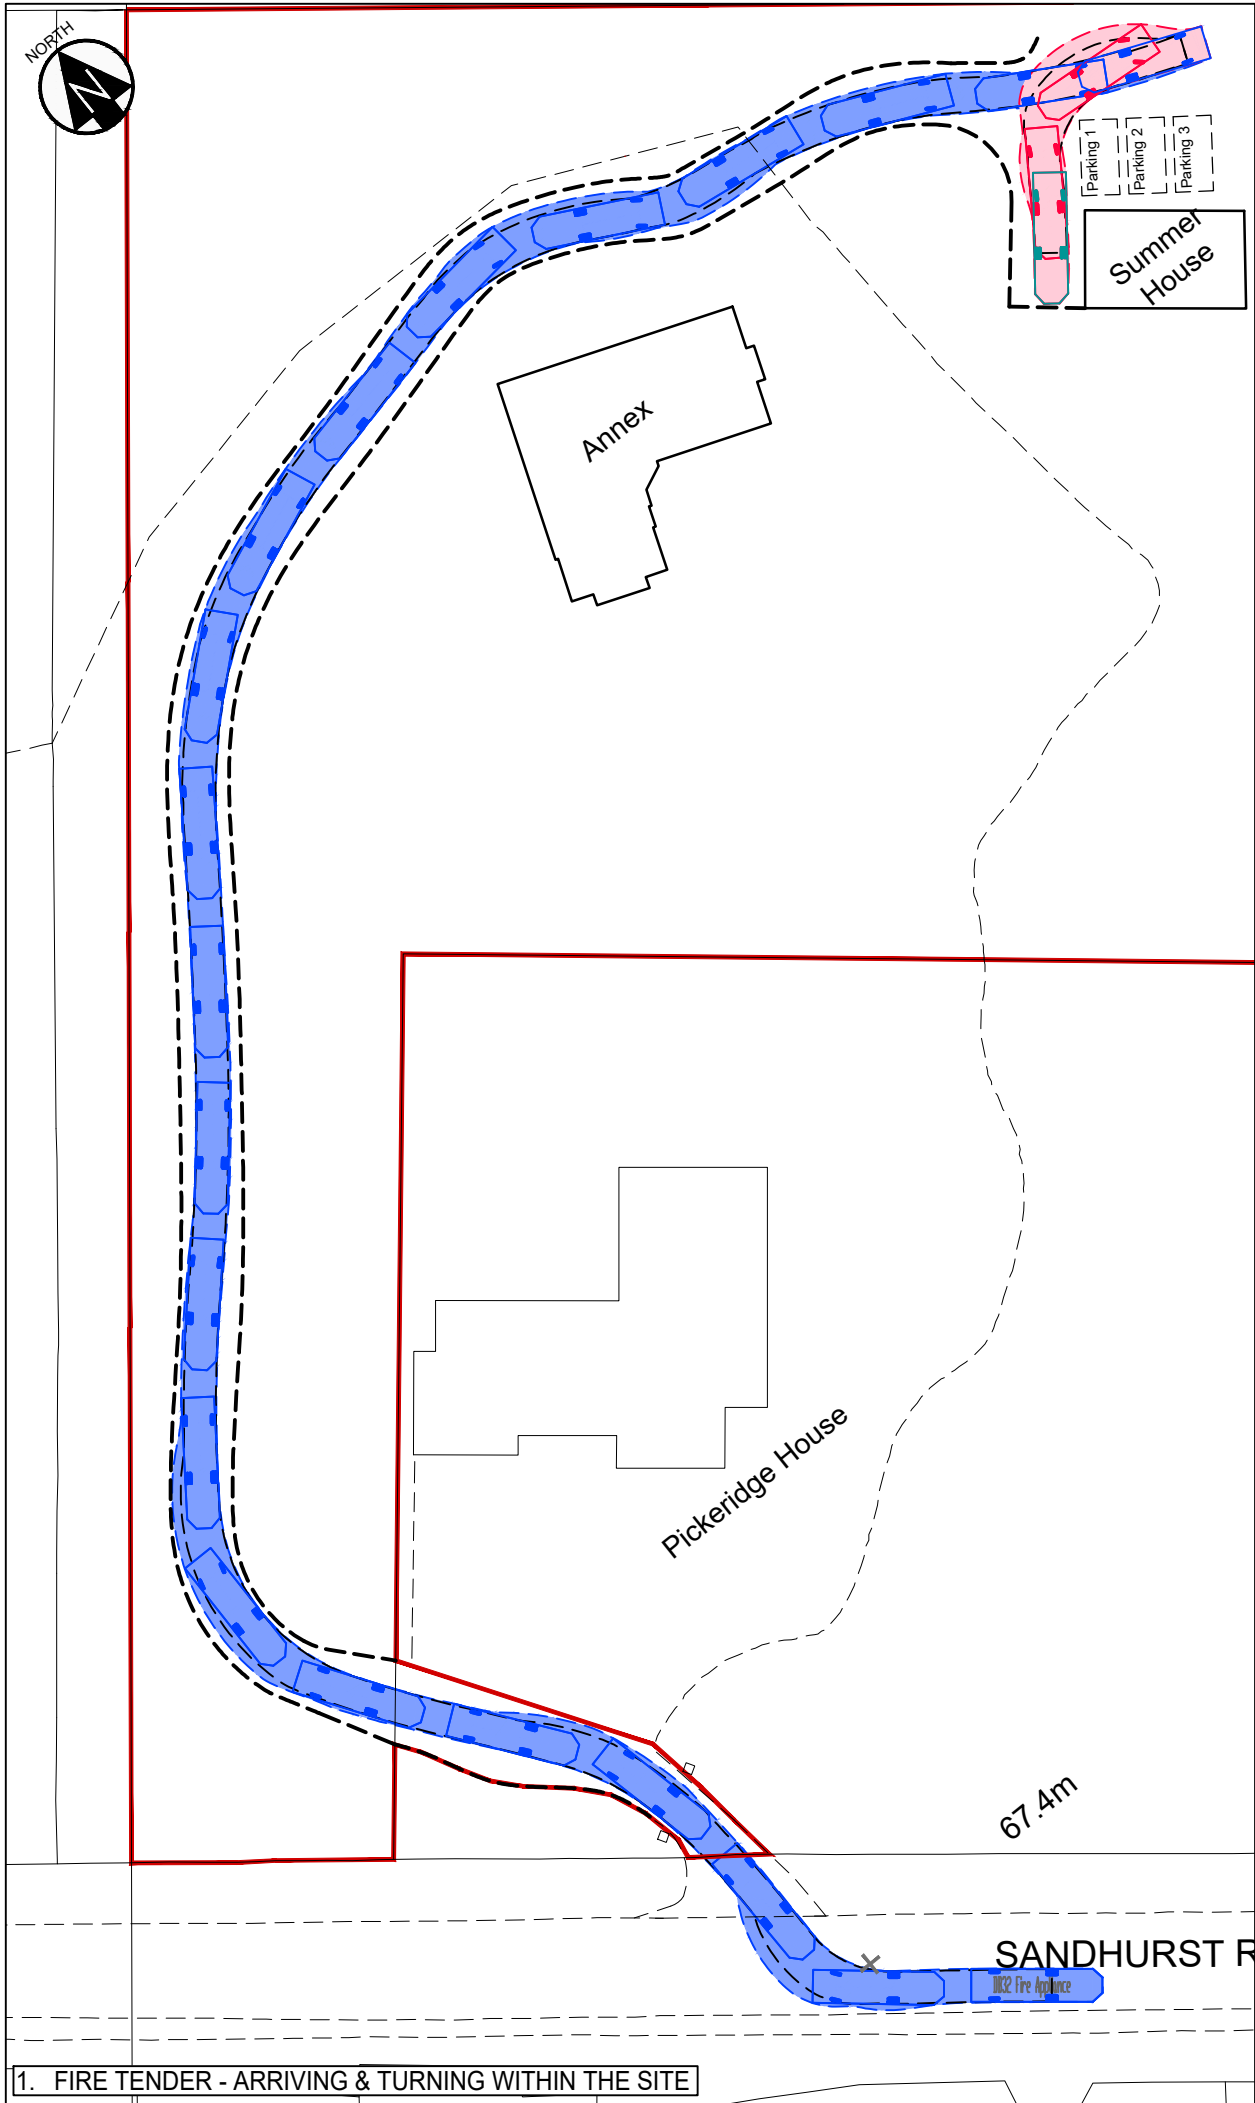

DO NOT SCALE.

VEHICLE: DB32 FIRE TENDER

FORWARD REVERSE

DB32 Fire Appliance
Overall Length 8.680m
Overall Width 2.180m
Overall Body Height 3.452m
Min Body Ground Clearance 0.337m
Max Track Width 2.121m
Lock to lock time 6.00s
Kerb to Kerb Turning Radius 7.910m

NOTES:

0 25m
SCALE - 1:500

P2	12.08.26	Swept path vehicle updated	RS
P1	16.07.26	First issue	RS
Rev.	Date	Revision details	By

JOHN RUSSELL TRANSPORT PLANNING

Client

Project
PROPOSED RESIDENTIAL DEVELOPMENT,
PICKERIDGE LODGE,
SANDHURST ROAD,
WOKINGHAM,
RG40 3JE

Drawing title
Swept Path Analysis of a
Fire Tender

Drawing no. PICK - SPA-02	Revision P2
------------------------------	----------------

Status INFORMATION	Date 16.07.26	Issue Date 16.07.26
Scale 1:500 @ A3	Drawn by RS	Checked by JR