




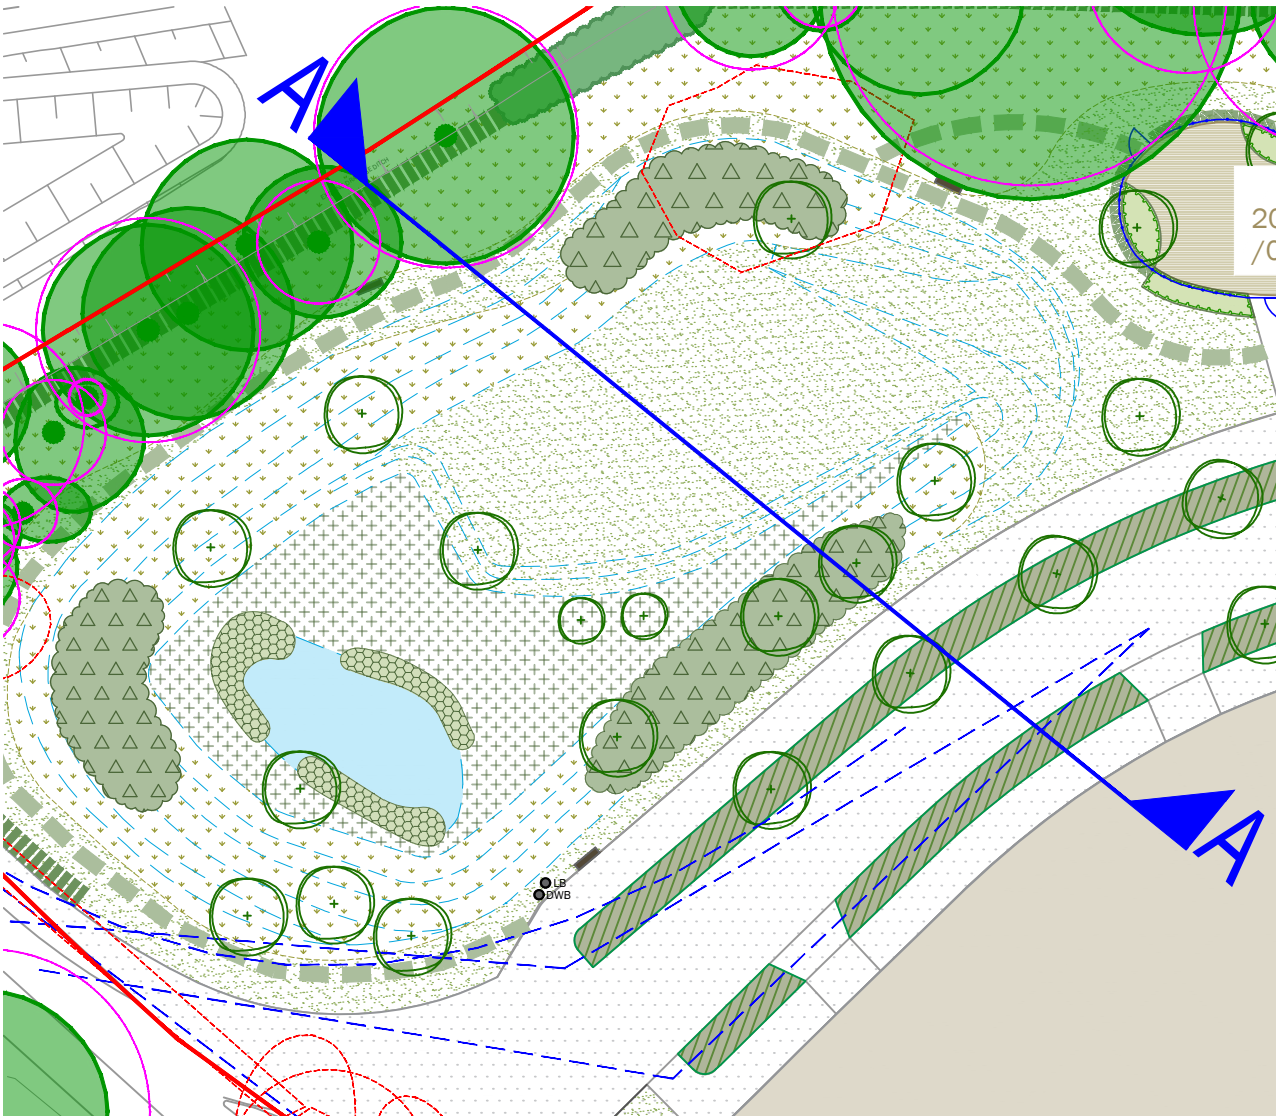


Section A - Western SuDS Basin (Not To Scale)

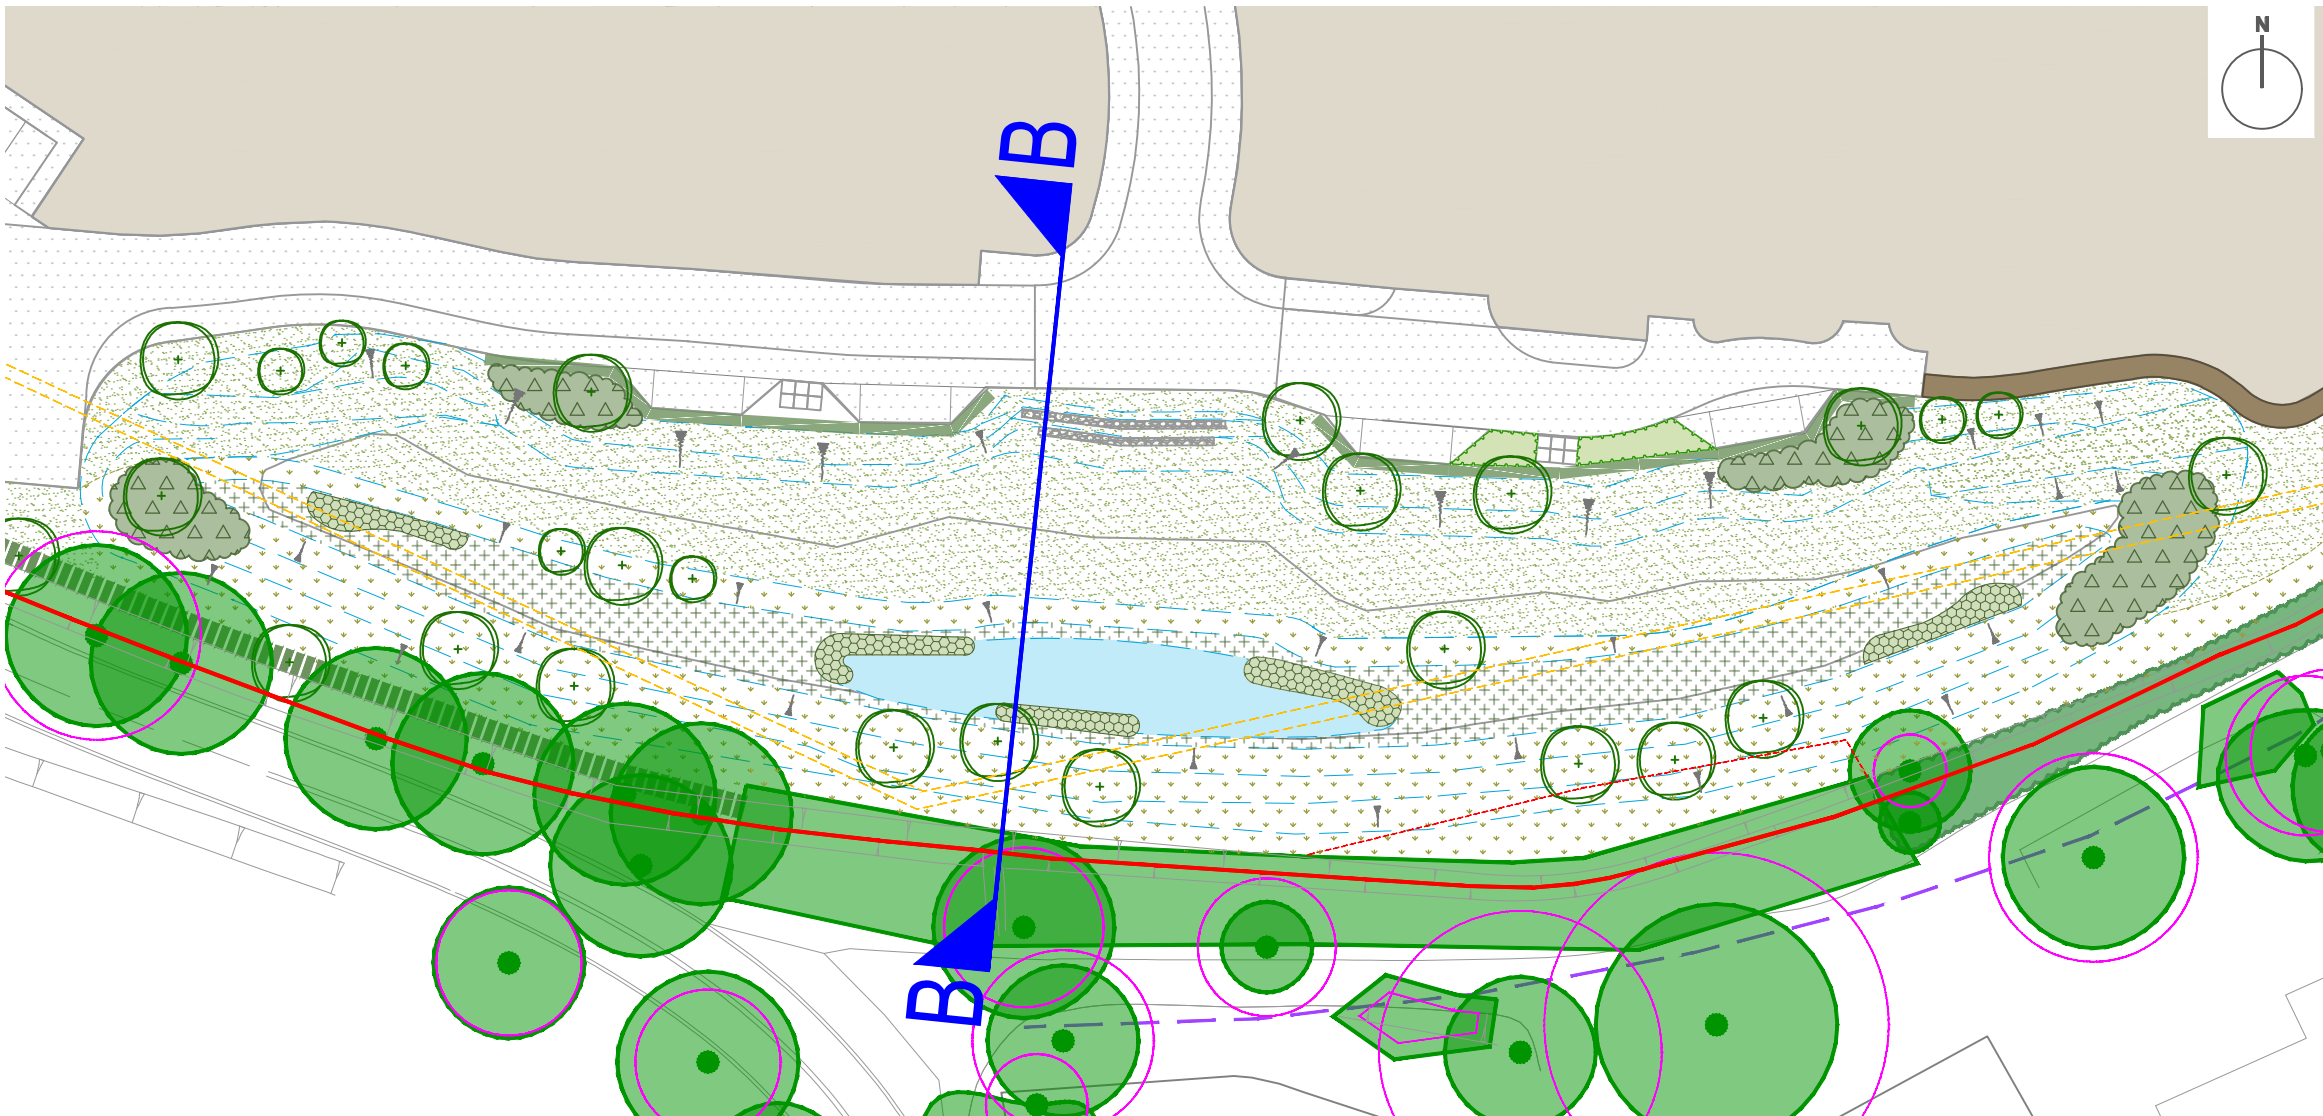

Section B - Eastern SuDS Basin (Not To Scale)

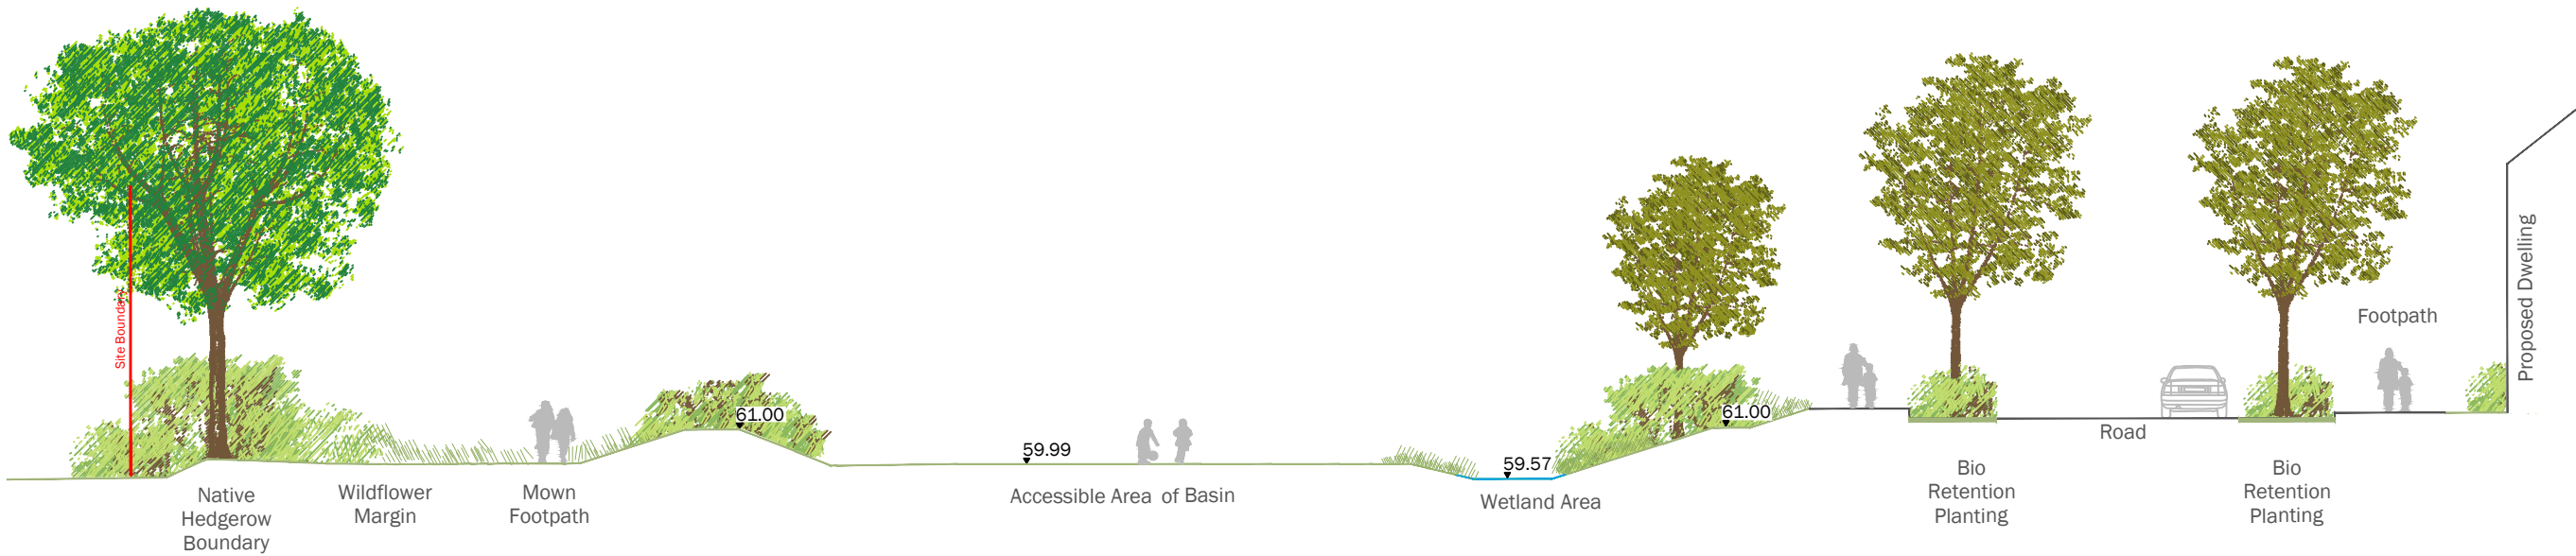


Section A - Western SuDS Basin (1:200 on A2)

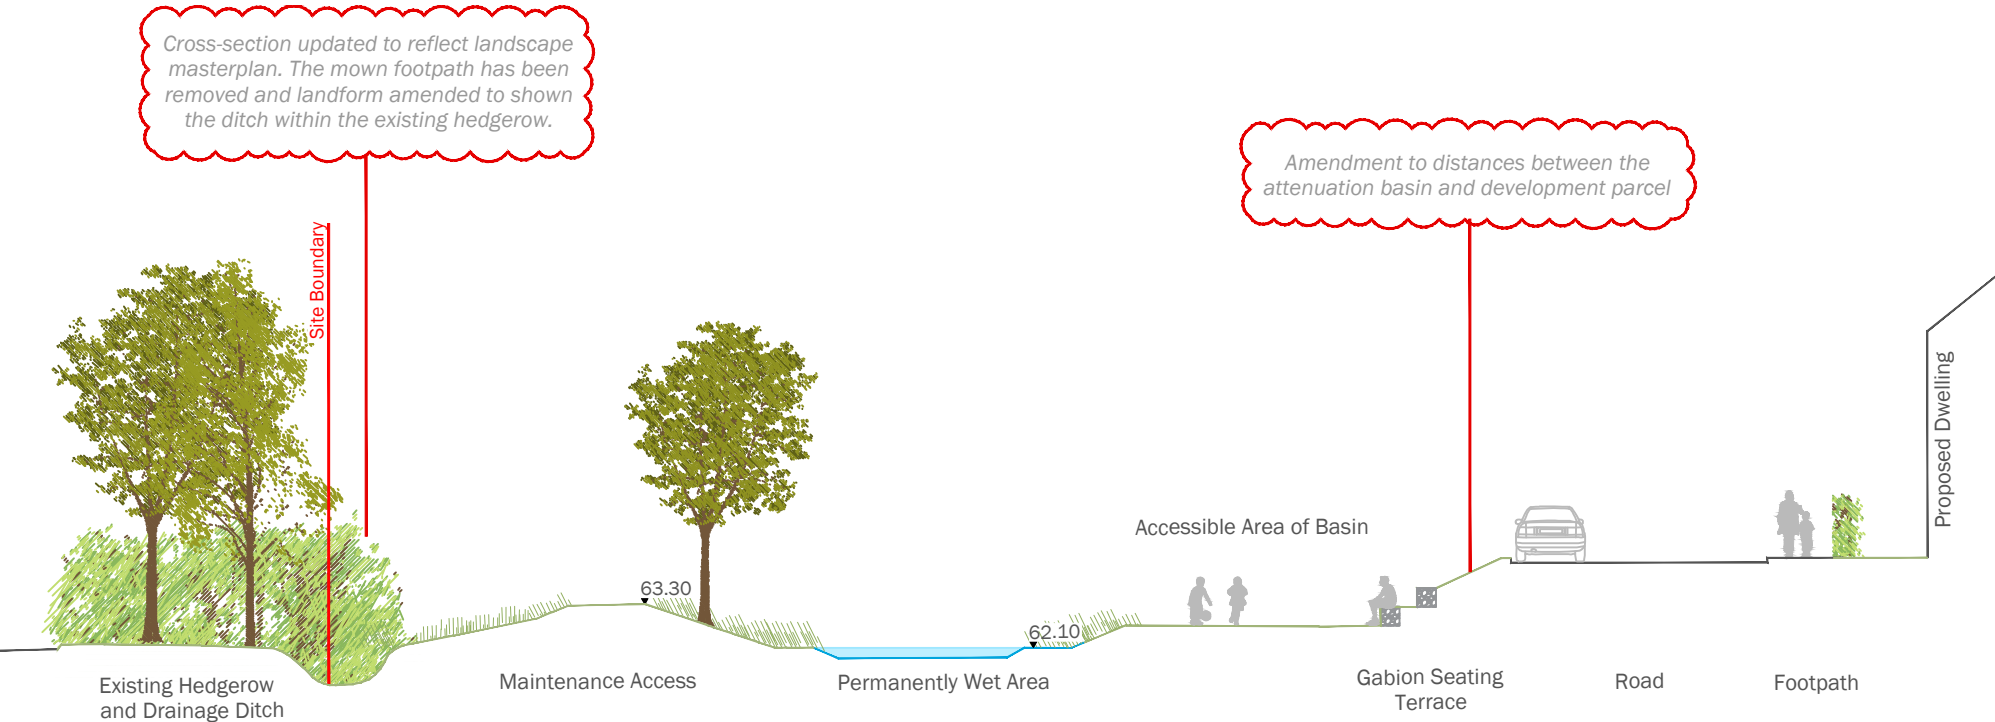

Section B - Eastern SuDS Basin (1:200 on A2)

EDP designs are assessed for any significant risks under the Construction (Design and Management) Regulations 2015 and provided in a separate Design Risk Register. All risk identification matters are to be interpreted in conjunction with any other designs and coordinated by the Principal Designer (CDM).

overview

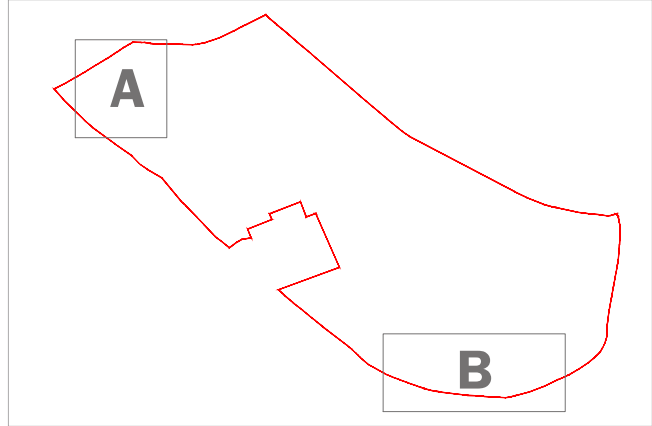

This drawing is to be read in conjunction with all other drawings and specifications within the package. These drawings have been prepared for design development and costing purposes only. All dimensions in millimeters unless otherwise specified. Do not scale off this drawing, except for planning purposes. Written dimensions to be taken only. EDP will accept no responsibility for errors by others in "scaling" from this drawing. All base plans used are provided by the client and architect, except where otherwise expressly agreed in writing. EDP shall have no responsibility or liability for any loss direct or consequential. This drawing must not be copied in whole or part without prior written consent from EDP.

purpose of issue **PLANNING**

|     |                                        |            |     |
|-----|----------------------------------------|------------|-----|
| c   | Annotations added highlighting changes | 10/08/2026 | JOn |
| b   | Cross-section details amended          | 06/08/2026 | JOn |
| -   | Original                               | 03/12/2025 | JOn |
| rev | description                            | date       | by  |

client

**Nicholas King Homes**

project title

**Pearces Farm, Easthampstead Road, Wokingham**

drawing title

**Illustrative Section: SuDS Basin**  
**SHEET 1 of 1**

|                |                |          |     |
|----------------|----------------|----------|-----|
| date           | 10 AUGUST 2026 | drawn by | JOn |
| drawing number | edp7682_sk001c | checked  | HMc |
| scale          | 1:200 @ A2     |          |     |



Registered office: 01285 740427 - [www.edp-uk.co.uk](http://www.edp-uk.co.uk) - [info@edp-uk.co.uk](mailto:info@edp-uk.co.uk)

0 10m