


DRAWING NO. GD.005

Crown Copyright and database rights 2025.
OS AC0000814278 National Map Centre.
Purchased 14/11/2025 1 year licence.

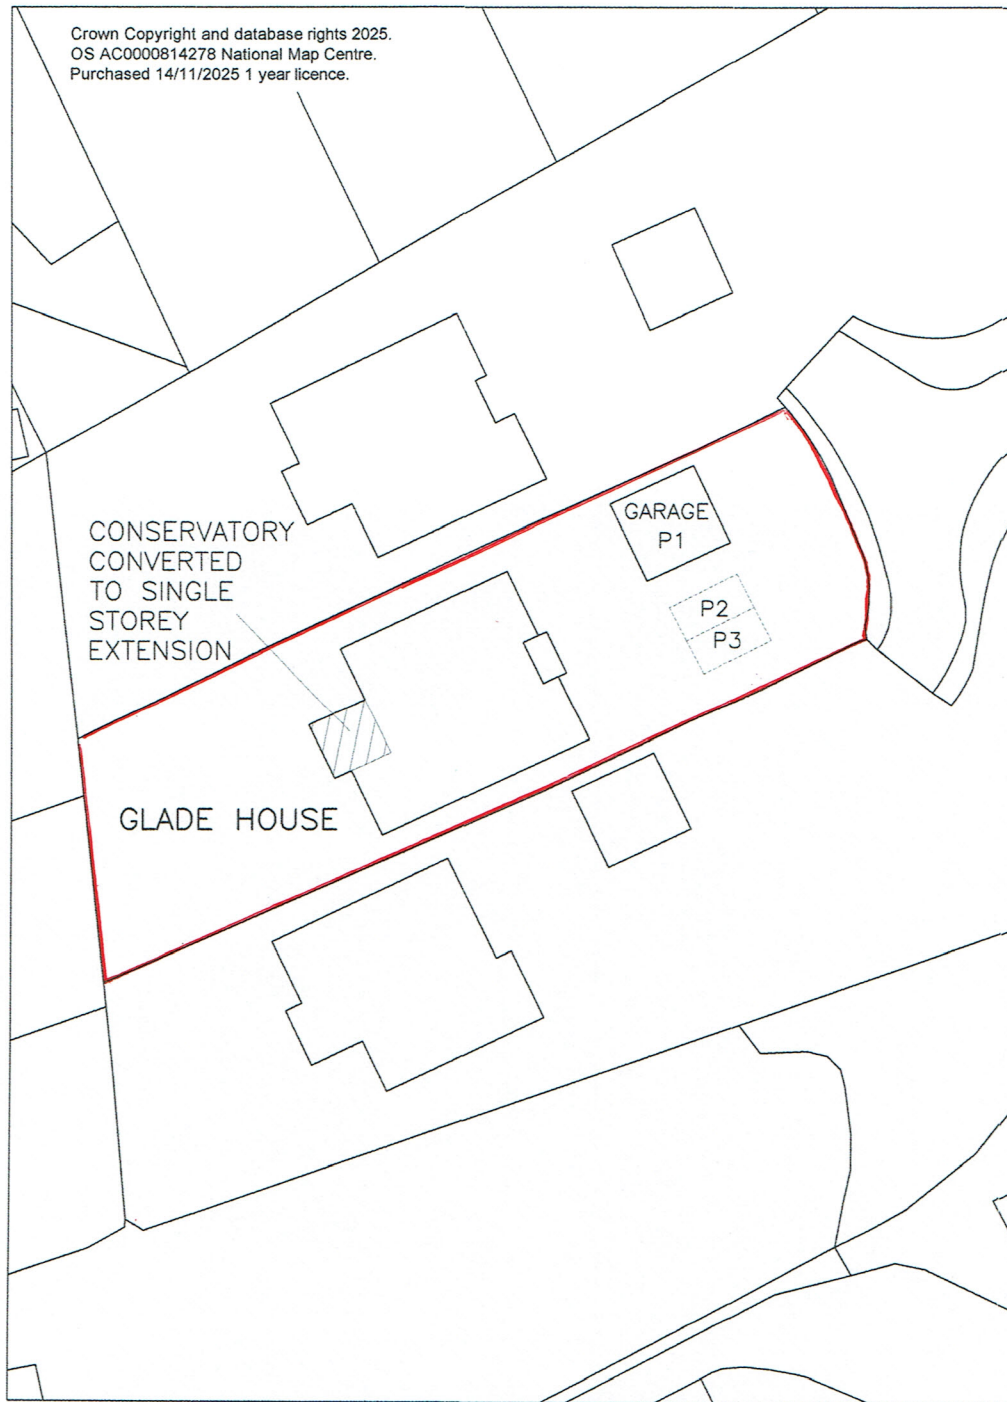

GLADE HOUSE

GARAGE
P1

P2
P3

CONSERVATORY
CONVERTED
TO SINGLE
STOREY
EXTENSION

GLADE HOUSE SANDHURST ROAD

WOKINGHAM BERKS RG40 3JQ

SCALE 1:500

