



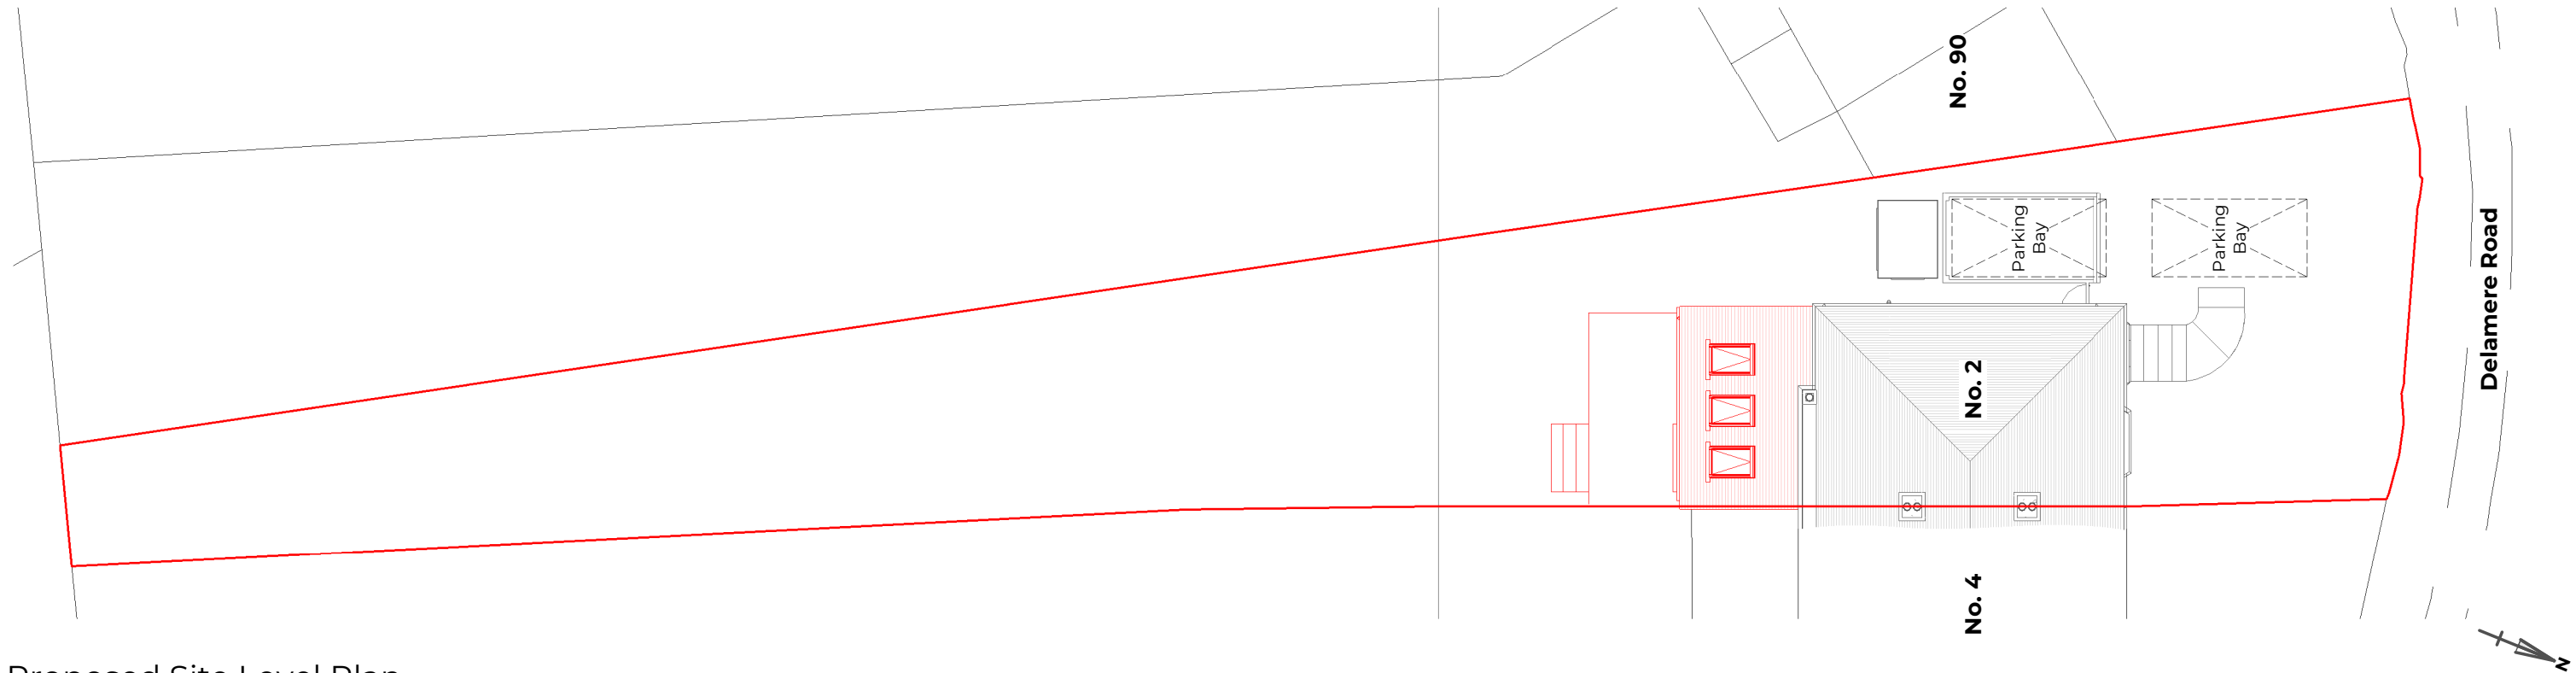

Proposed Site Level Plan

General Arrangement | Scale 1:200

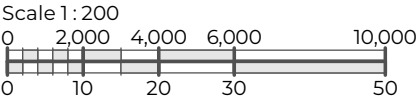

Michael Aubrey Barrow STRUCTURE & ARCHITECTURE m a michael aubrey structural engineers CREATE HOME DESIGN 0118 962 9666 mapl.co.uk 0118 962 7999 createhomedesign.co.uk	NOTES A. the drawing is copyright protected and may not be used, reproduced or relied upon by any third party without explicit agreement from MAB. B. the client titled shall have a licence to copy and use the drawings only for the purpose as defined by the titled project and status. MAB are not liable for any other use. C. the drawing is subject to variations. It is the Contractor's responsibility to ensure they have the latest revision. D. this drawing must be read in conjunction with all other project drawings and any discrepancies reported immediately for clarification. E. all measurements must be obtained from stated dimensions only, which are in millimetres unless noted otherwise, not to be scaled off except for Local Authority Planning application purposes, and checked before ordering any materials. F. full schedules, specification notes and legends are located on drawings numbered '900' to '999'.	PROJECT ADDRESS 2 Delamere Road, Earley, Reading. RG6 1AP PROJECT DESCRIPTION Single Storey Rear Extension	REV. 0 CHECK'D CB DRAWN FM			CLIENT Chloe Carter TITLE Plans - Rear Extension - Site - Proposed GA SIZE A3 REFERENCE MAB-C5302- 051		
				0 REV	11.11.2025 DATE	FM BY	First issue DESCRIPTION	
				STATUS PLANNING Drawing to support a planning application, intended for illustration purposes only, subject to statutory approval, and must not be used for construction.				