




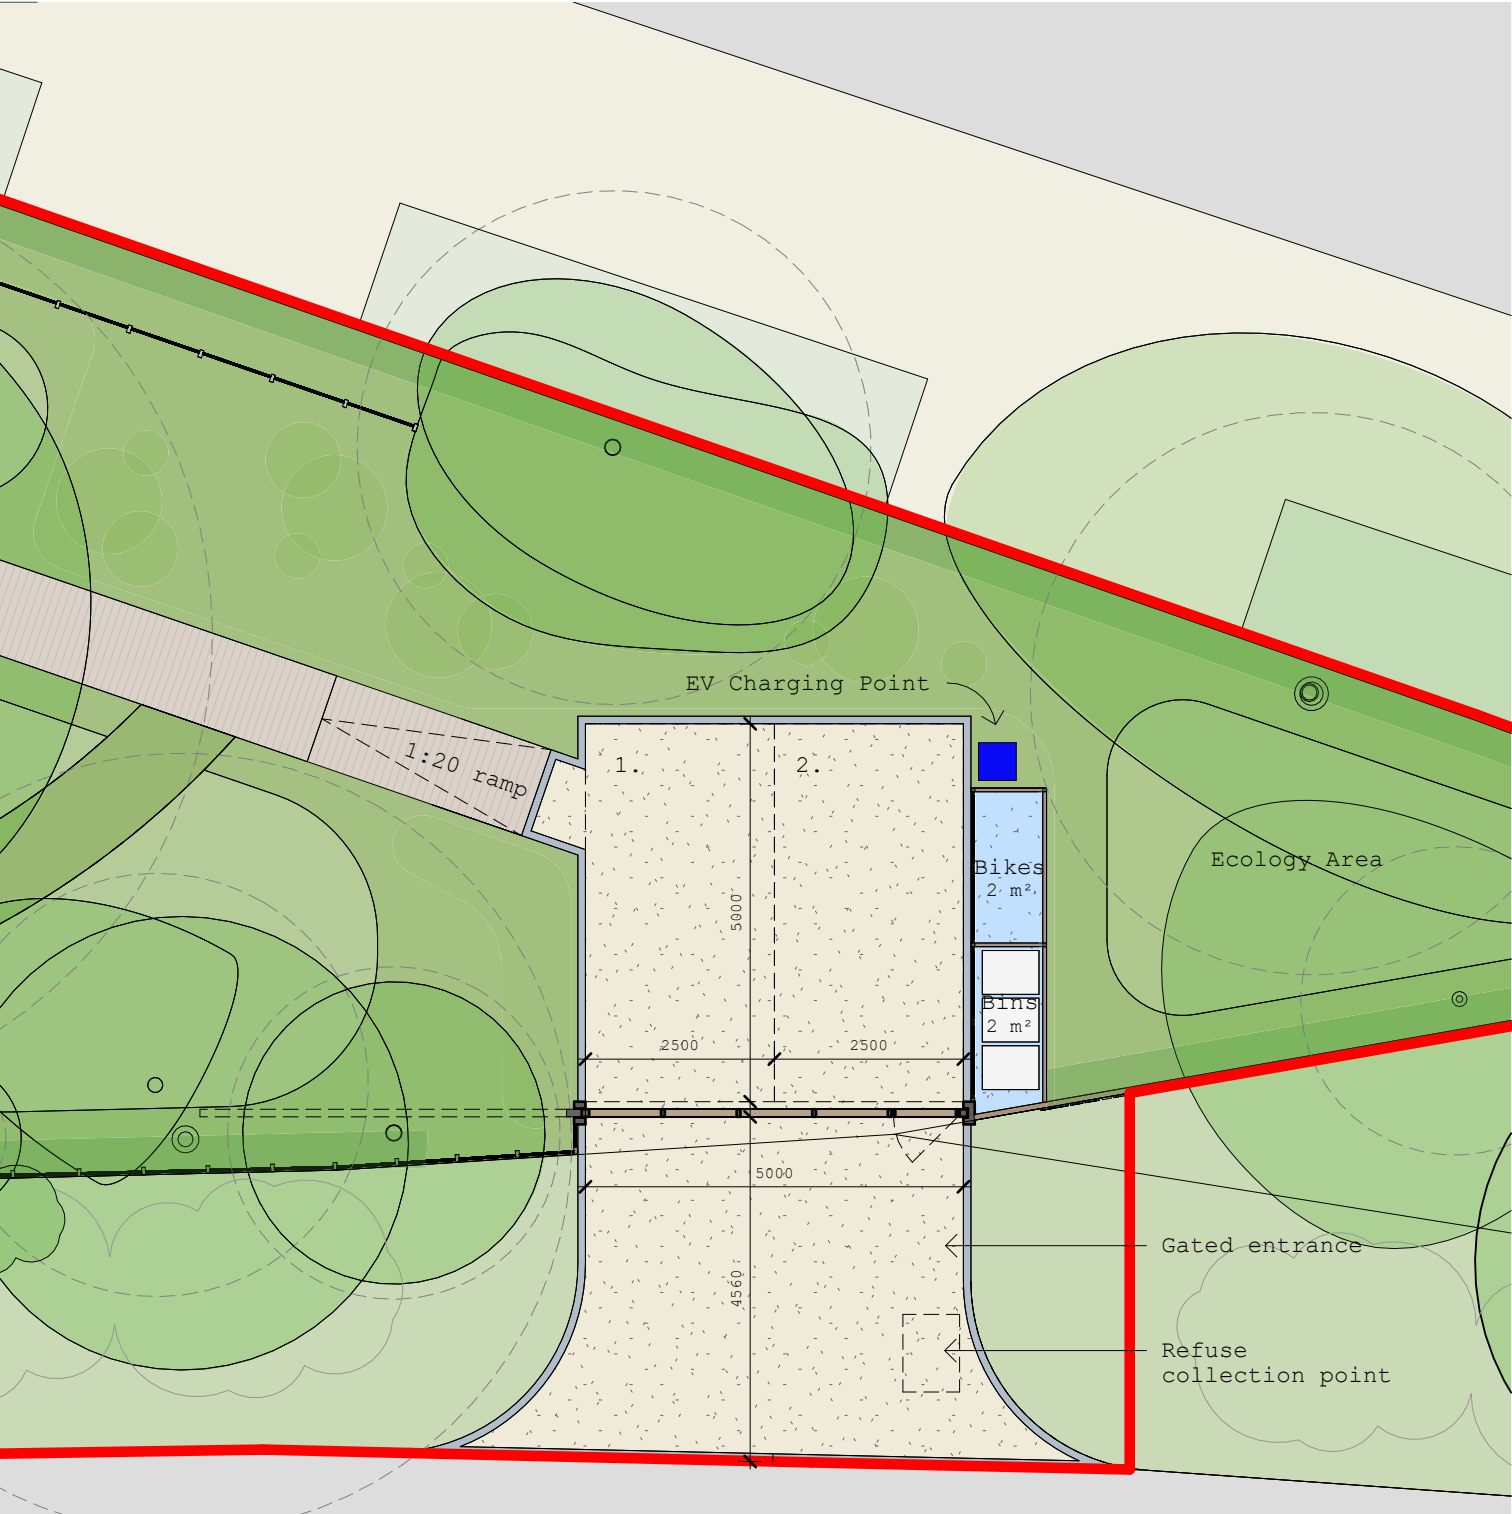

01 Ground Floor

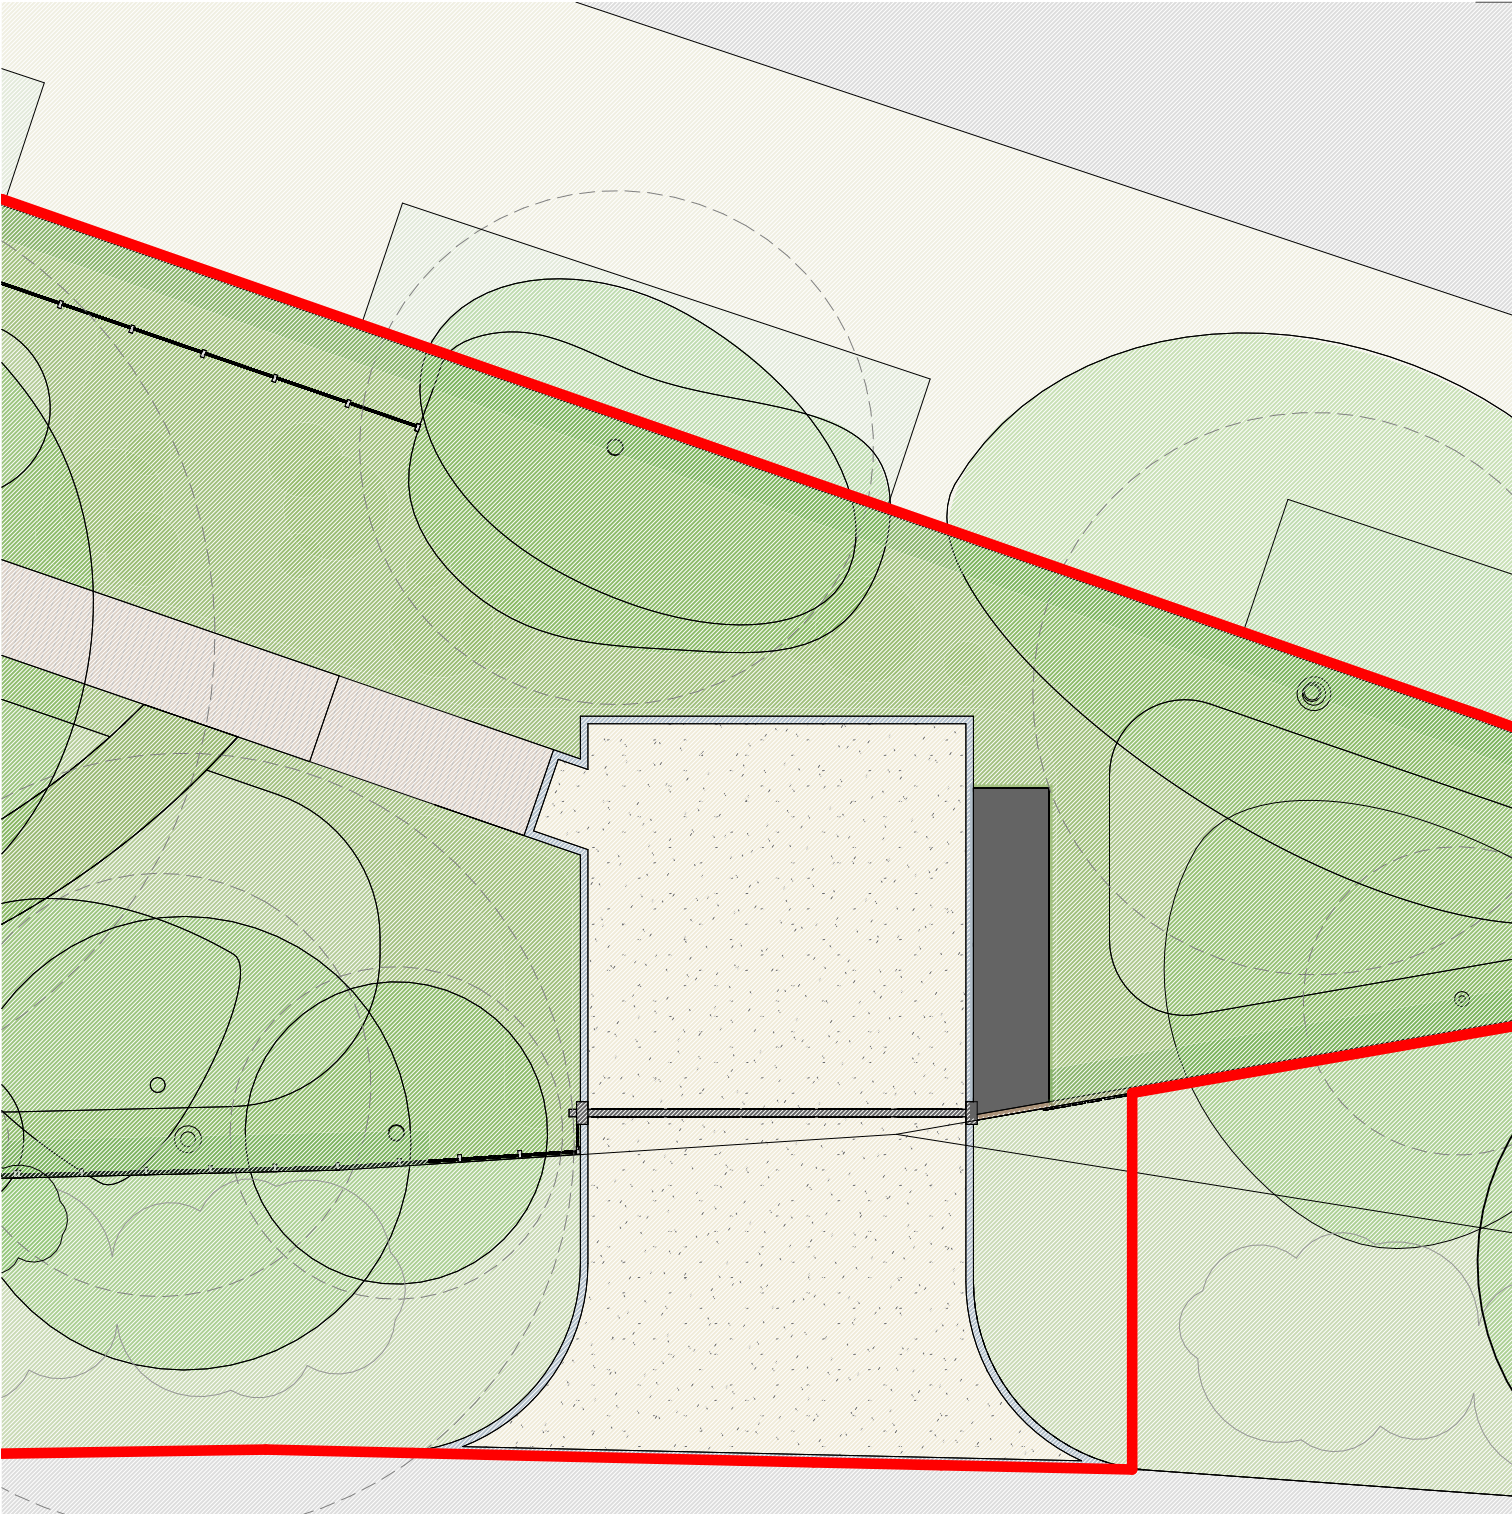

02 First Floor

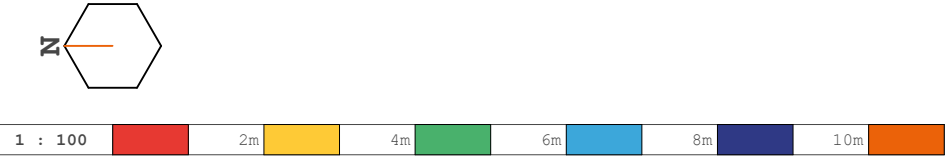

 Collaborating with: Colony Architects	Project: Sandford Farm Perimeter Road, RG5 4TE Drawing: Proposed Driveway and Stores Date: Dec '24 Status: Planning Job: 306 Drawing: 03-008 Revision: 6	Drawn By: MC Checked By: EM	 Colony Architects Ltd. The Wine Store, Brewery Court, Theale, Reading, RG7 5AJ +44 (0)118 380 0328 hello@colonyarchitects.com colonyarchitects.com
--	---	--	--