




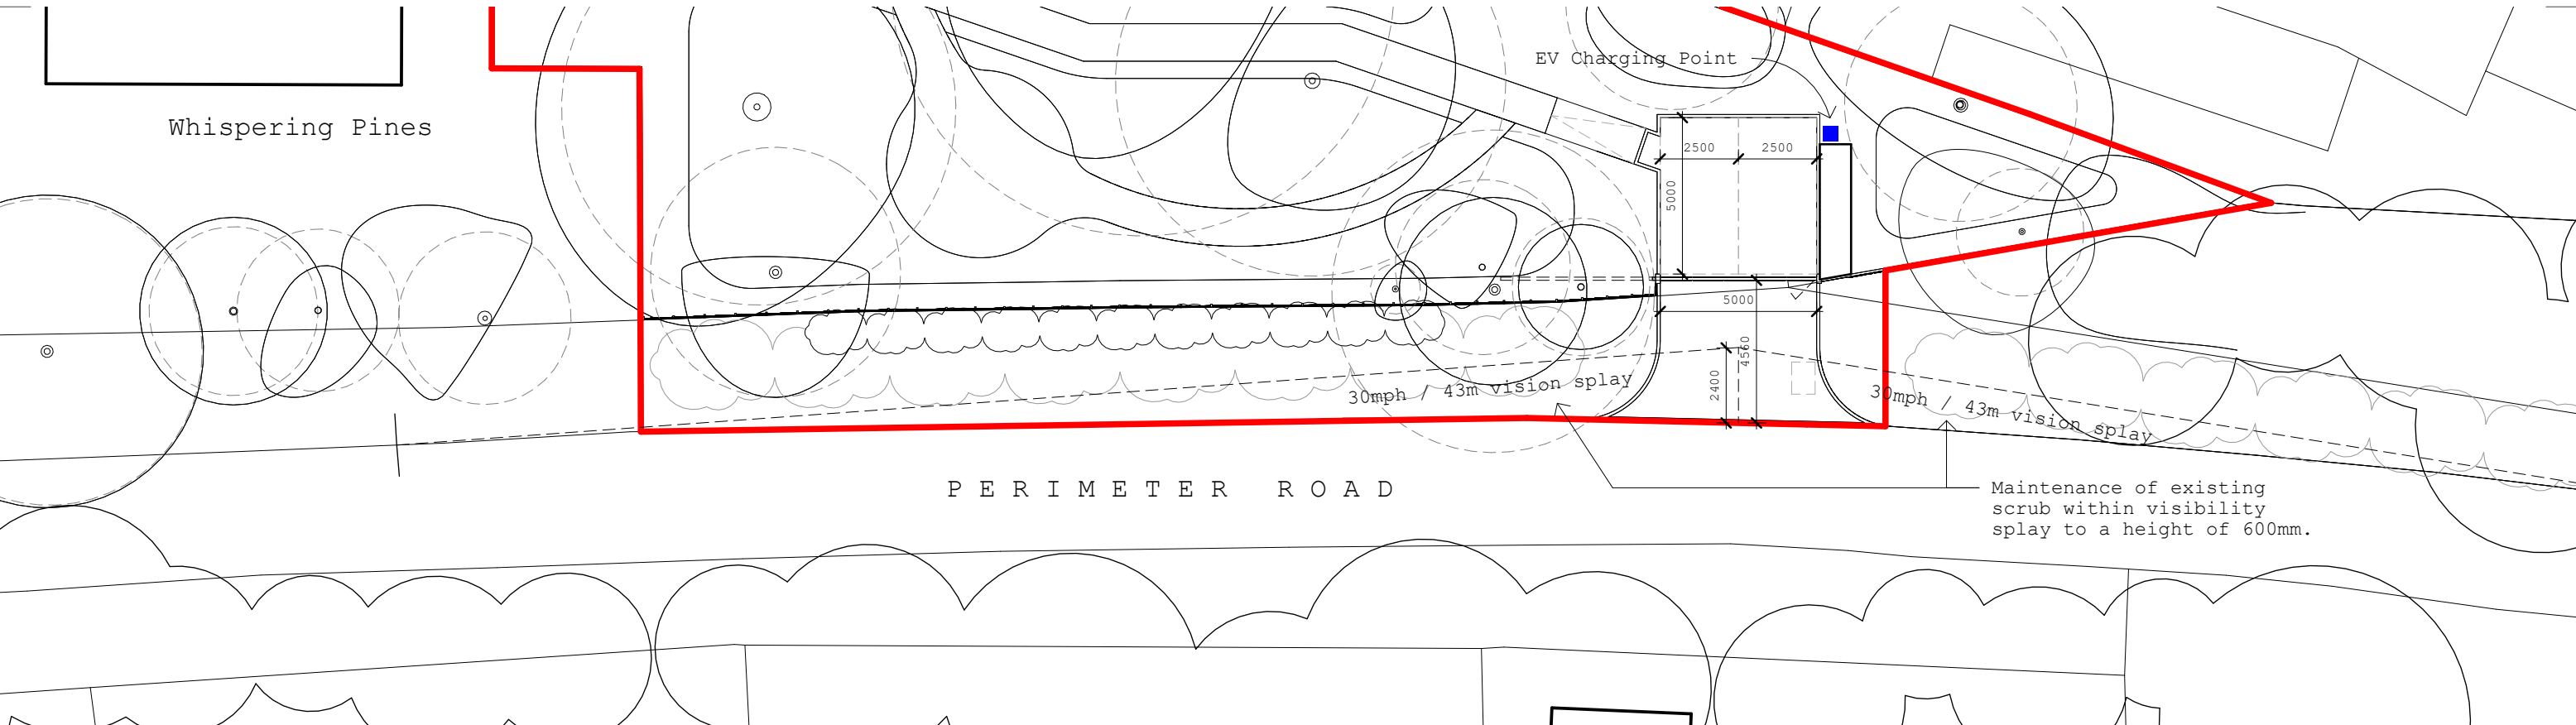

1 Northern Extent of Visibility Splay
1 : 200

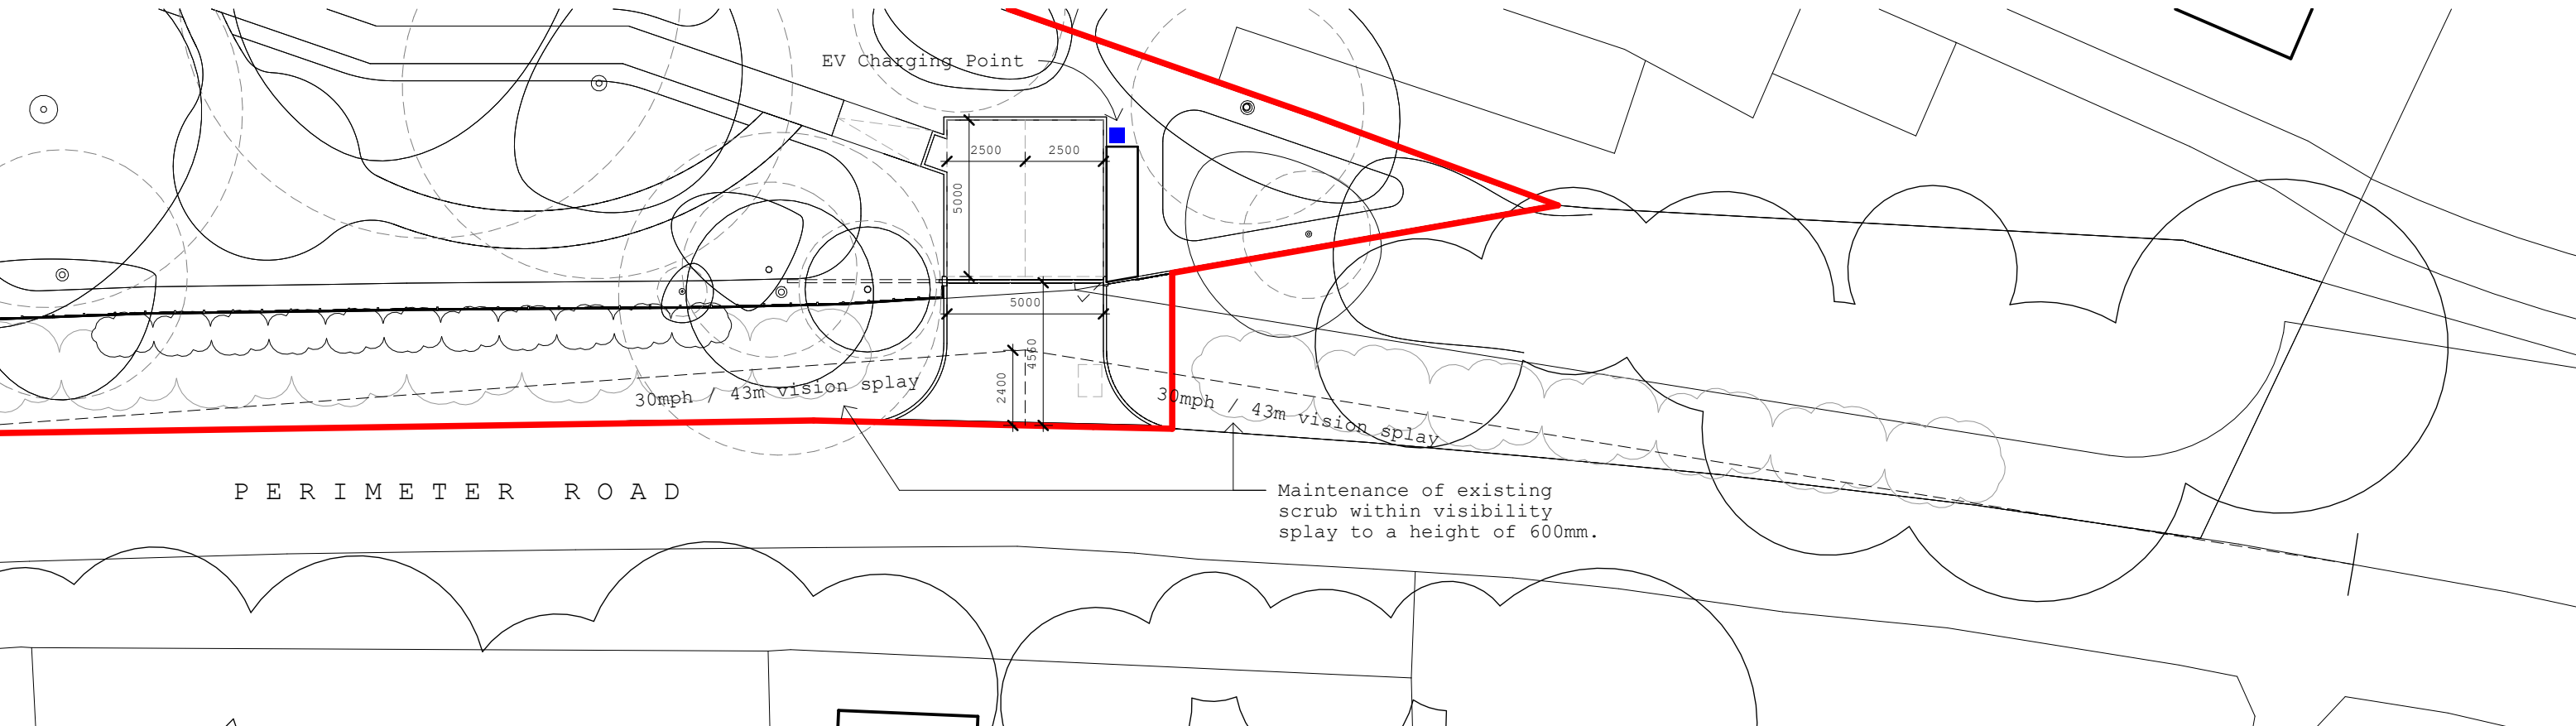

2 Southern Extent of Visibility Splay
1 : 200

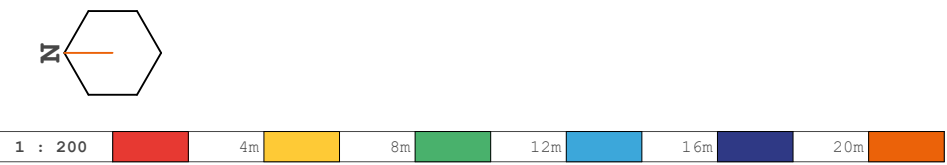

 Collaborating with: Colony Architects	Project: Sandford Farm Perimeter Road, RG5 4TE		 RIBA Chartered Practice
	Drawing: VisibilitySplay		
	Date: Dec '24	Status: Planning	
	Job: 306	Drawing: 90-004	
Drawn By: MC		Checked By: EM	Colony Architects Ltd. The Wine Store, Brewery Court, Theale, Reading, RG7 5AJ +44 (0)118 380 0328 hello@colonyarchitects.com colonyarchitects.com