




1. Plan

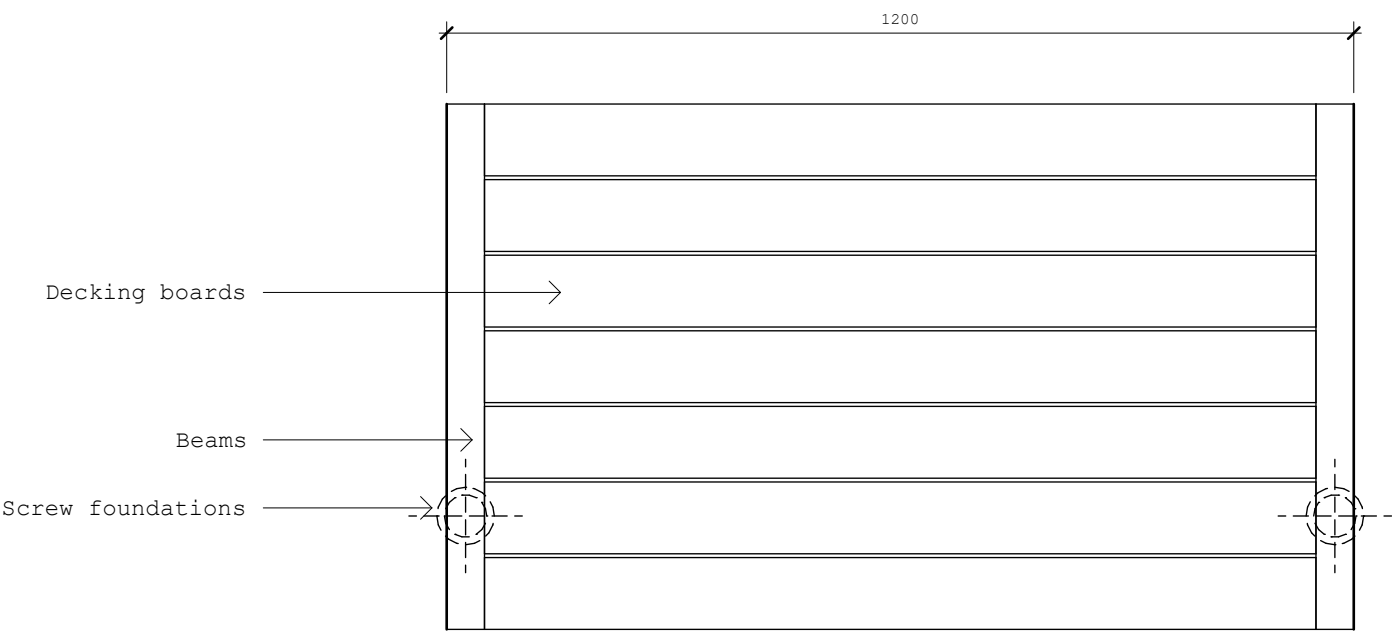

2. Section

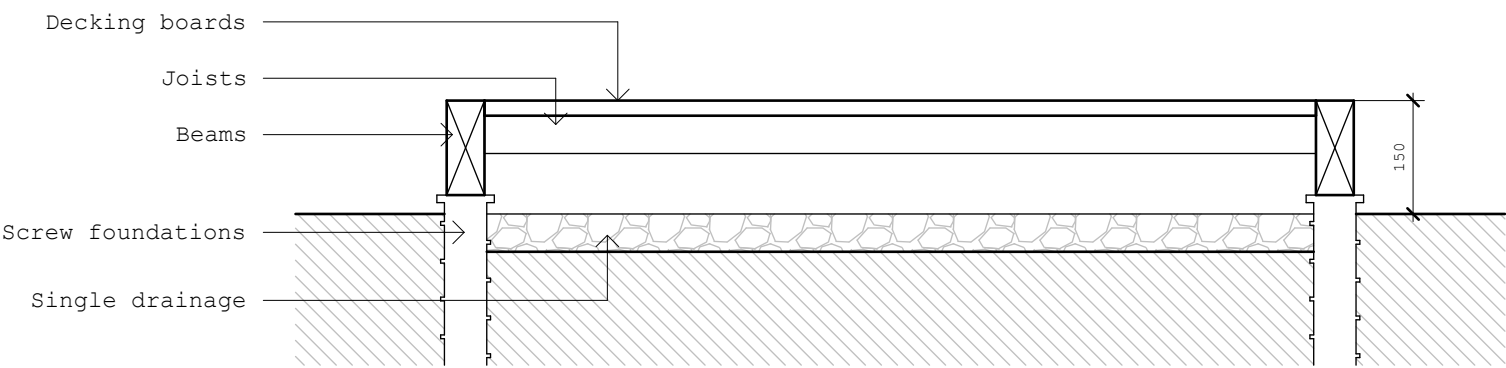

3. Elevation

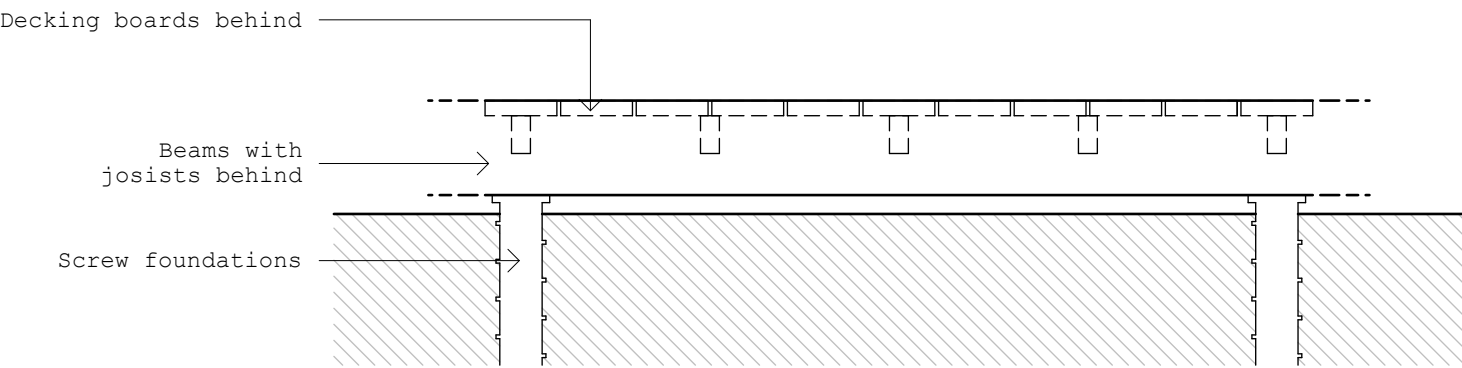

 Collaborating with: Colony Architects	Project: Sandford Farm Perimeter Road, RG5 4TE		 RIBA Chartered Practice	
	Drawing: Section Through Boardwalk			
	Date: Dec '24	Status: Planning		
	Job: 306	Drawing: 90-008		Revision: 6
		Colony Architects Ltd. The Wine Store, Brewery Court, Theale, Reading, RG7 5AJ +44 (0)118 380 0328 hello@colonyarchitects.com colonyarchitects.com		