



Notes:
This drawing is protected by copyright. No part of this document may be reproduced, altered, or transmitted in any form or by any means without permission.
Do not scale off these drawings for construction purposes.

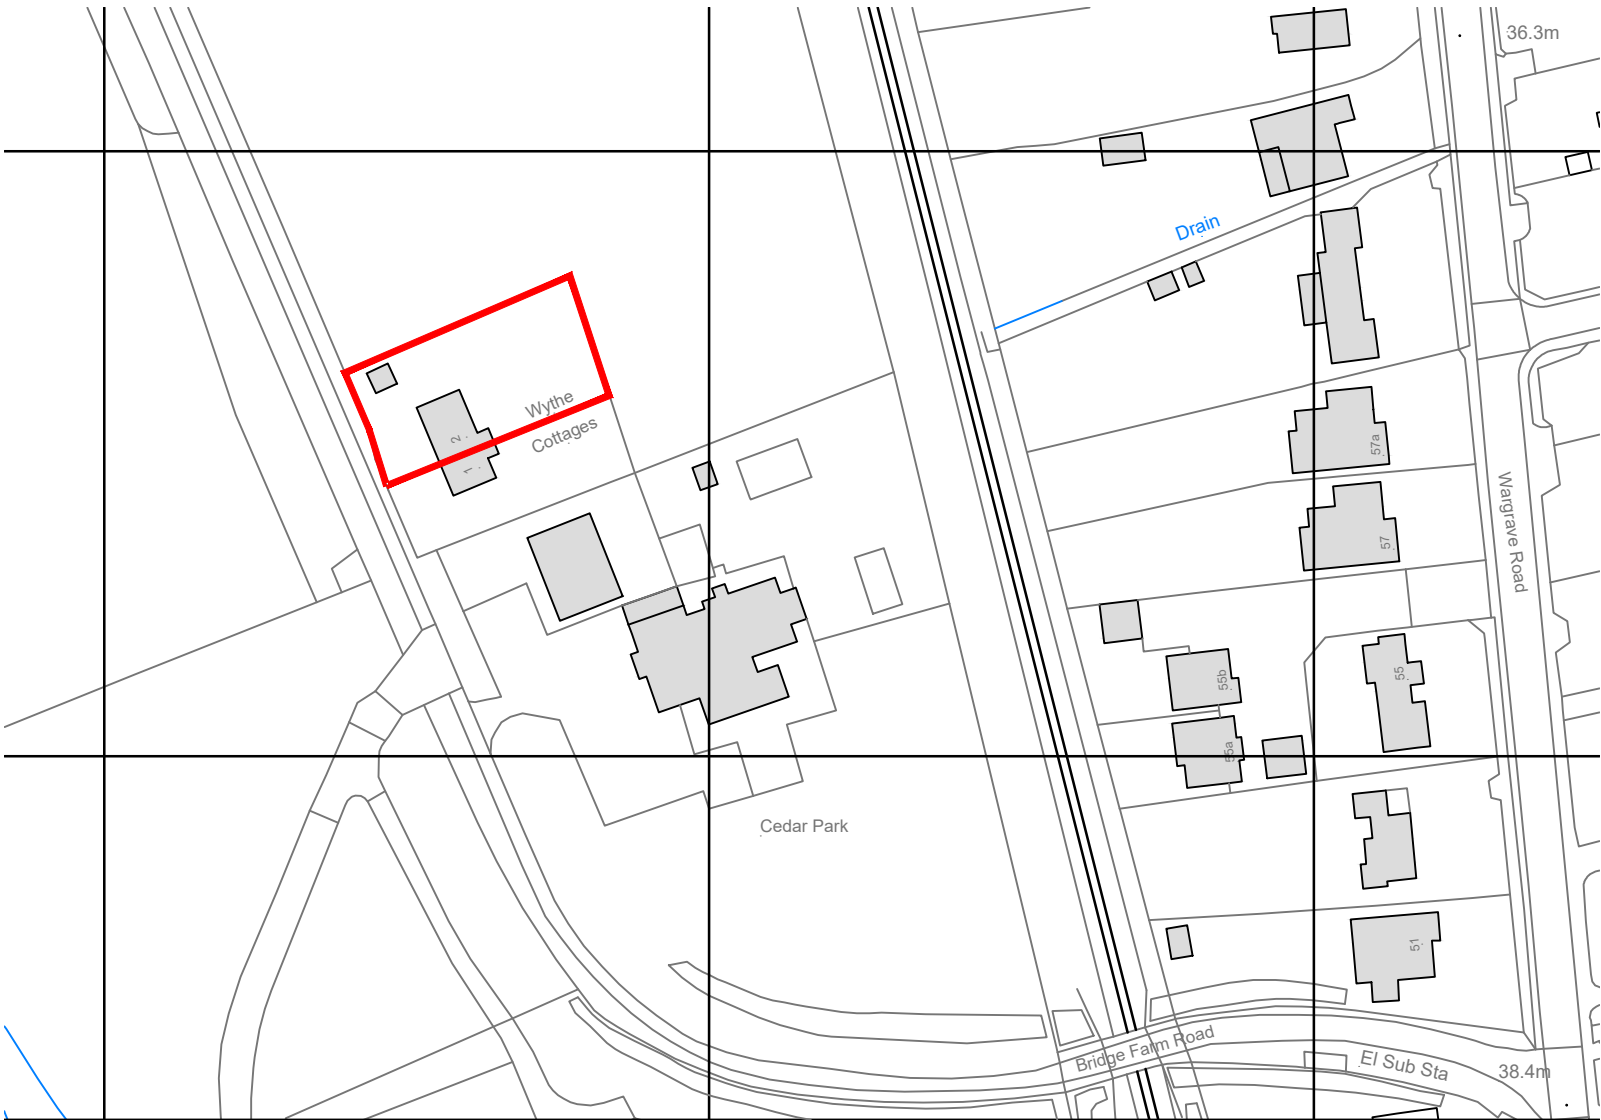

©Crown Copyright and database rights 2024 OS Licence no. 100059809


Location Plan

Scale 1:1250

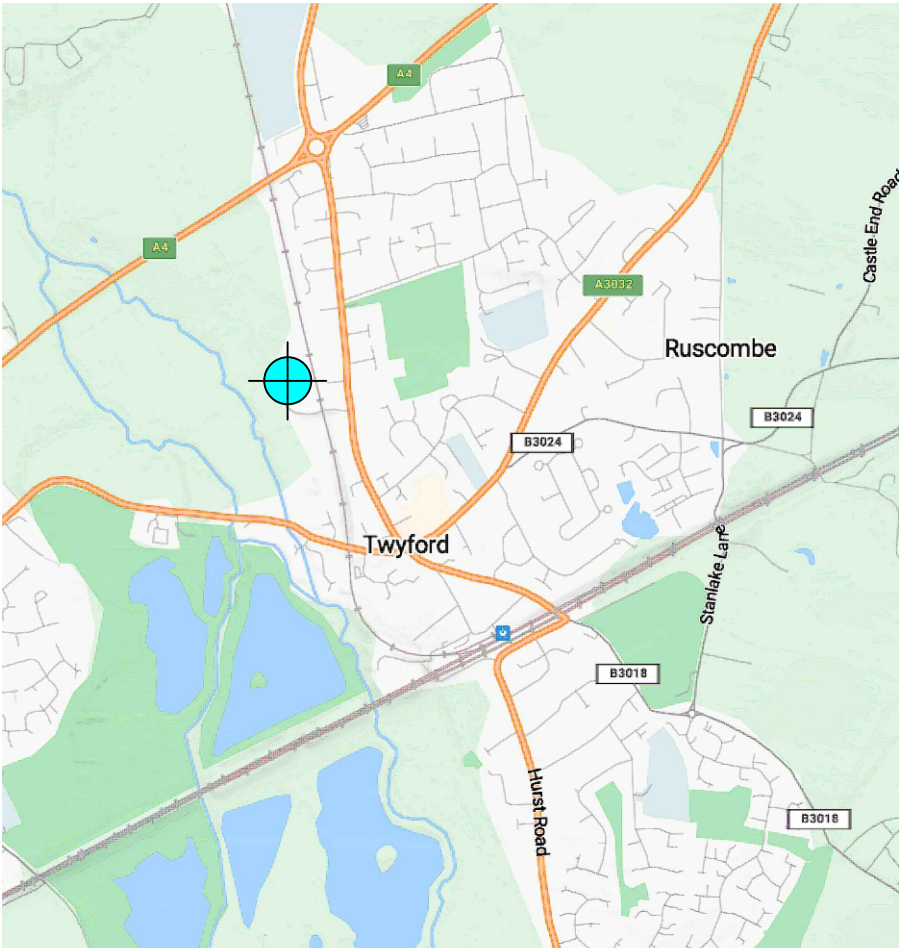

Orientation Plan

Not to Scale

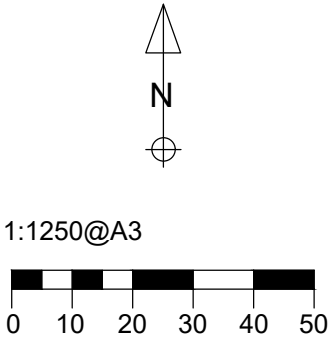

Rev	Description	Date
Client: Mr A Chalker		
Drawing Title: Location and Orientation Plans		
Project: 2 Wythe Cottages, Muddlers Lane, Twyford, RG10 9PR		Scale: 1:1250@A3
Drawing No.: 2 S01		Date: Jan 25
		Revision: A