

FRONT ELEVATION



SIDE ELEVATION

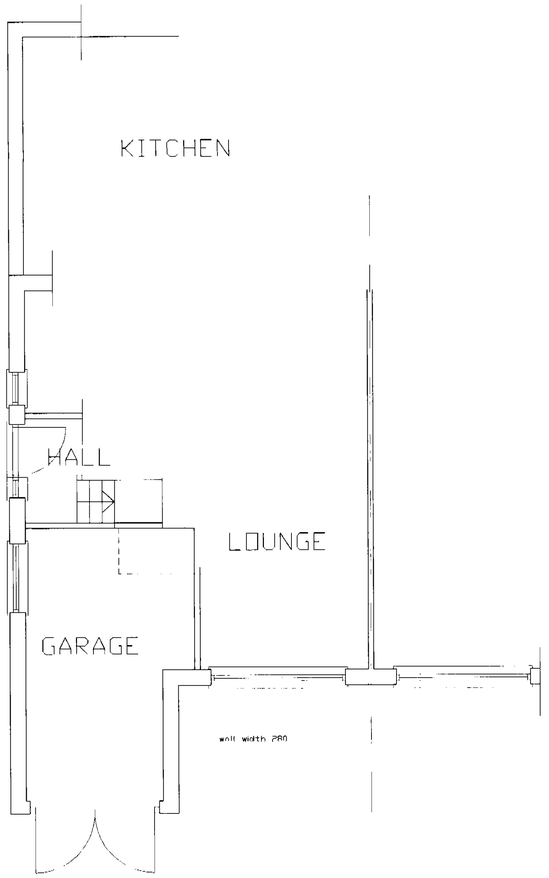

GROUND FLOOR PLAN.

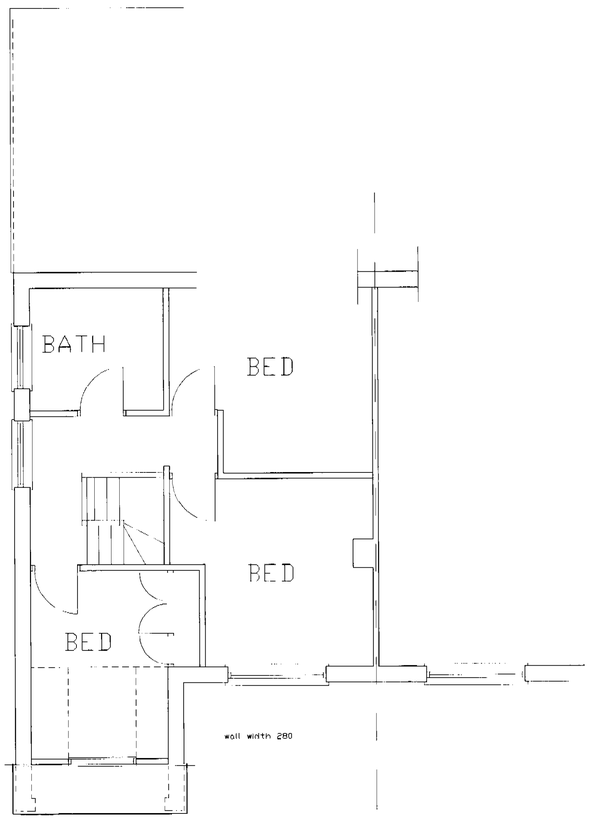

FIRST FLOOR PLAN.

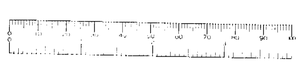

APPROVED

28 MAR 2002 6257

J. W. BUILDING DESIGN CONSULTANTS

PLANNING, LICENSING & BUILDING REGS. DESIGN SERVICE

93 WEST WYCOMBE ROAD,
HIGH WYCOMBE,
BUCKINGHAMSHIRE
HP11 2LR
TEL: 01494 520447 FAX: 01494 526736

Site
Halfway House,HURST.

Client
Mr A. Wheeler.

Drawing
EXISTING PLANS / ELEVATIONS.

Scale
1:50

Date
Nov. 2001

J.W. Drawing reference
2001 / 604/01

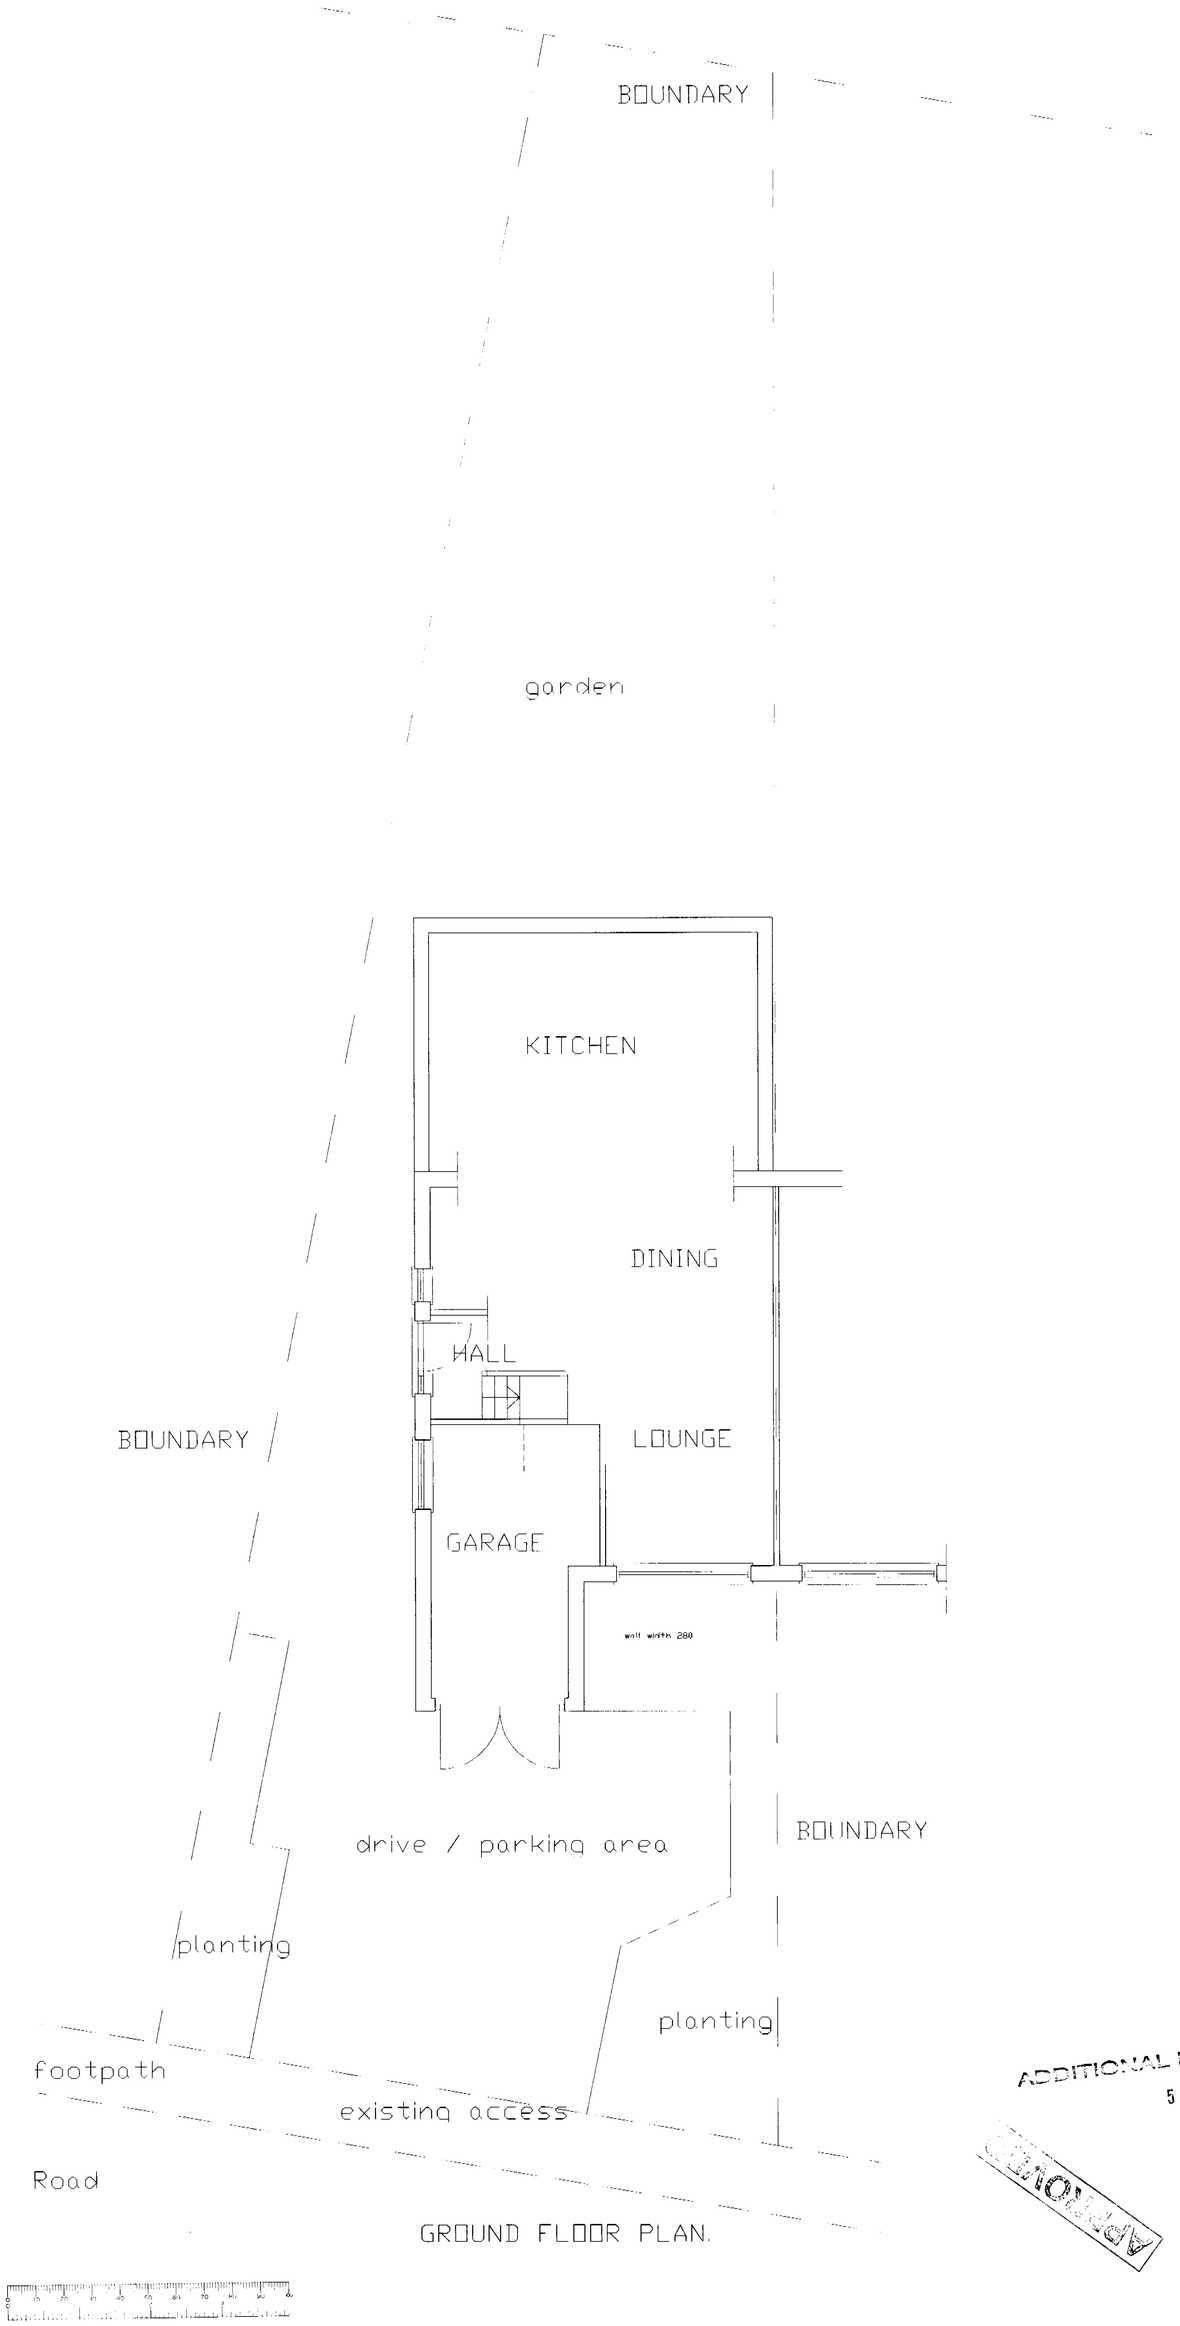

GROUND FLOOR PLAN.

ADDITIONAL PLAN
5257

APPROVED

J. W. BUILDING DESIGN CONSULTANTS

PLANNING, LICENSING & BUILDING REGS.
DESIGN SERVICE

52 WEST WAY COMBE ROAD,
HIGHWAY COMBE,
BUCKINGHAMSHIRE
HP11 2LW

TEL: 01494 529447 FAX: 01494 526736

Site
1 Halfway Houses, Lodge Road,
Whistley Green, Reading

Client
Mr A. Wheeler.

Drawing
BLOCK PLAN.

Scale
1:50

Date
April 2002

Job Drawing number
2001 / 604/03.

16 APR 2002

1/11/02



FRONT ELEVATION



SIDE ELEVATION

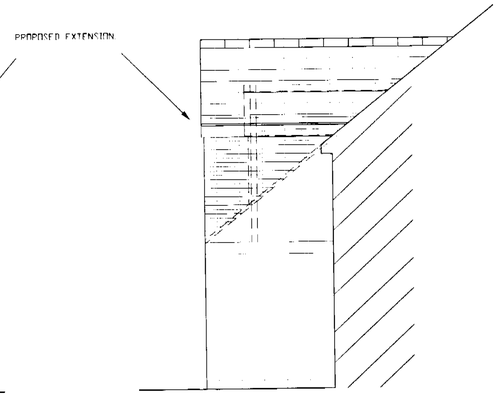

SIDE ELEVATION

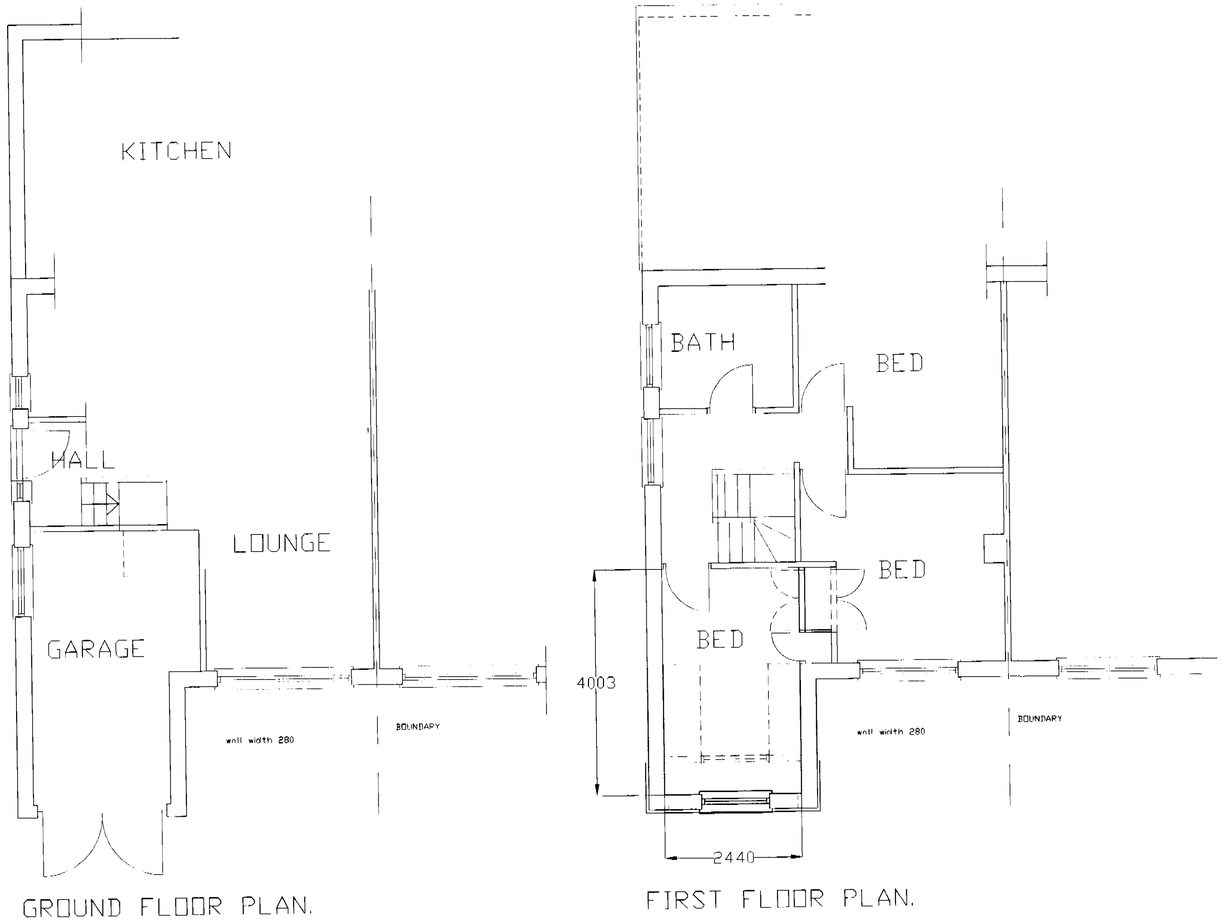

GROUND FLOOR PLAN.

FIRST FLOOR PLAN.

APPROVED
26 Mar 2002 6257

J. W. BUILDING DESIGN CONSULTANTS

PLANNING, LICENSING & BUILDING REGS., DESIGN SERVICE.

93 WEST WYCOMBE ROAD,
HIGH WYCOMBE,
BUCKINGHAMSHIRE
HP11 2LG

TEL 01494 520447 FAX 01494 526736

Site: Halfway House.HURST

Client: **Mr A. Wheeler.**

Drawing: **PROPOSED PLANS / ELEVATIONS.**

Scale: **1:50** Date: **Nov. 2001**

Job / Drawing number: **2001 / 604/02**

cp 1/4/02.