Dwg. No. | Issue

© Copyright : Architectural Drawing Services
Note: All dimensions must be checked on site, and not scaled from this drawing
This is a note for contractor only



FRONT ELEVATION
1 : 100

SIDE

REAR




GROUND FLOOR PLAN
1 : 50

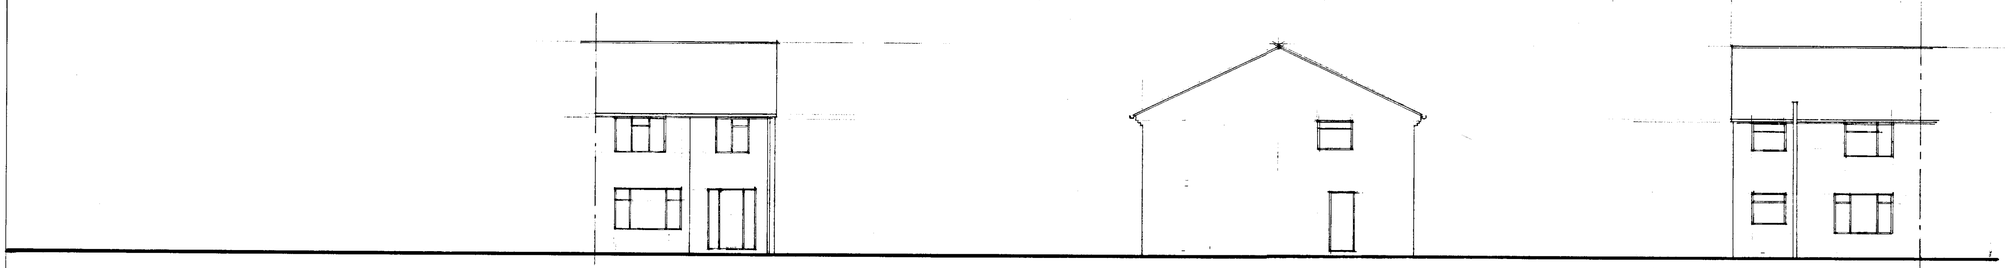


FIRST FLOOR

13 FEB 2002

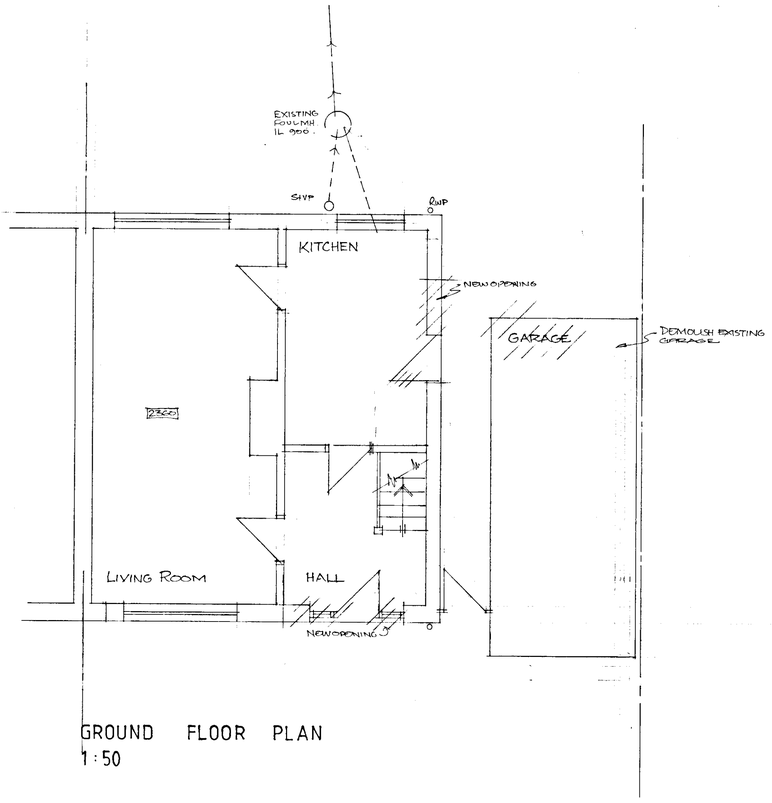APPROVED

Issue Date | Revision

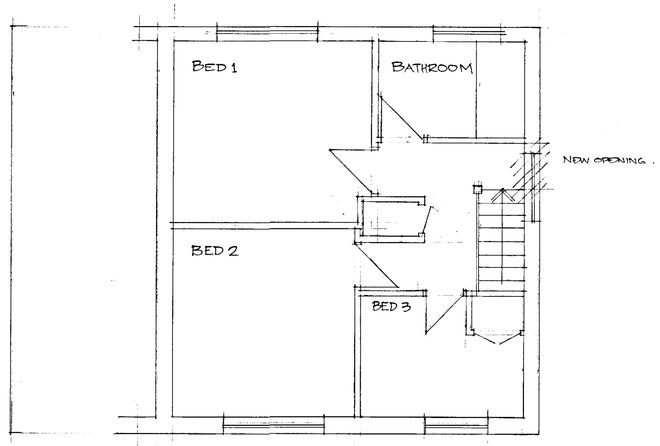Client: MR WILSON

Job Title: 63 NORTON ROAD WOODLEY RG5 4AJ

Drawing Title: EXISTING PLANS & ELEVATIONS

Scale: 1 : 50 @ A1 | Drawn By:

Plot Date: | Date: DEC 01

Cad Ref:

Dwg. No: 1209 / 01 | Issue:

ADS
Architectural Drawing Services
51 Kestrel Way Wokingham RG41 3HA
Tel: 0118 979 0331
E-mail: enquiry@arcds.freeserve.co.uk

| Dwg. No. | Issue |
|---|---|
| | |

© Copyright : Architectural Drawing Services
Note: All dimensions must be checked on site, and not scaled from this drawing
This is a note for contractor only

EXISTING STRUCTURE DRAWN OUTLINE
SEE DRG. No 101 FOR FULL DETAILS.
PROPOSED WORKS DRAWN HATCHED.




REAR SIDE RETURNS | FRONT ELEVATION 1:100 | SIDE | REAR




LOCATION PLAN
1:2500

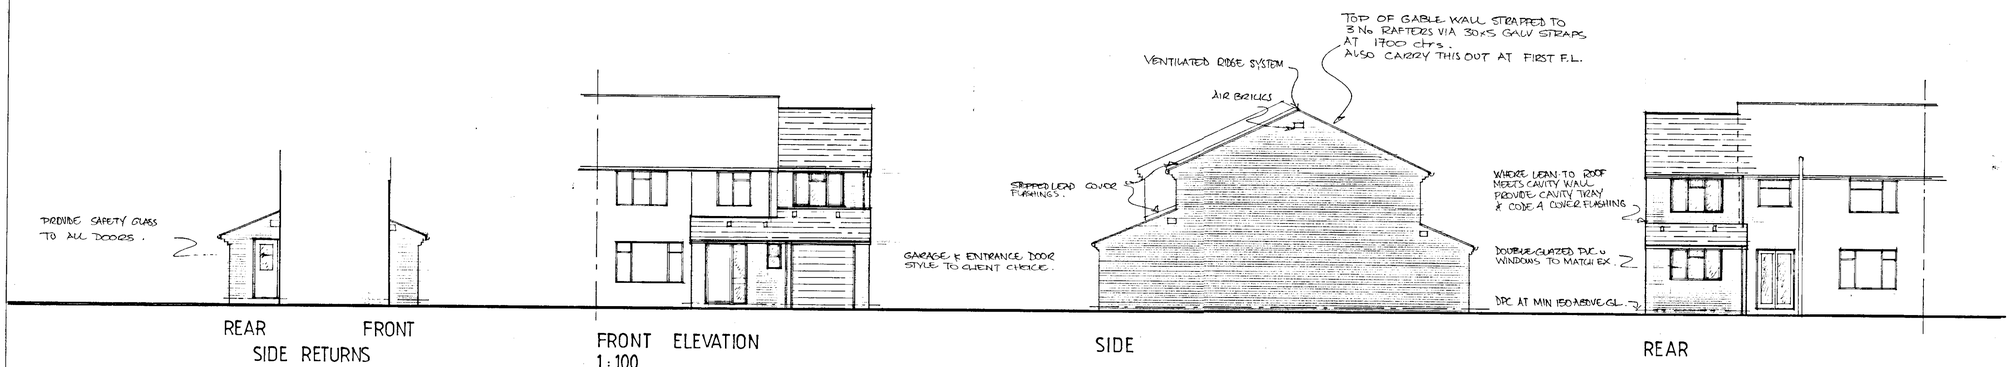


BLOCK PLAN
1:500

PARKING - 3
GARAGE 1
SPACES 2.

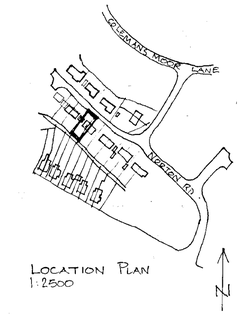


GROUND FLOOR
1:50

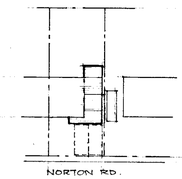


Remove Existing Window form new door opening with new lintel & block up remaining.

At head of stairs fit new mains operated smoke detector & sounder.

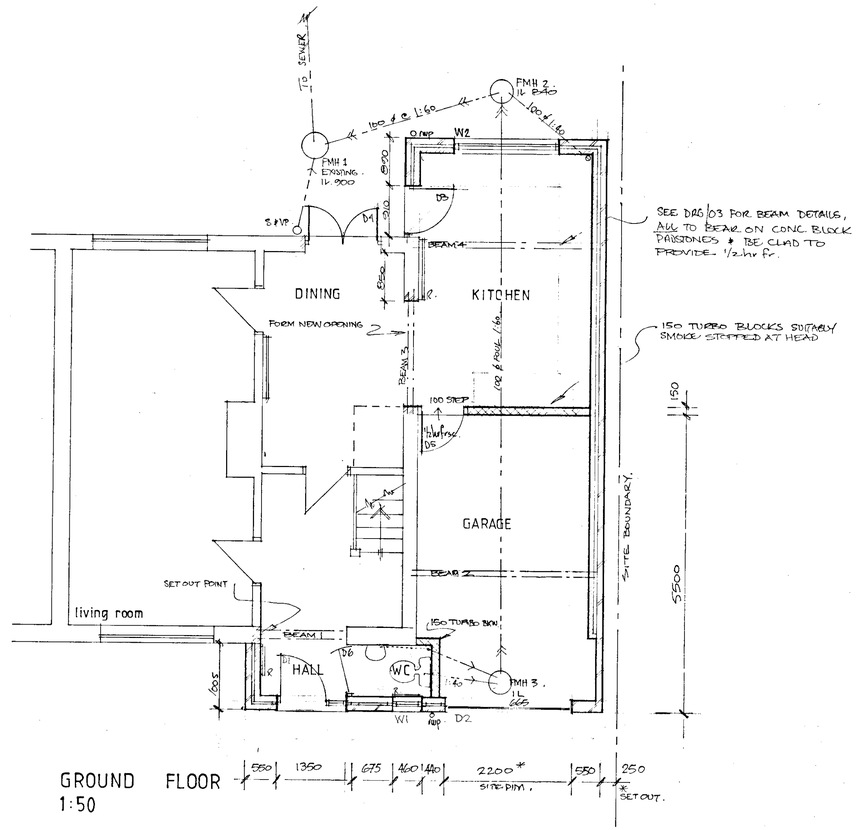Window to new room to have a min opening size of 450w.

FIRST FLOOR

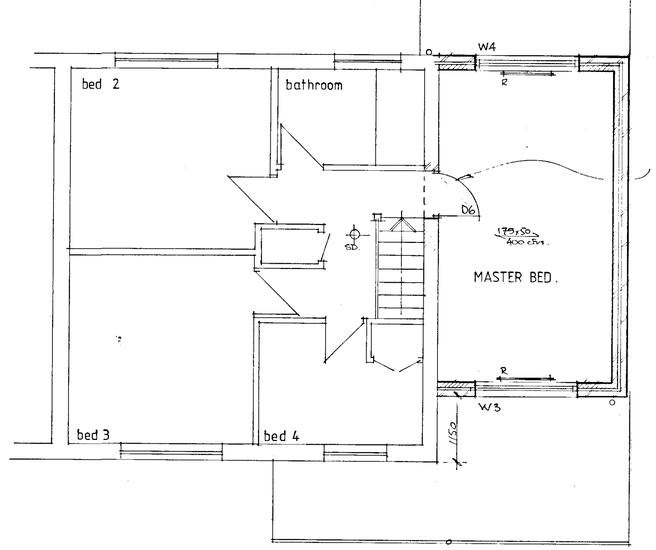APPROVED

| Issue Date | Revision |
|---|---|
| | |

| | |
|---|---|
| Client: MR WILSON | |
| Job Title: 63 NORTON ROAD | |
| Drawing Title: PROPOSED PLANS ELEVATIONS | |
| Scale: 1:50 @ A1 | Drawn By: |
| Plot Date: | Date: JAN 02 |
| Cad Ref: | |
| Dwg. No: 1209 / 02 | Issue: |

ADS
Architectural Drawing Services
51 Kestrel Way Wokingham RG41 3HA
Tel: 0118 979 0331
E-mail: enquiry@arcds.freeserve.co.uk