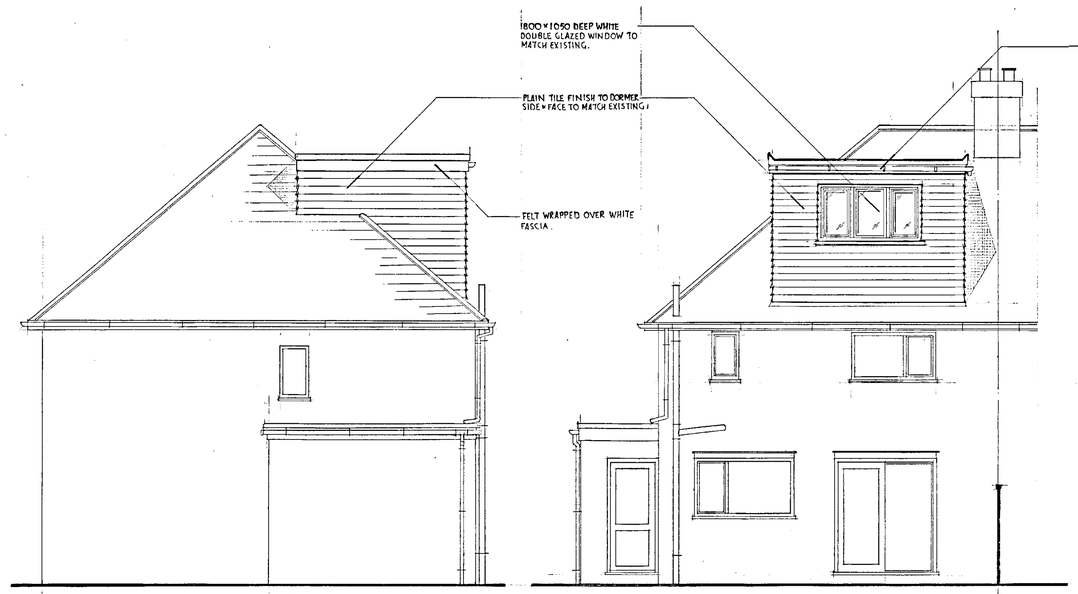

SIDE ELEVATION

REAR ELEVATION

BOUNDARY SIDE ELEVATION

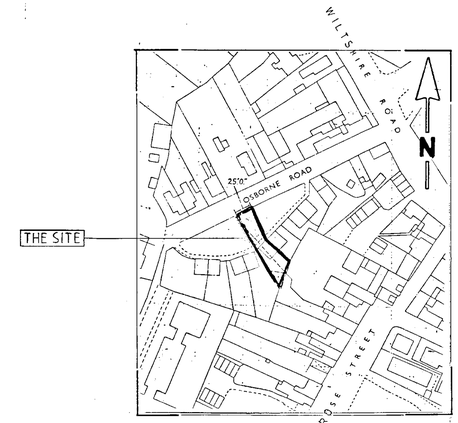

LOCATION PLAN 1:250

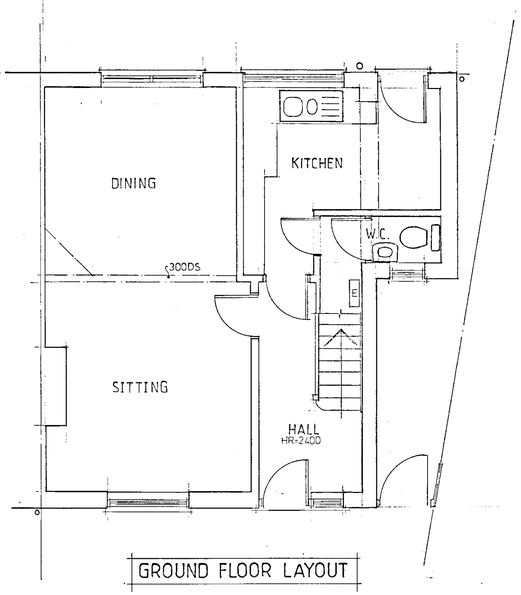

GROUND FLOOR LAYOUT

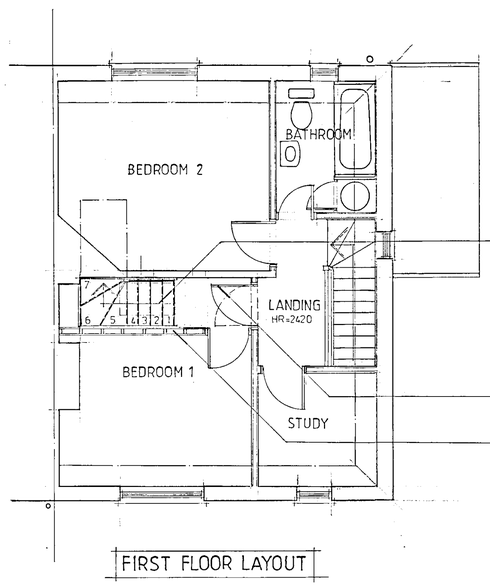

FIRST FLOOR LAYOUT

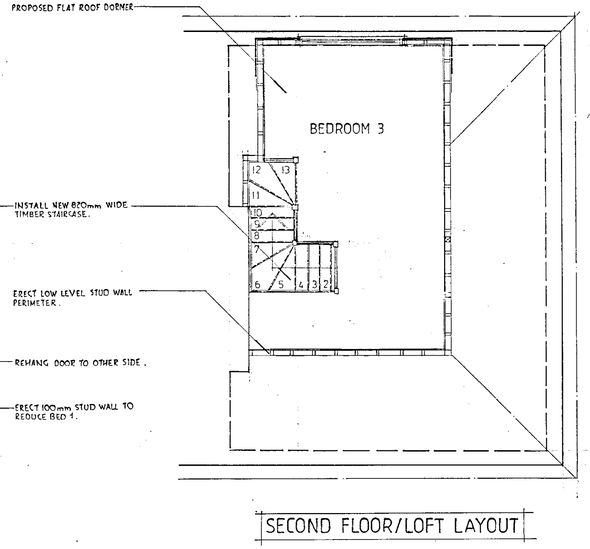

SECOND FLOOR/LOFT LAYOUT

26.FEB.2002 6980

NOTES

~~All dimensions must be checked on site and not scaled from this drawing~~

A	FEB '02	INTERNAL LAYOUT REVISED.
	Date	Revisions

CHRISTOPHER GEORGE
ARCHITECTURAL DESIGN SERVICES
The Limes
Heathfield Road
Sands
High Wycombe
Bucks
Tel & Fax (01494) 522274
Mobile (07956) 323040

Client
MR & MRS I. ARCHER

Job Title
14 OSBOURNE ROAD,
WOKINGHAM,
BERKS

Drawing Title
PROPOSED
LOFT CONVERSION WITH
REAR DORMER

Scale 1:50

Date NOV '01 | Drawn by

Drg No. 677/01 | Rev. A

09/01/02