25.FEB.2002 5915

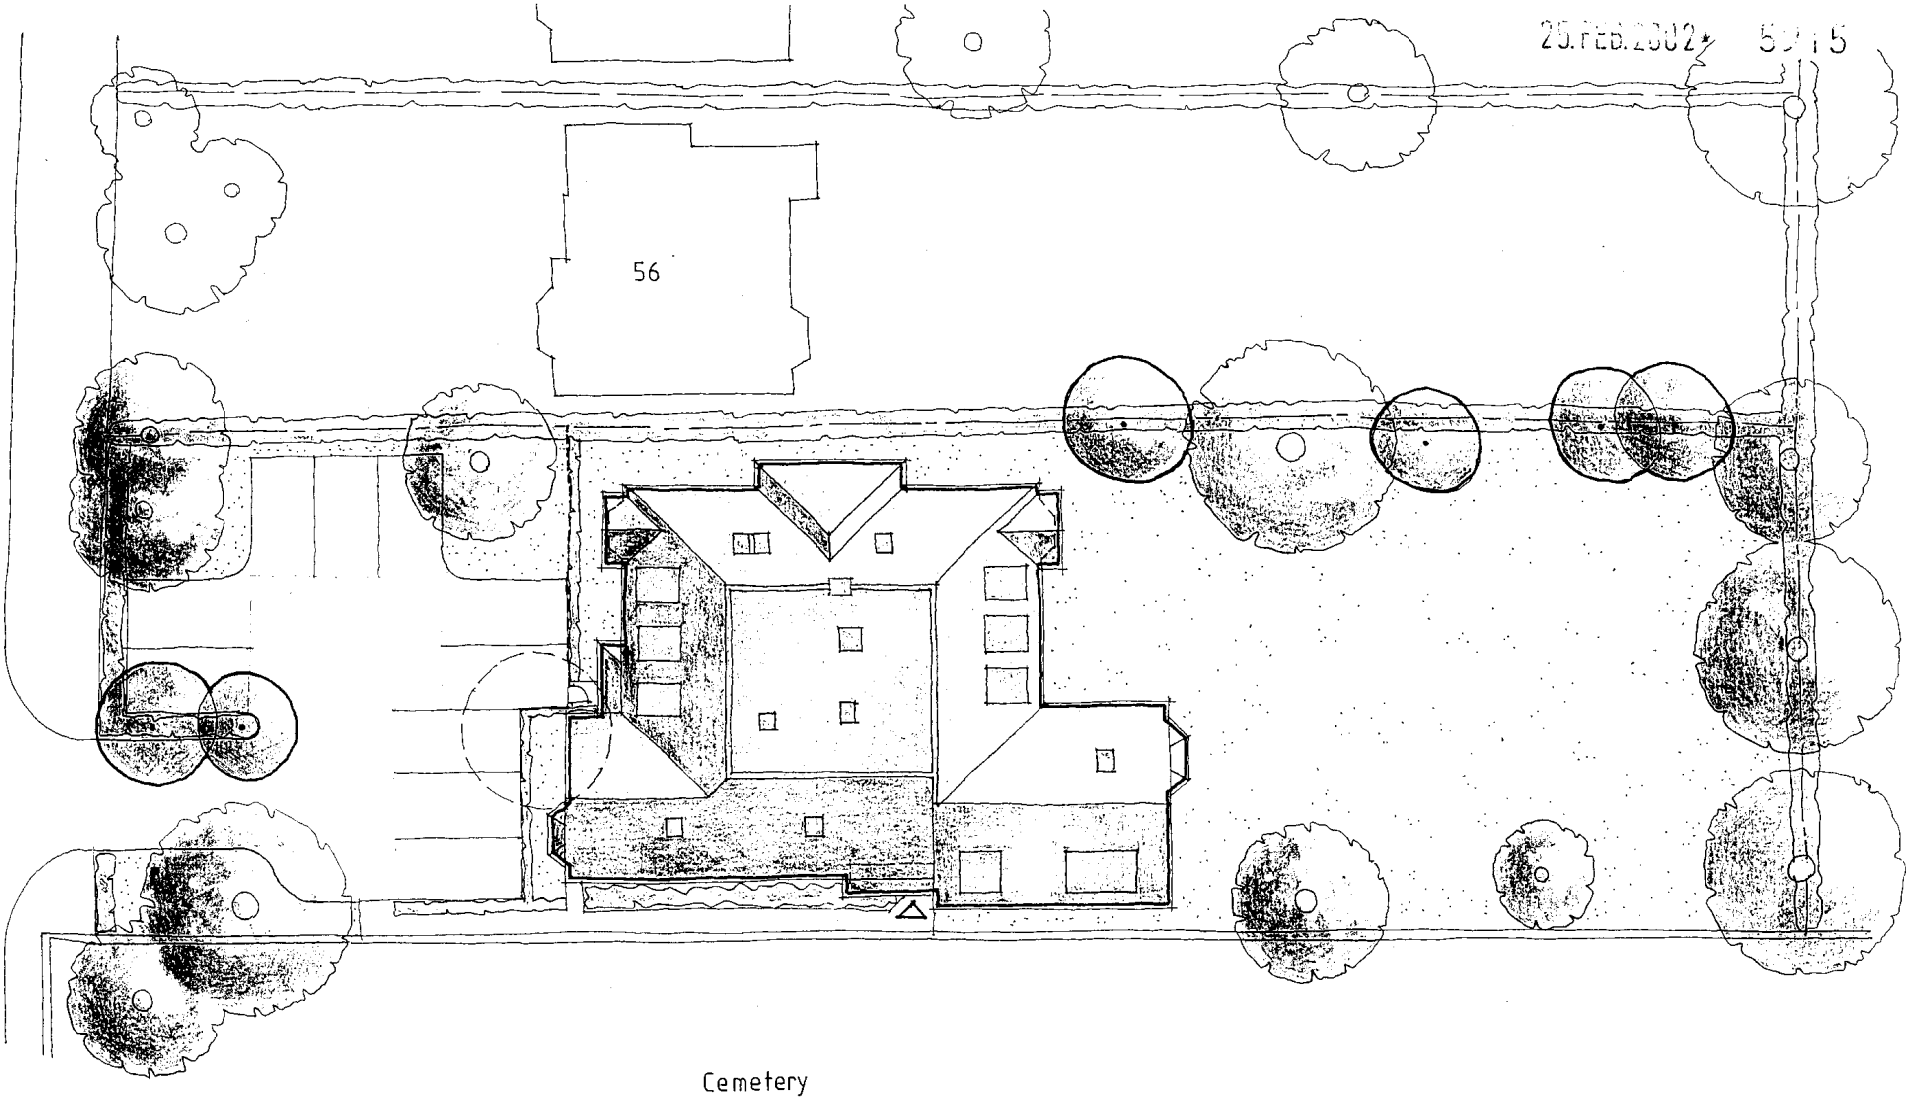

job	Proposed Redevelopment 58 Reading road Wokingham
client	Luff Homes
drawing	Site Plan
scale	1:200
date	Jan. 2002
sheet size	
	1639-02

letter | date | revision

ANDREWS KALIK ASSOCIATES
Chartered Architects
101 LONDON ROAD READING BERKSHIRE
(0118) 9869669

25 FEB 2002* 5 of 5



Rear Elevation

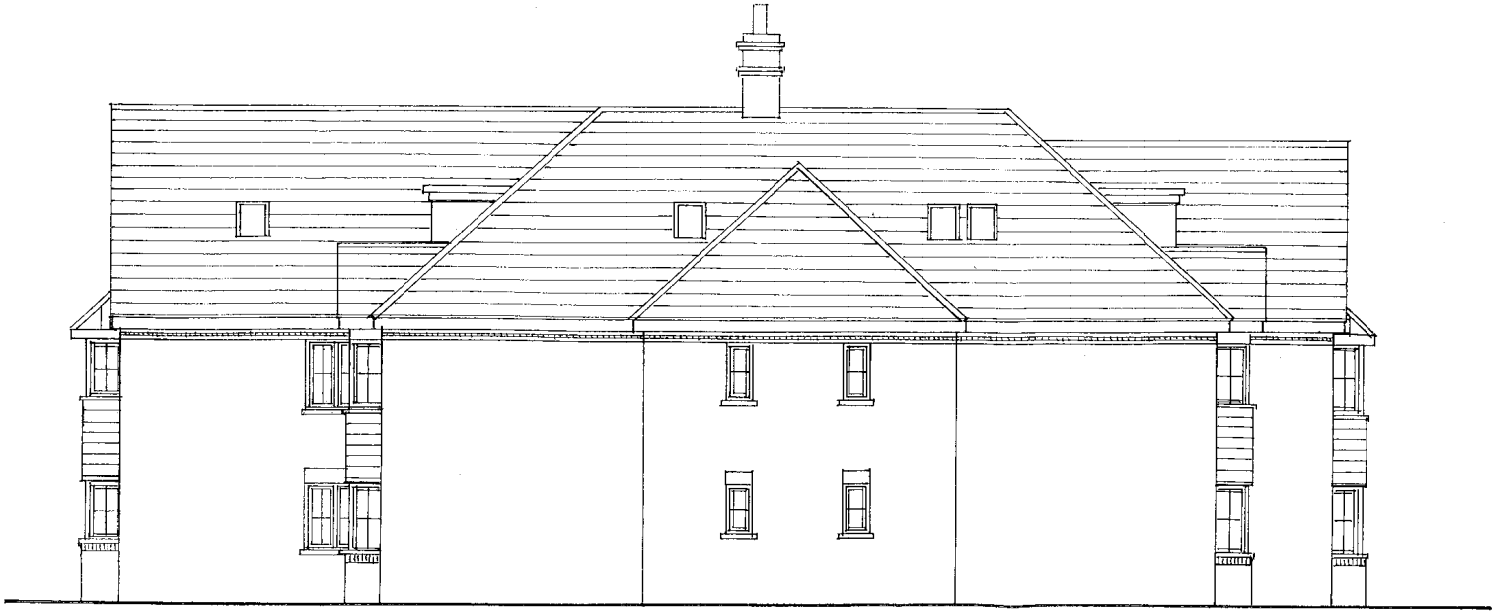

Side Elevation

letter	date	revision
A	25.02.02	SIDE ELEVATION WINDOWS ADDED

Proposed Redevelopment
58 Reading road
Wokingham

client: Luff Homes

drawing: Elevations

scale: 1:100

date: Jan. 2002

sheet size:

1639-07A

ANDREWS KALIK ASSOCIATES
Chartered Architects
READING BERKSHIRE
101 LONDON ROAD
(0118) 9669869

28.FEB.2002 5

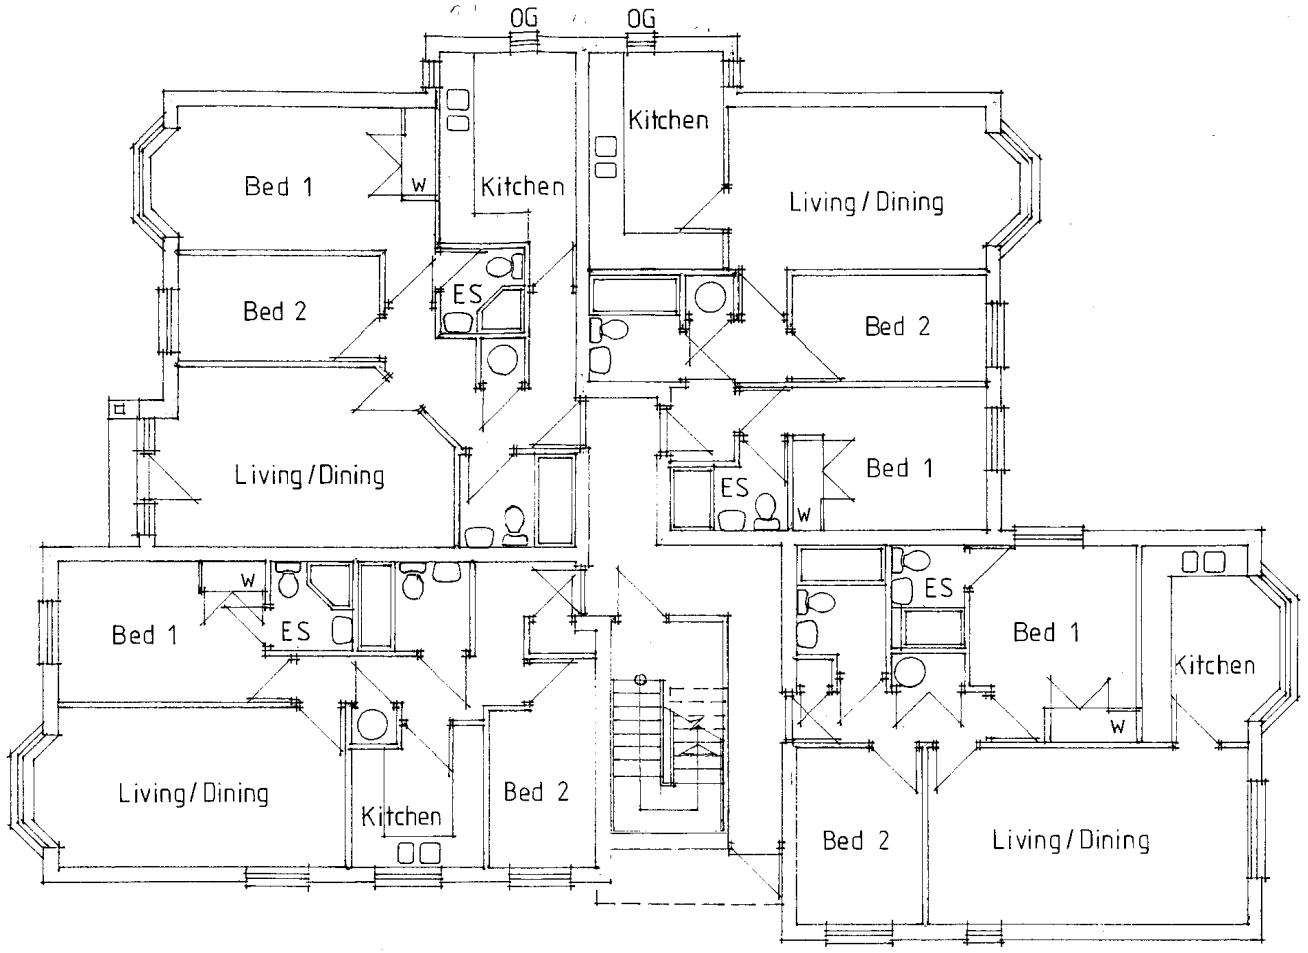

Proposed Redevelopment
58 Reading road
Wokingham

Client
Luff Homes

Drawing
Ground Floor Plan

Scale 1:100

Date Jan. 2002

1639-03

KALIK ASSOCIATES
Chartered Architects
ANDREWS
101 LONDON ROAD READING BERKSHIRE
(0118) 9669669

28 FEB 2002

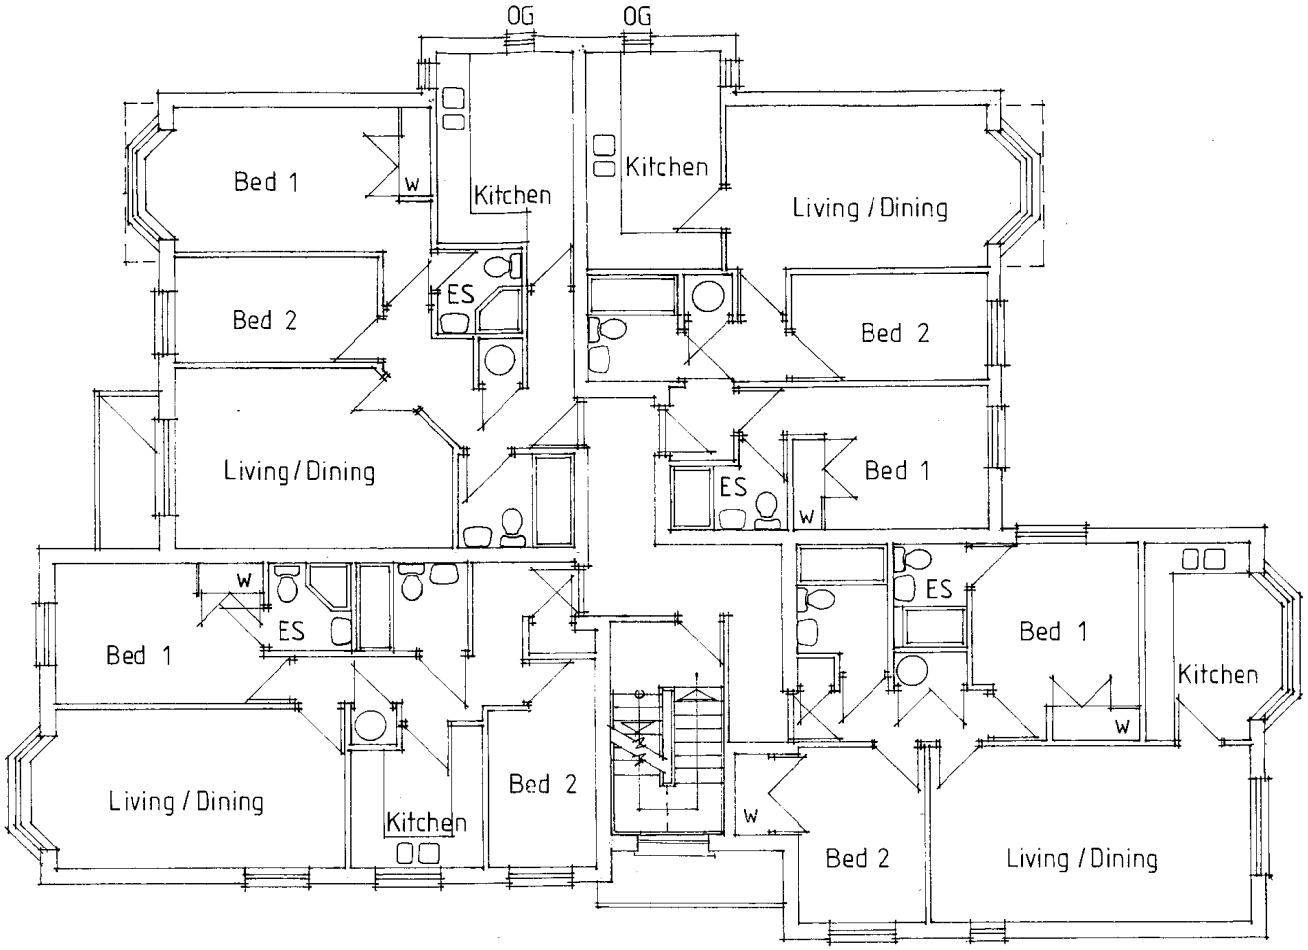

Proposed Redevelopment
58 Reading road
Wokingham

Luff Homes

First Floor Plan

1:100

Jan. 2002

1639-04

ANDREWS KALIK ASSOCIATES
Chartered Architects
101 LONDON ROAD BERKSHIRE
READING
(0118) 9689669

25 Feb 2002 02715

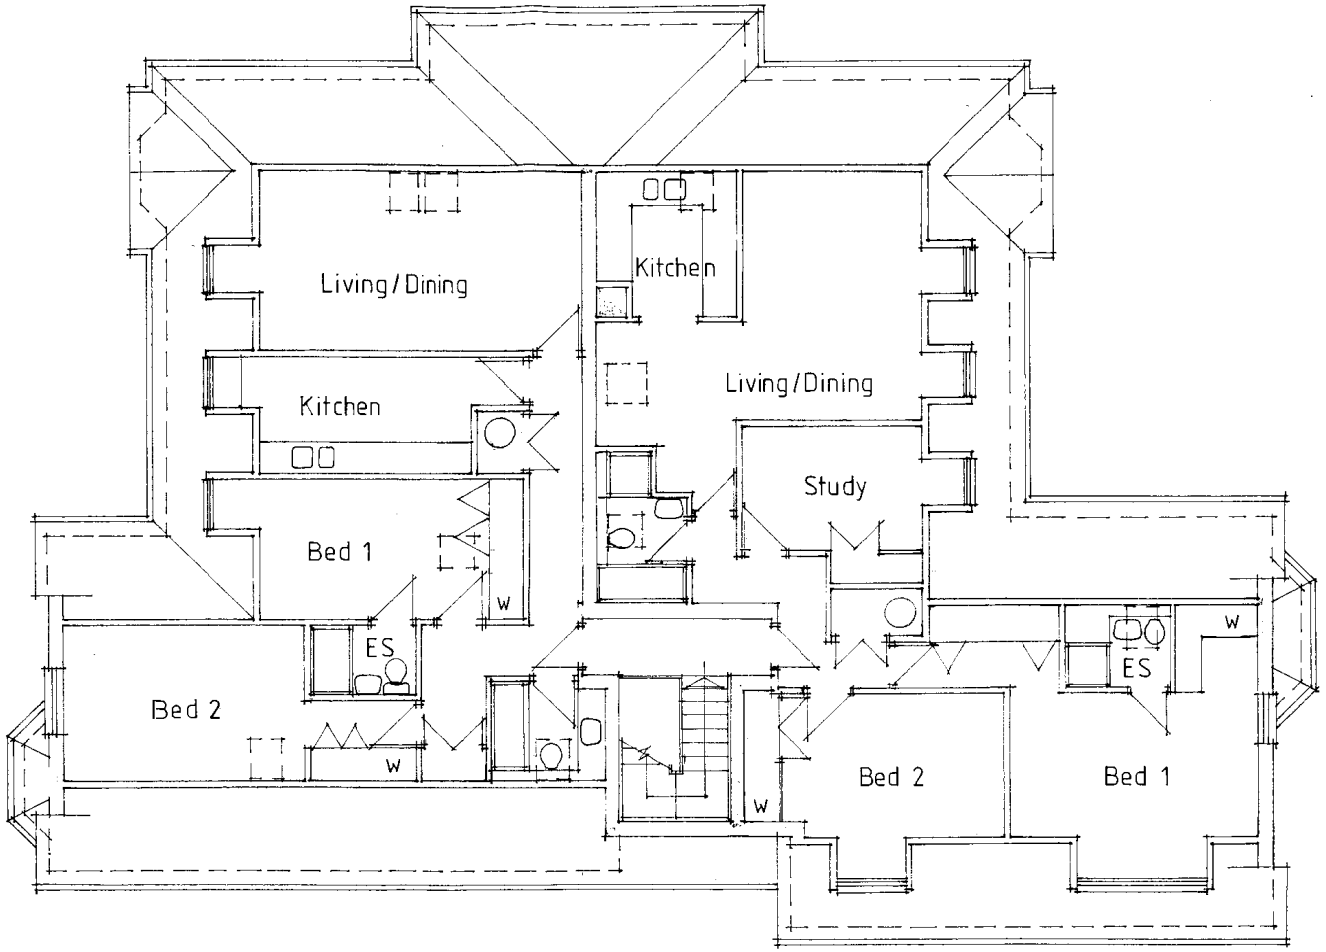

Proposed Redevelopment
58 Reading road
Wokingham

Luff Homes

Second Floor Plan

1:100

Jan. 2002

1639-05

ANDREWS KALIK ASSOCIATES
Chartered Architects
101 LONDON ROAD READING BERKSHIRE
(0118) 9869669

23.FEB.2002* 5



Front Elevation

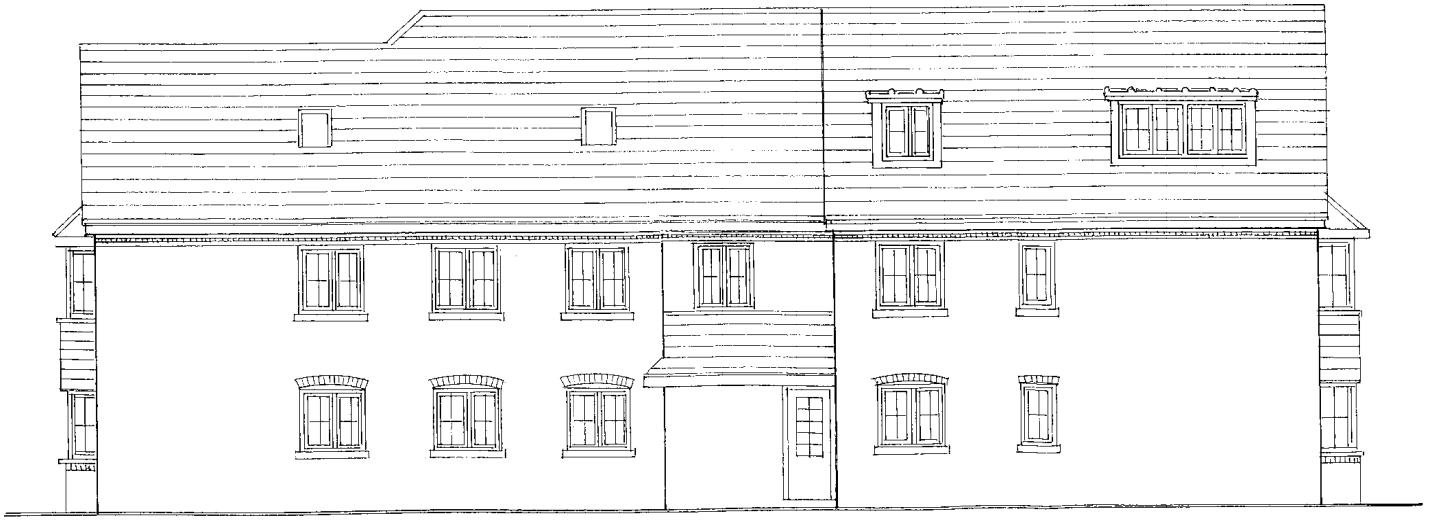

Side Elevation

Proposed Redevelopment
58 Reading road
Wokingham

Client
Luff Homes

Drawing
Elevations

Scale 1:100
Date Jan. 2002
Sheet size

1639-06

letter date revision

ANDREWS KALIK ASSOCIATES
Chartered Architects
READING BERKSHIRE
101 LONDON ROAD
(0118) 9569669