

Front Elevation.



Side Elevation.



Side Elevation.



Rear Elevation.




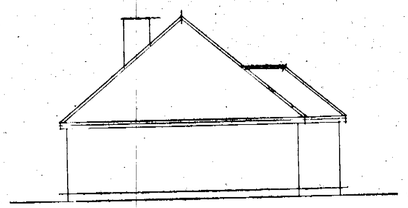


Section.

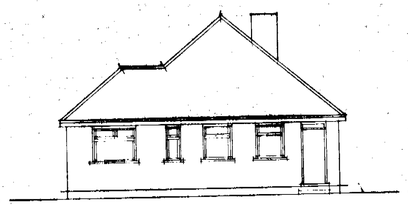

Location Plan( scale 1-2500 )

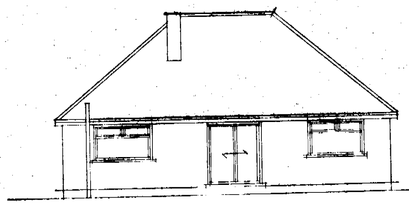


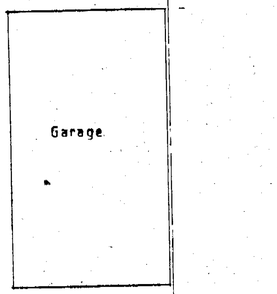Ground Floor Plan.

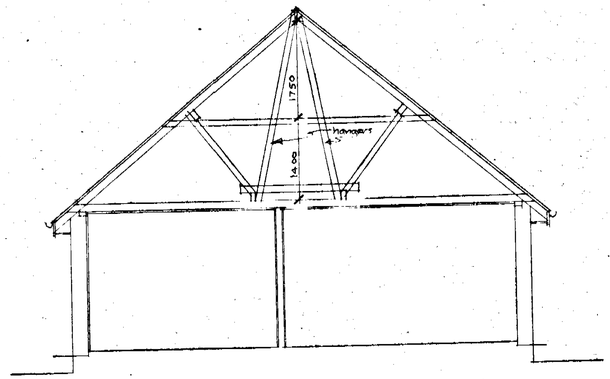


Roof Plan.

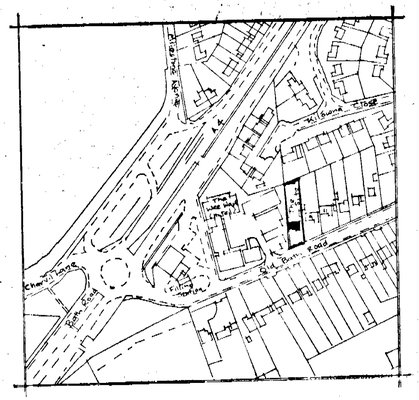Notes
All dimensions must be checked on site and not scaled from this drawing.
This drawing is to be read in conjunction with Drg. No. 1004 / SH / 1
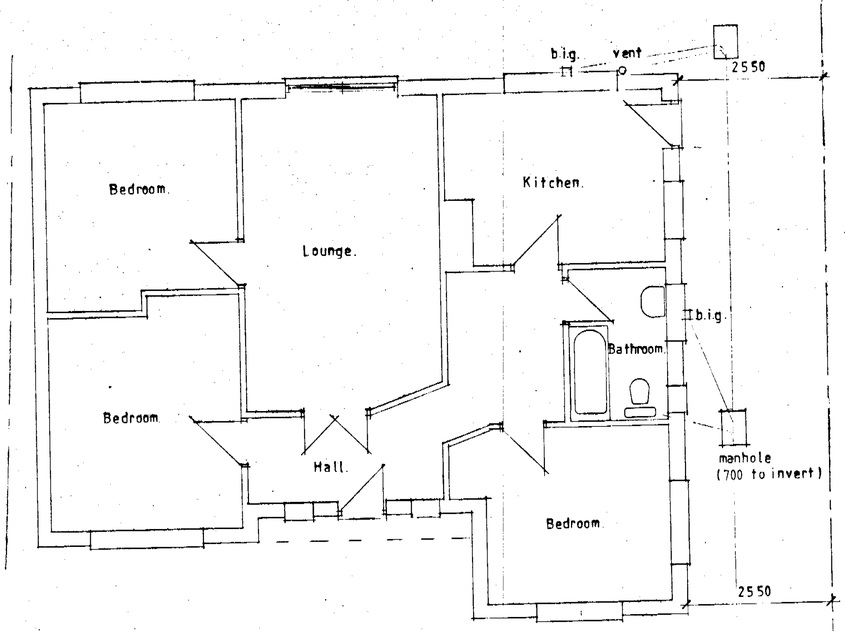
| | | |
|---|---|---|
| | | |
| | | |
| | | |
| A | | |
| | Date | Revisions |

© copyright

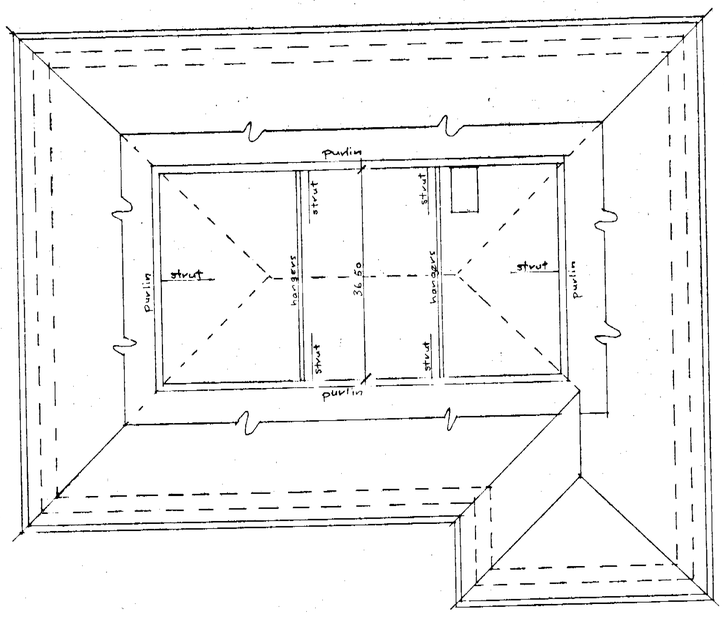Stuart Hicks Design Services.
"Woodrising",
St. Johns Hill Rd,
St. Johns,
Woking,
Surrey.
GU21 7RW.

Tel: 01483 772917.

Client
Mr & Mrs. Saunders.

Job Title
7 Old Bath Road,
Charvil,
Reading,
Berks.

Drawing Title
Existing Plans and Elevations.

Scale 1-50 1-100 1-2500

Date

Drawn by GH / JAL

Drg. No 1004 / SH / 2

Rev.

594 x 841mm A1




front elevation.




side elevation.

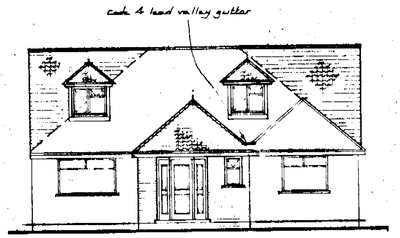


rear elevation.

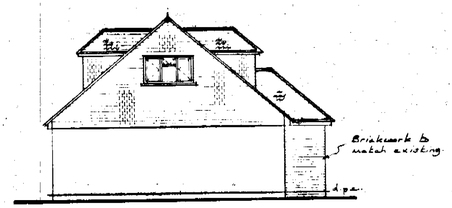


side elevation.

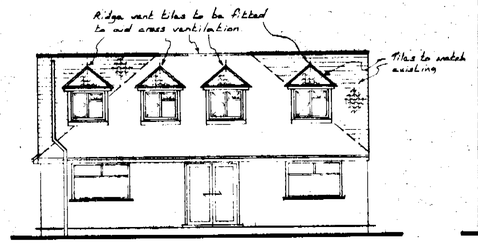


site plan - 1:500




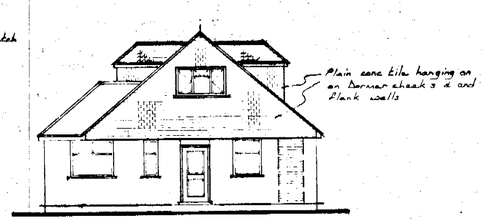


Proposed Ground Floor Plan.

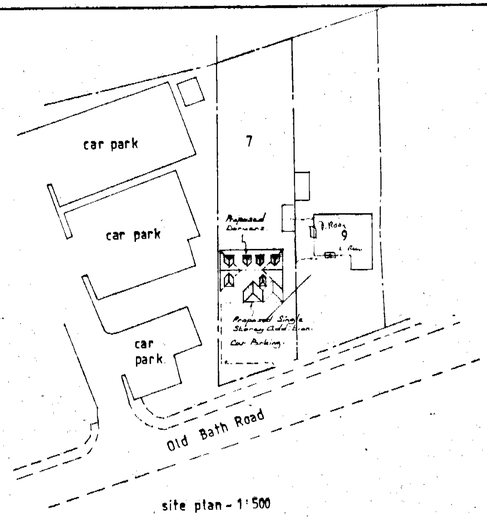


Proposed First Floor Plan.

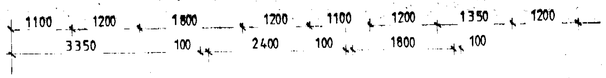Notes
All dimensions must be checked on site and not scaled from this drawing.
This drawing is to be read in conjunction with Drg. No. 1004/SH/2
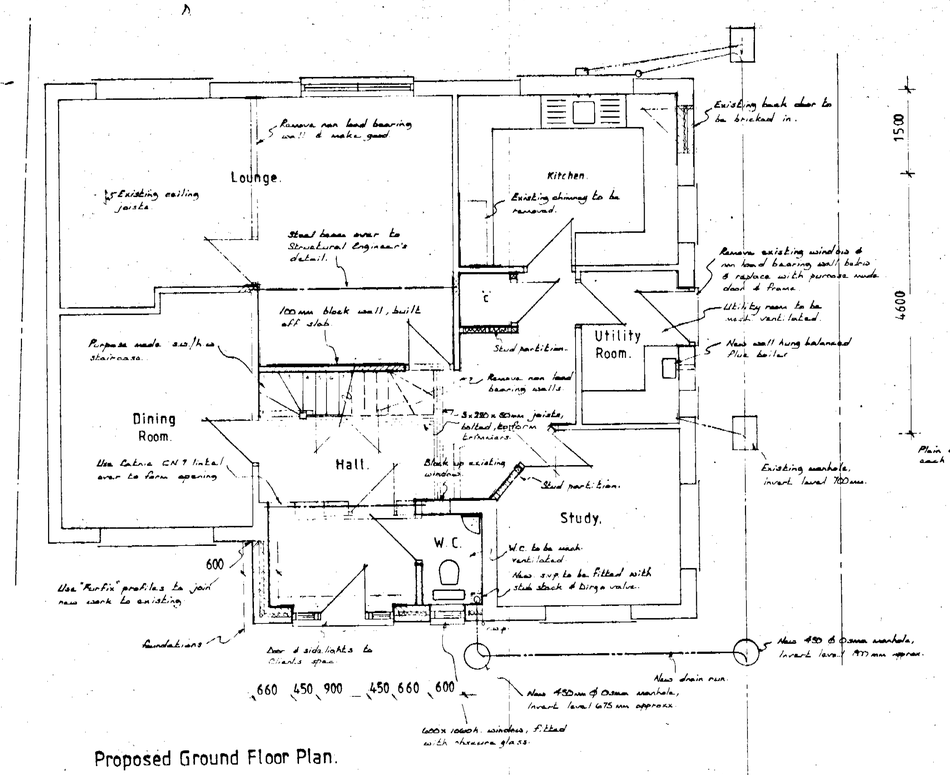
| A | Date | Revisions |
|---|---|---|

© copyright

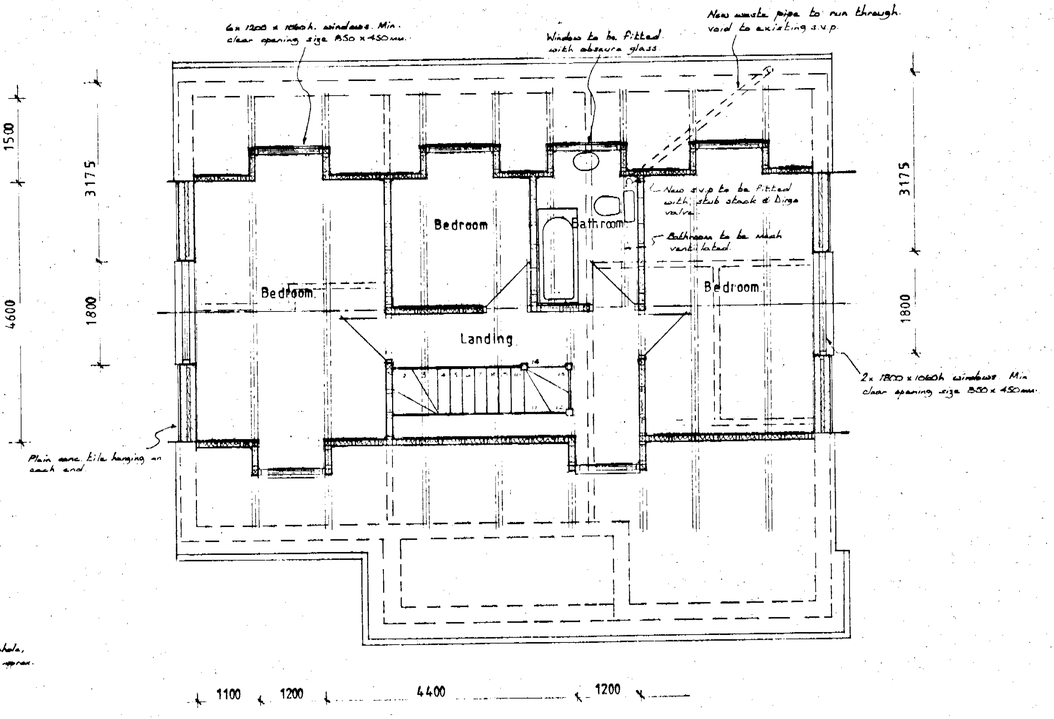Stuart Hicks Design Services.
"Woodrising",
St. Johns Hill Rd,
St. Johns,
Woking,
Surrey.
GU21 7RW.

Tel: 01483 772917.

Client
Mr. & Mrs. Saunders.

Job Title
7, Old Bath Road,
Charvil,
Reading,
Berks.

APPROVED

Drawing Title
Proposed Alterations and Additions.

Scale 1:50~1:100

Date

Drawn by S. Hicks.

Drg. No. 1004 / SH / 1.

Rev

594 x 841mm A1

10/10/01