This drawing is copyright and may not be reproduced without the written consent of the Architect.

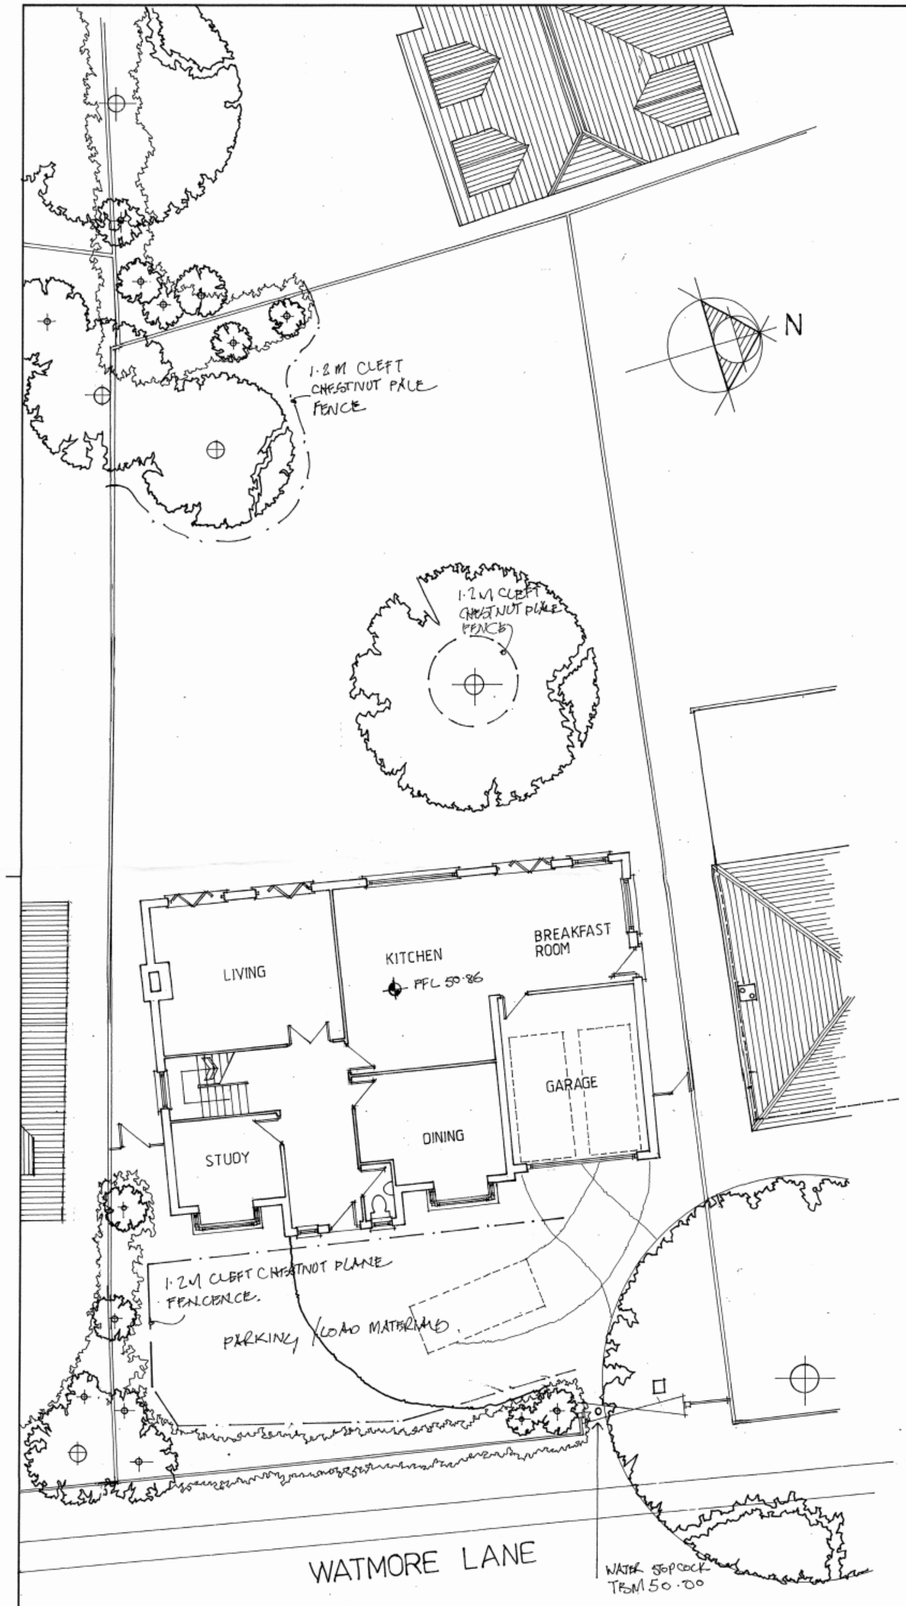


SITE PLAN



FRONT

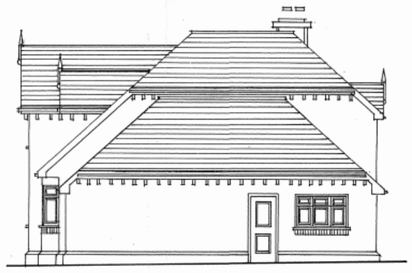

SIDE

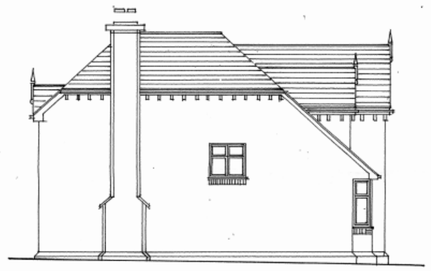

SIDE



REAR

ELEVATIONS

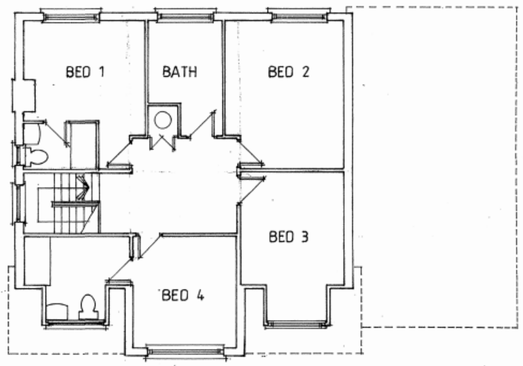


FIRST FLOOR PLAN

DO NOT SCALE
Do not scale from anything other than this ruler
ORIGINAL SIZE OF DRAWING A1

PLANS TO MEET CONDITIONS

5934

B TOWN PLANNING CONDITIONS. 14.06.02.

A ROOF PITCH AND LAYOUT 07.05.02

*W. M. GRAHAM ASSOCIATES*
***CHARTERED ARCHITECTS***
*1 Rectory Road,*
*Wokingham,*
*Berkshire, RG40 1DJ,*
*Tel: 0118 9770464*
*Fax: 0118 9770482*

Job
54, WATMORE LANE
WINNERSH

Title
PROPOSED SCHEME C

| Scale | Date | Drawn By |
|---|---|---|
| 1:100 | MAY '02 | AA |

| Job No. | Drawing No. | Revision |
|---|---|---|
| 2373 | 04 | B |

PLANNING SERVICES | HRT
PDE | TLE
EC | CHP
APP |
CS |
17 JUN 2002
CD | EMC

Artworker DB(UK) 00129