This drawing is copyright and may not be reproduced without the written consent of the Architect.

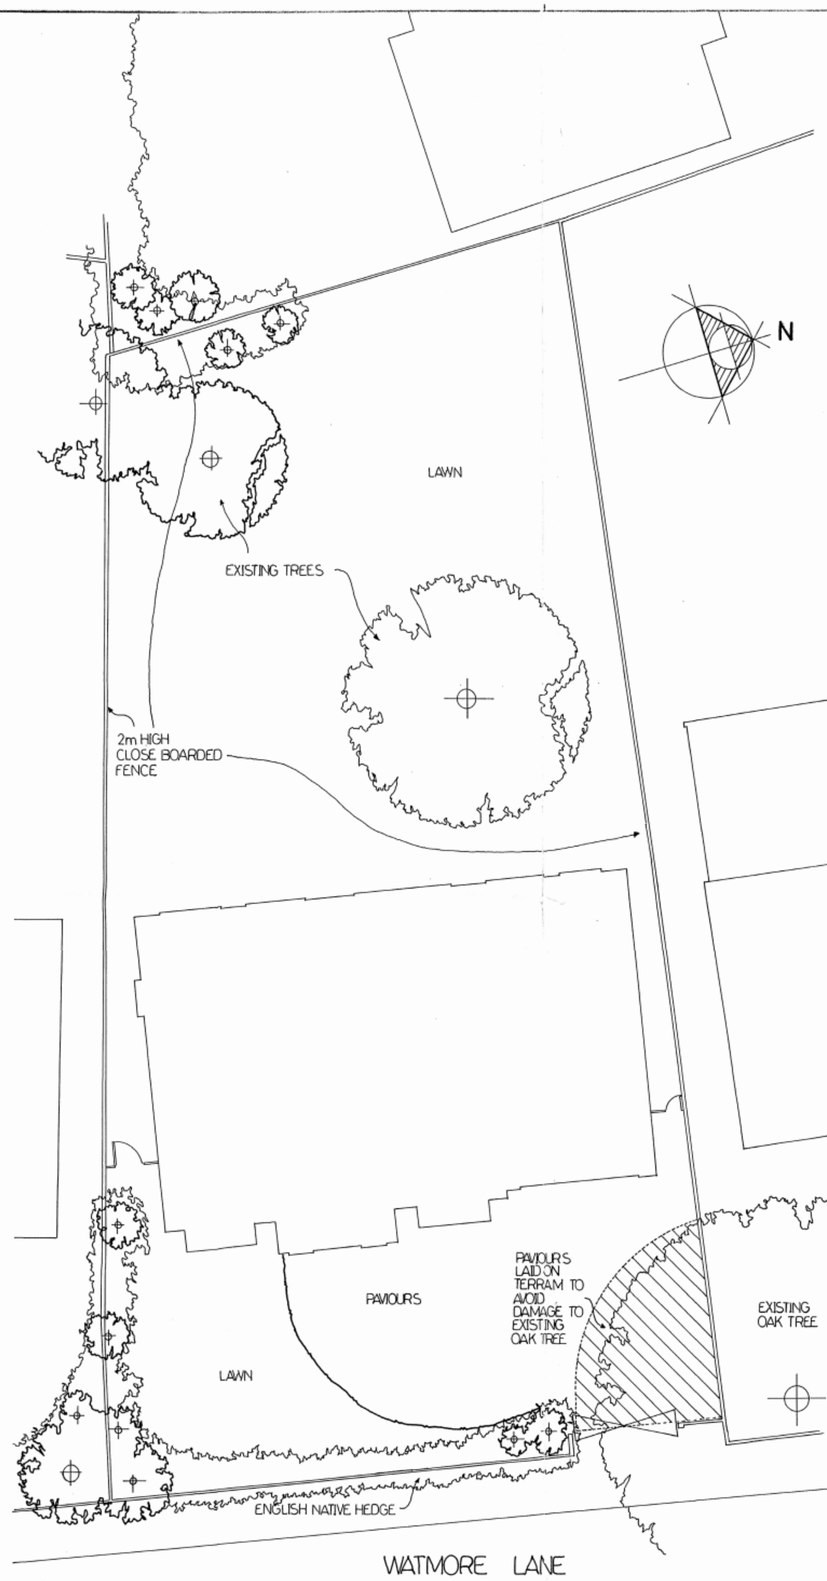



PLANS TO MEET CONDITIONS

5934

W. M. GRAHAM ASSOCIATES
CHARTERED ARCHITECTS
1 Rectory Road,
Wokingham,
Berkshire, RG40 1DJ,
Tel: 0118 9770464
Fax: 0118 9770482

Job
54
WATMORE LANE
WINNERSH

Title
LANDSCAPING

Scale	Date	Drawn By
1:100	JUNE '02	NT
Job No.	Drawing No.	Revision
2373	SK 100	

PLANNING SERVICES
17 JUN 2002

Artworker DS(UK) 00129