This drawing is copyright and may not be reproduced without the written consent of the Architect.

A LEVELS 14.06.02

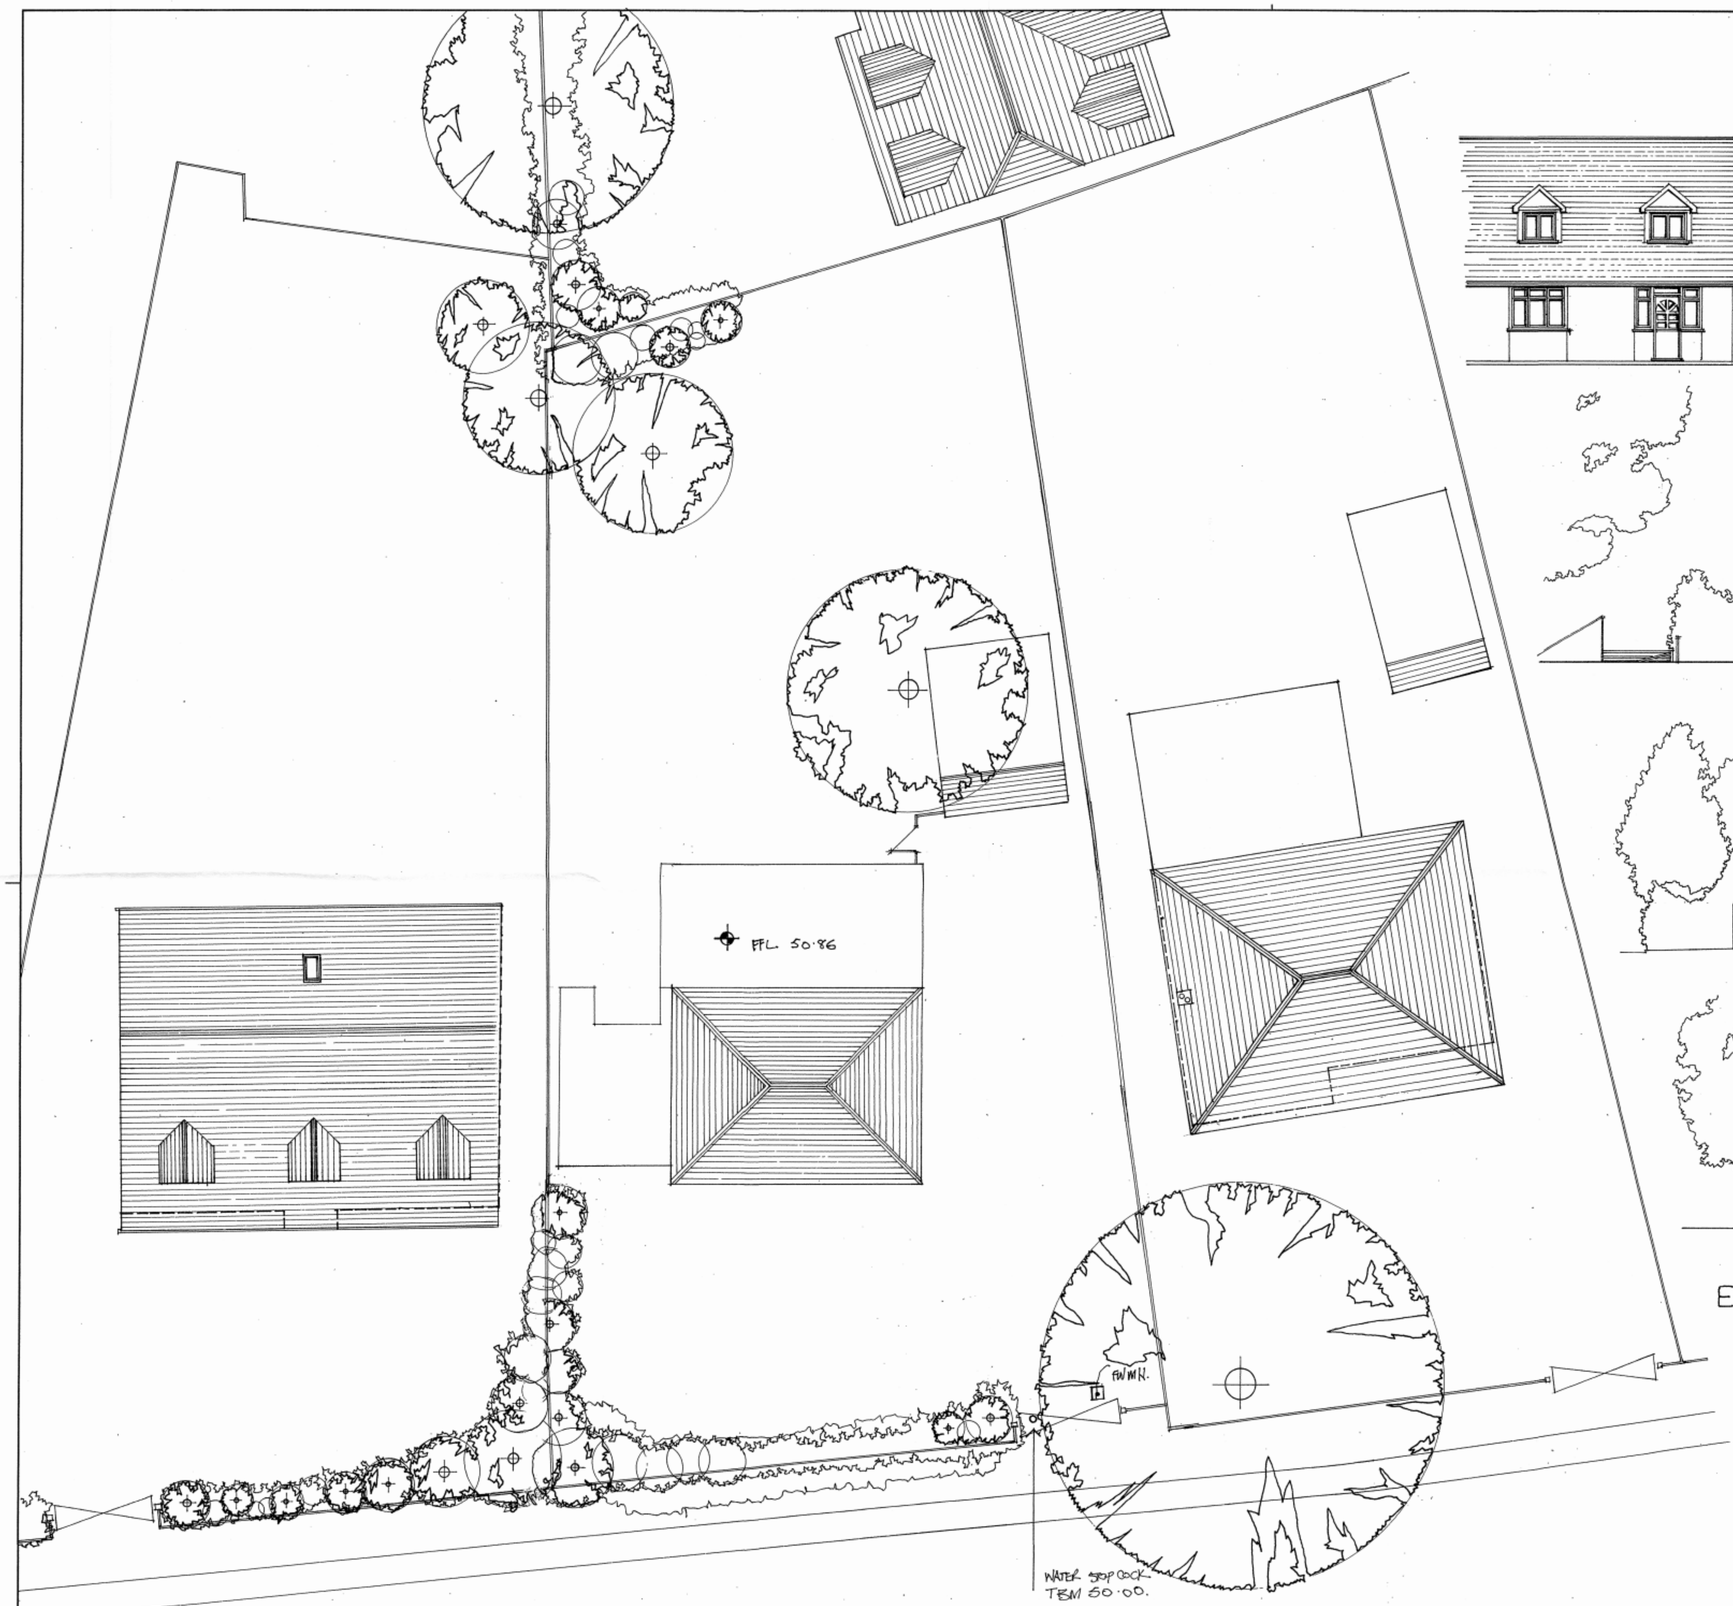

SITE PLAN



ELEVATIONS

PLANS TO MEET CONDITIONS

5934

W. M. GRAHAM ASSOCIATES
CHARTERED ARCHITECTS
1 Rectory Road,
Wokingham,
Berkshire, RG40 1DJ,
Tel: 0118 9770464
Fax: 0118 9770482

Job
54, WATMORE LANE
WINNERSH

Title
EXISTING

Scale 1:100	Date JAN '02	Drawn By AA
Job No. 2373	Drawing No. 01	Revision A

PLANNING SERVICES
17 JUN 2002
COPIES TO ACK. FILE.

DO NOT SCALE
½mm 10 20mm 30 40 50 60 70 80 90 100 110 120 130 140 150
Do not scale from anything other than this ruler
ORIGINAL SIZE OF DRAWING A1

Artworker DS(UK) 00129