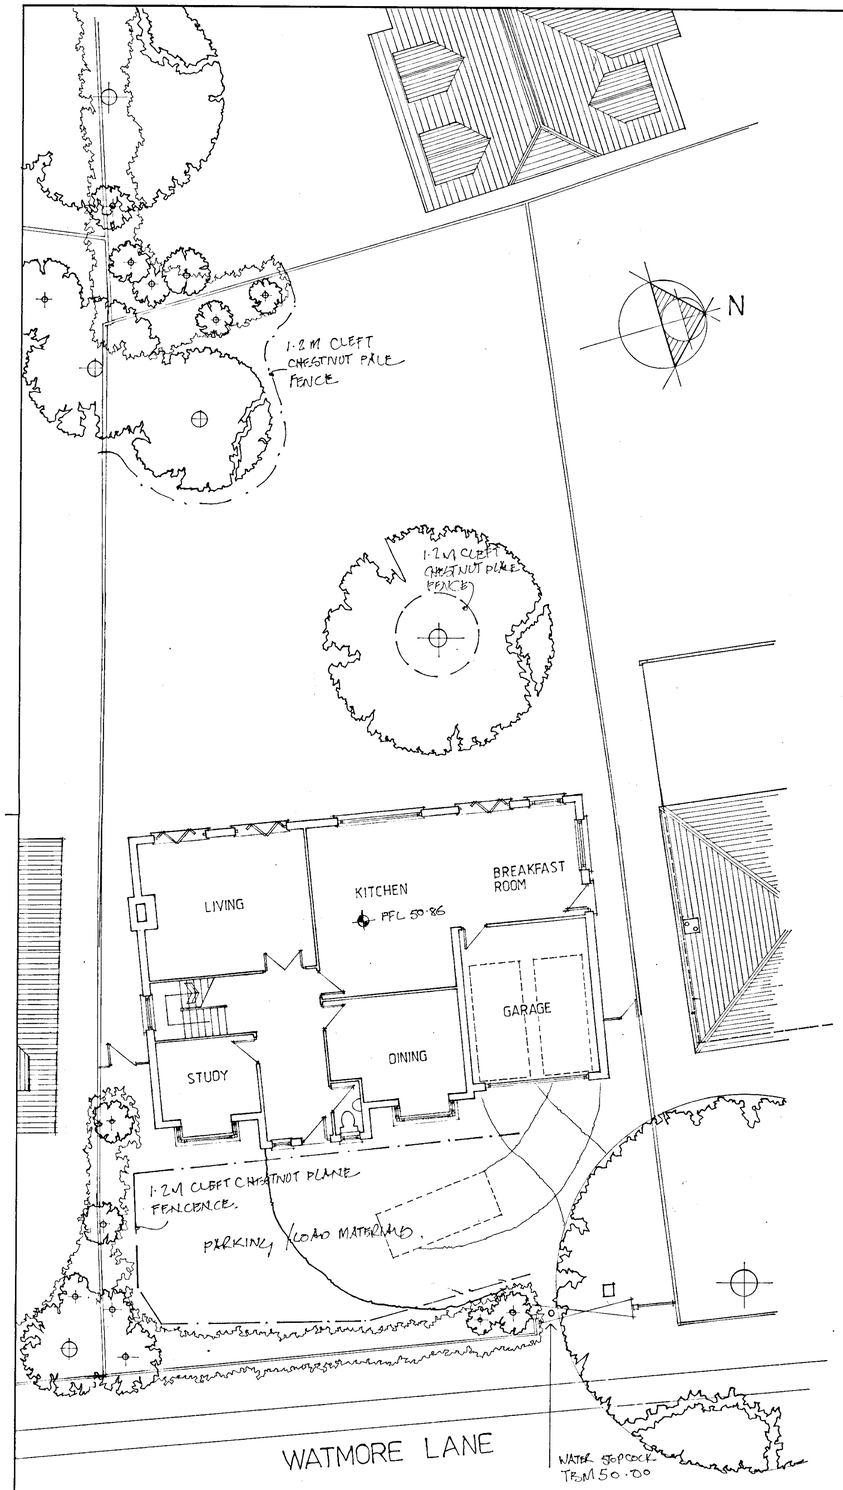

SITE PLAN



ELEVATIONS

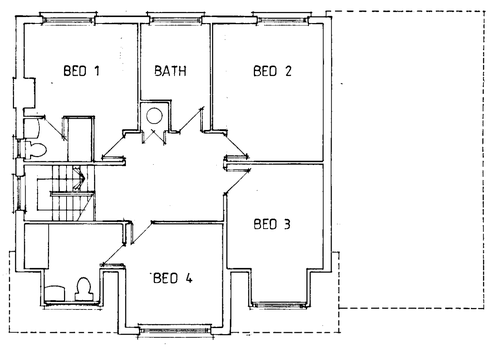

FIRST FLOOR PLAN

17 JUN 2002

This drawing is copyright and may not be reproduced without the written consent of the Architect.

PLANS TO MEET CONDITIONS
5934

B TOWN PLANNING CONDITIONS. 14.06.02.
A ROOF PITCH AND LAYOUT 07.05.02

W. M. GRAHAM ASSOCIATES
CHARTERED ARCHITECTS
1 Rectory Road,
Wokingham,
Berkshire. RG40 1DJ.
Tel: 0118 9770464
Fax: 0118 9770482

Job
54, WATMORE LANE
WINNERSH

Title
PROPOSED SCHEME C

Scale	Date	Drawn By
1:100	MAY '02	AA
Job No.	**Drawing No.**	**Revision**
2373	04	B

This drawing is copyright and may not be reproduced without the written consent of the Architect.

A LEVELS 14.06.02

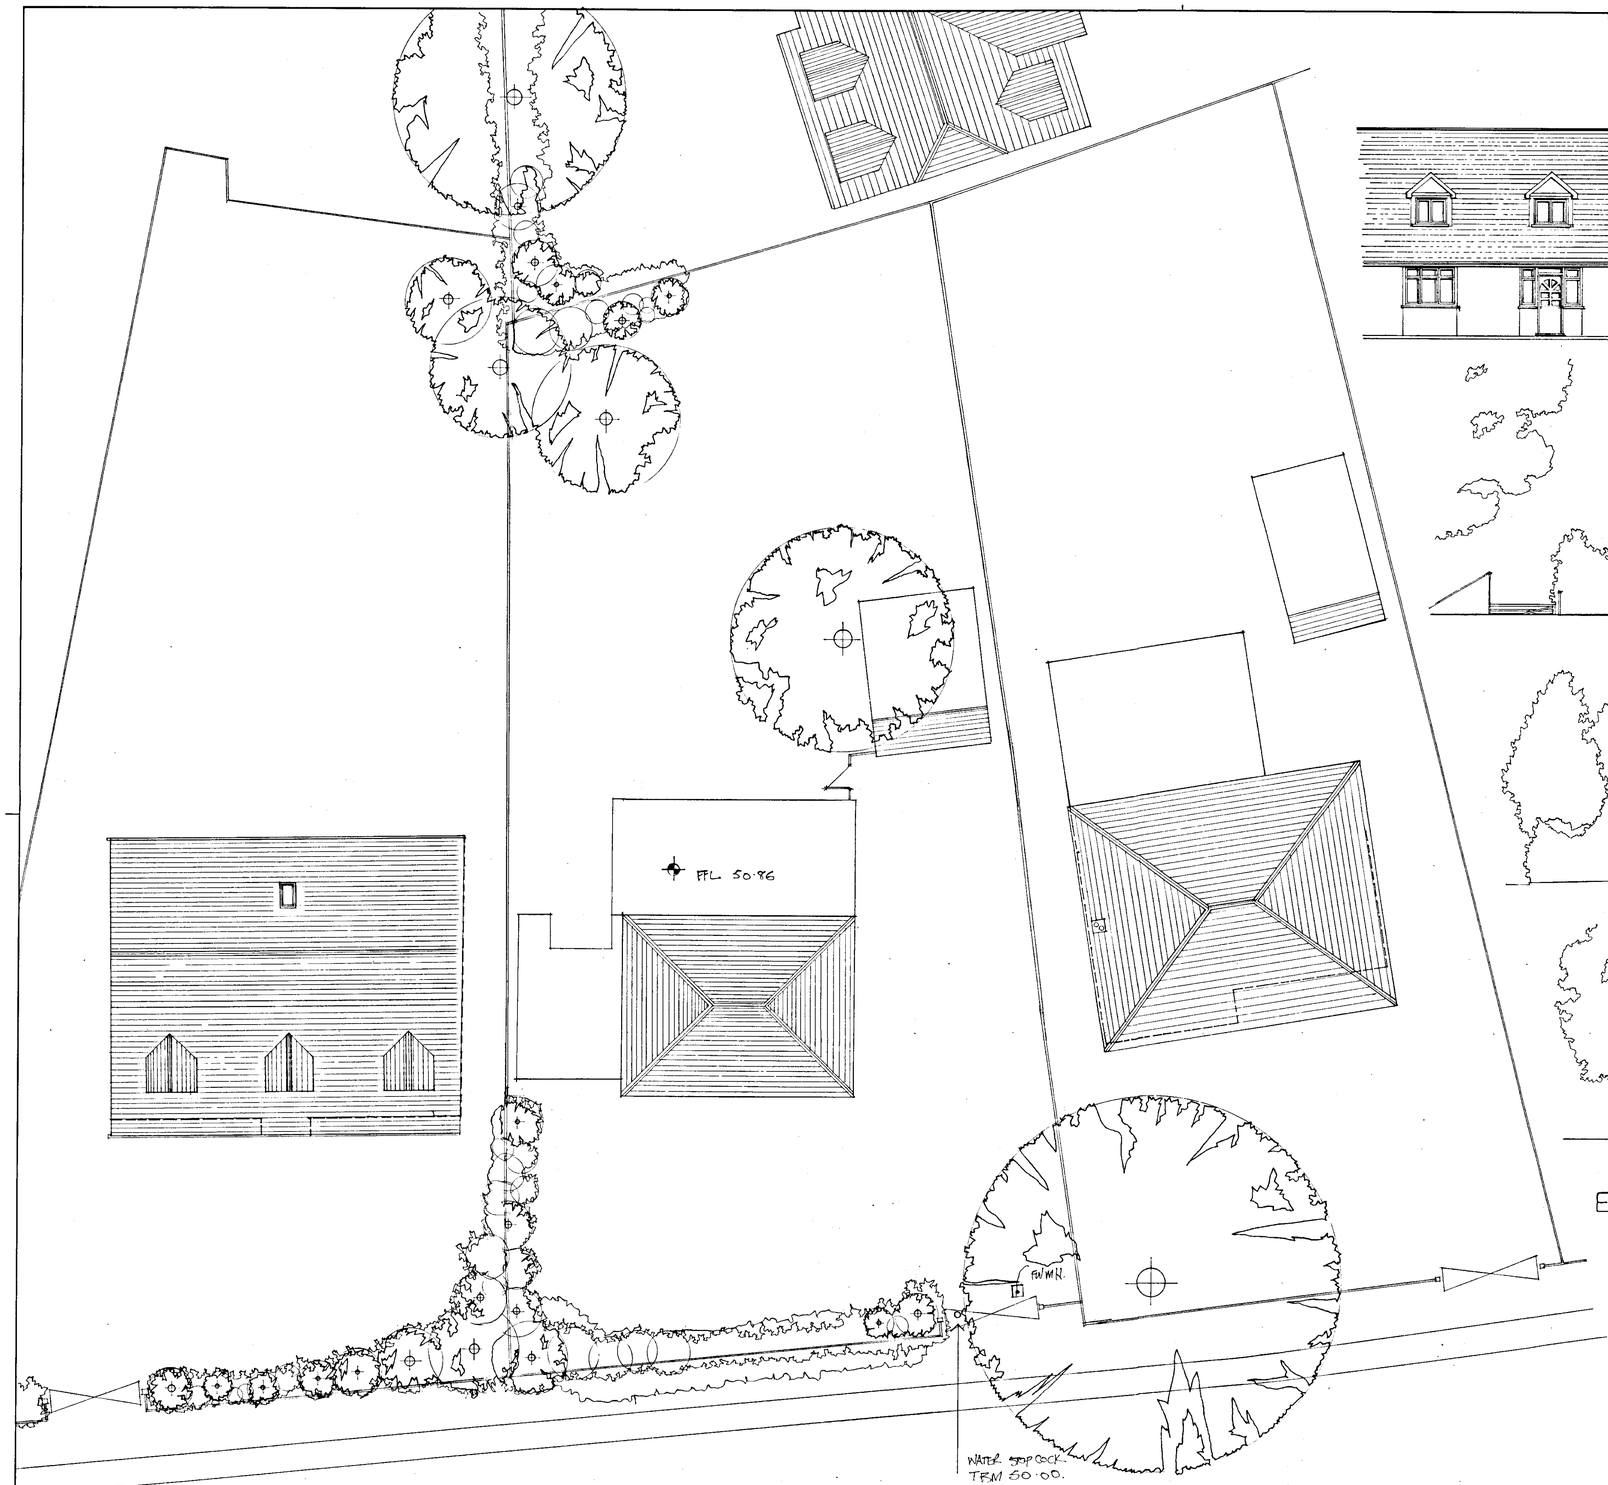

SITE PLAN



ELEVATIONS

PLANS TO MEET CONDITIONS
5934

W. M. GRAHAM ASSOCIATES
CHARTERED ARCHITECTS
1 Rectory Road,
Wokingham,
Berkshire, RG40 1DJ,
Tel: 0118 9770464
Fax: 0118 9770482

Job
54, WATMORE LANE
WINNERSH

Title
EXISTING

Scale	Date	Drawn By
1:100	JAN '02	AA
Job No.	**Drawing No.**	**Revision**
2373	01	A

PLANNING SERVICES HPT
POL TLS
DC ENF
17 JUN 2002

Artworker DS(UK) 00129

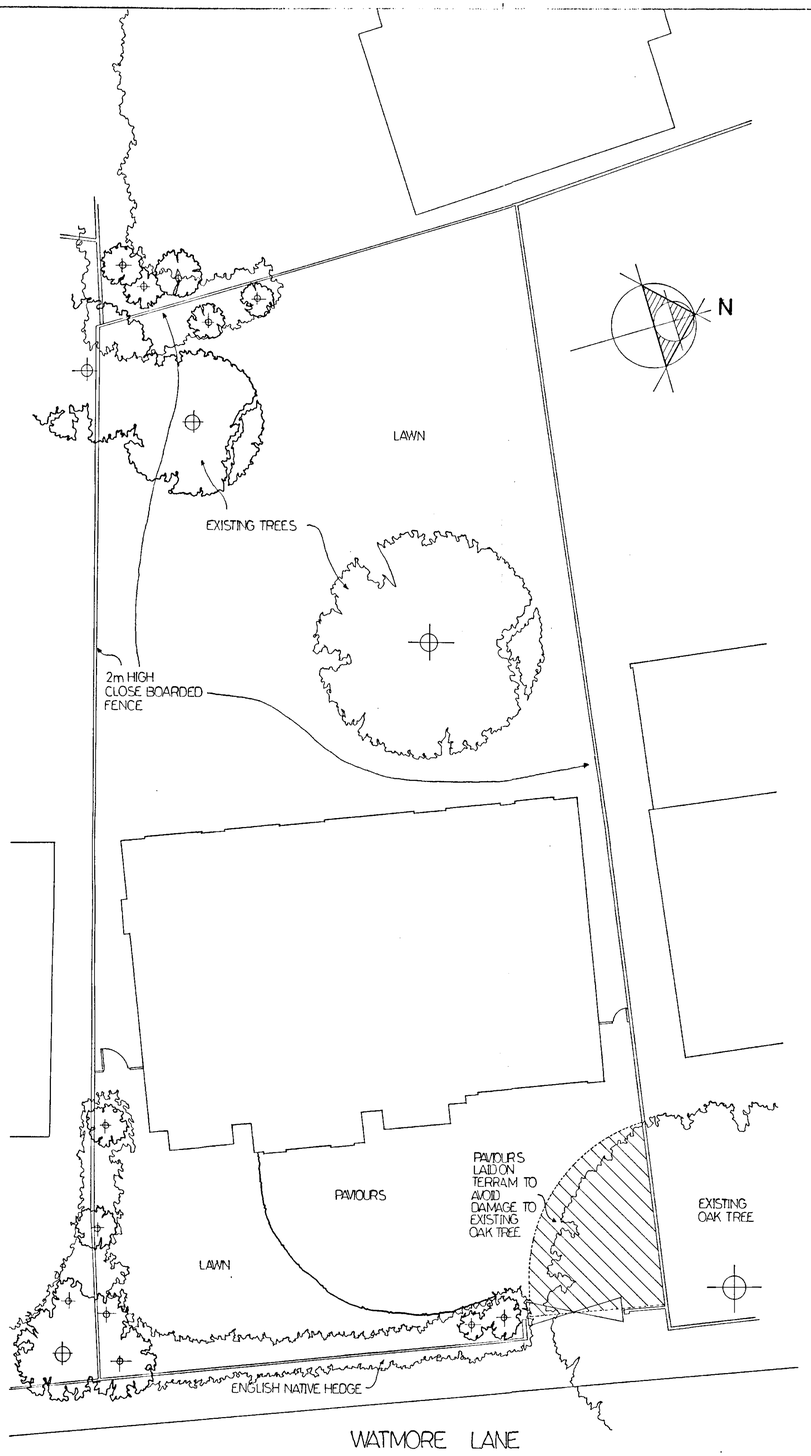

This drawing is copyright and may not be reproduced without the written consent of the Architect.

PLANS TO MEET CONDITIONS

5934

W. M. GRAHAM ASSOCIATES
CHARTERED ARCHITECTS
1 Rectory Road,
Wokingham,
Berkshire, RG40 1DJ.
Tel: 0118 9770464
Fax: 0118 9770482

Job
54
WATMORE LANE
WINNERSH

Title
LANDSCAPING

Scale 1:100	Date JUNE '02	Drawn By NT
Job No. 2373	Drawing No. SK 100	Revision

PLANNING SERVICES
17 JUN 2002
COPIES TO

This drawing is copyright and may not be reproduced without the written consent of the Architect.

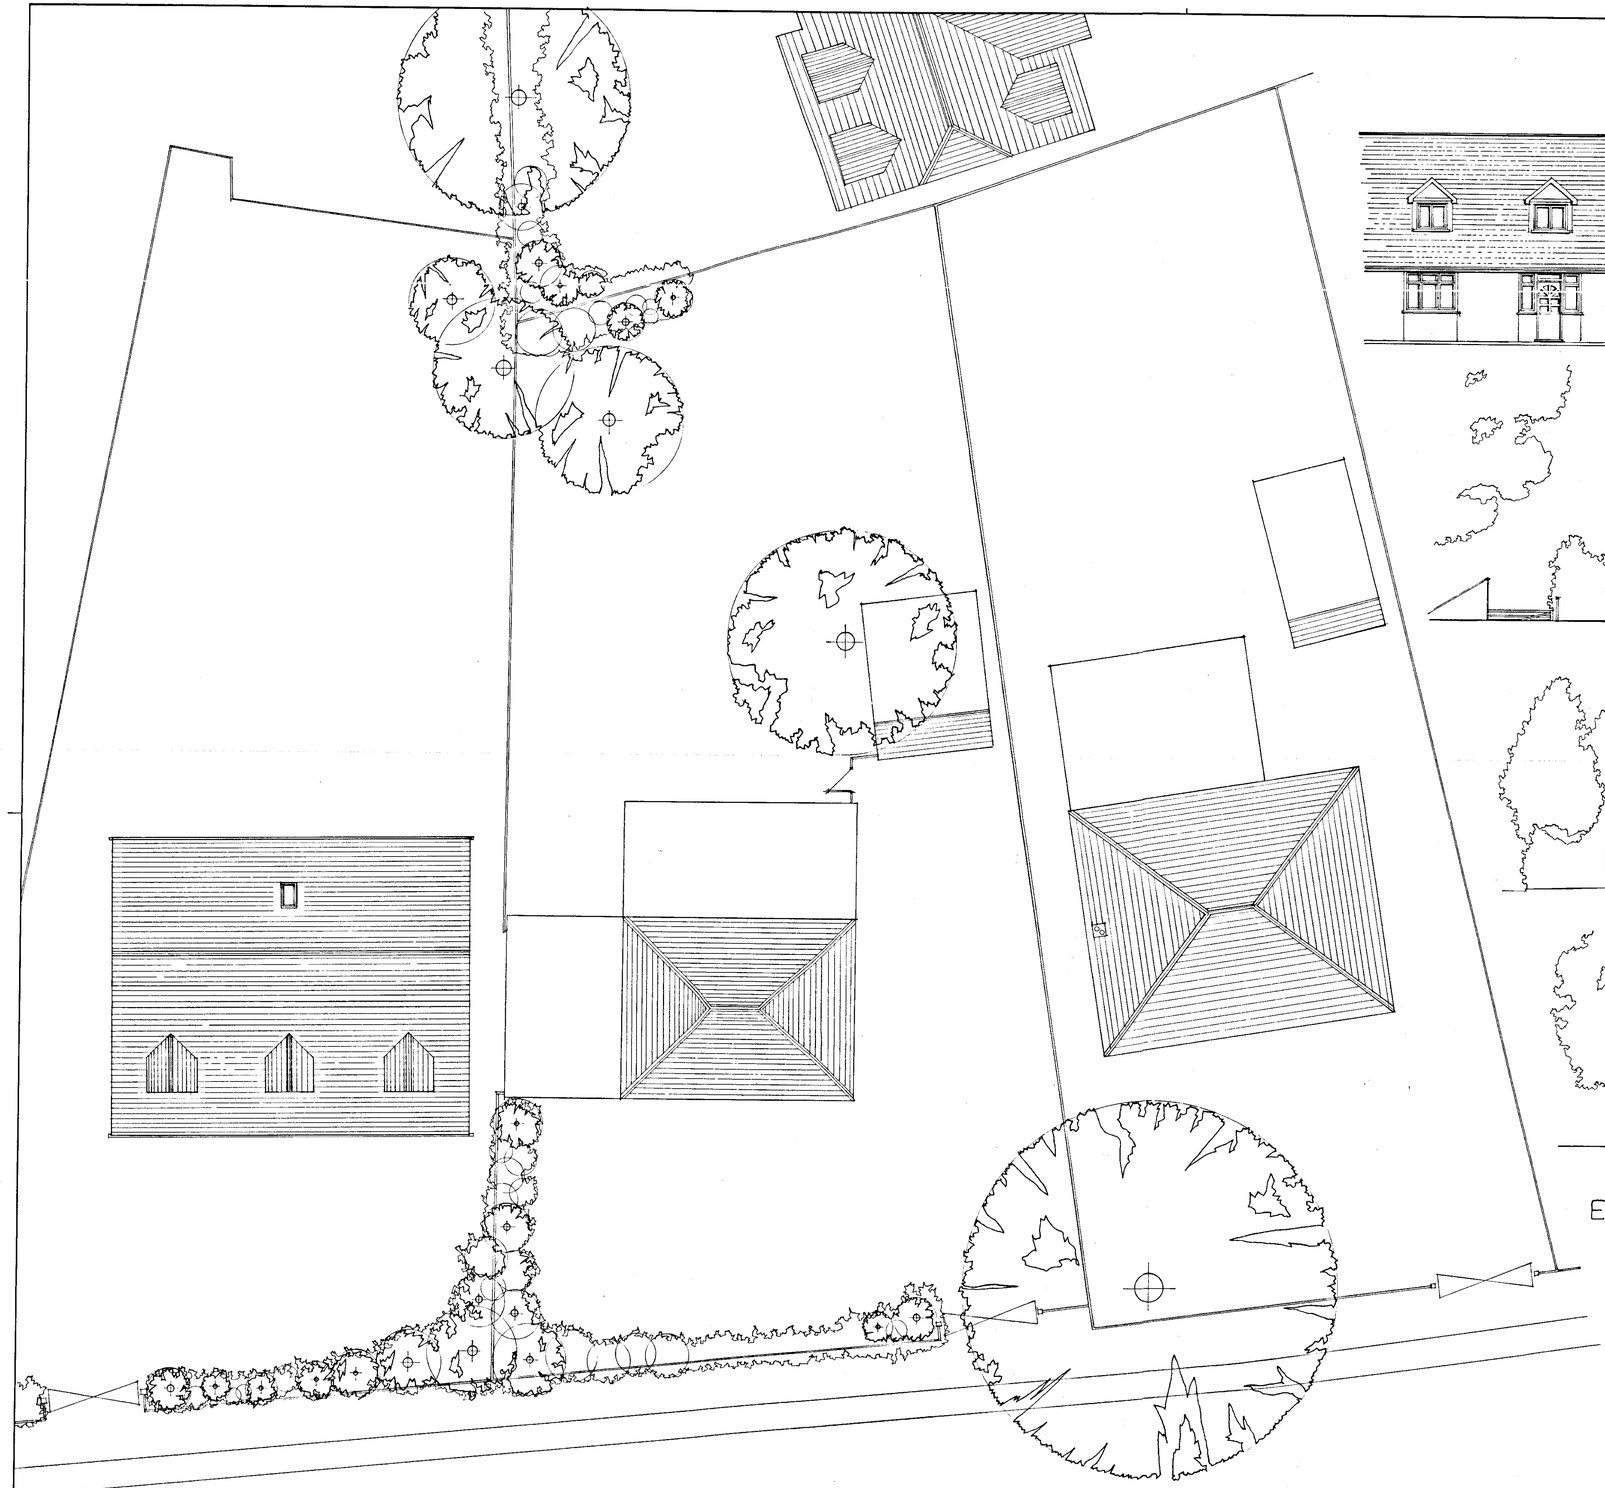

SITE PLAN



ELEVATIONS

18.FEB.2002 · 5934

W. M. GRAHAM ASSOCIATES
CHARTERED ARCHITECTS
1 Rectory Road,
Wokingham,
Berkshire, RG40 1DJ.
Tel: 0118 9770464
Fax: 0118 9770482

Job
54, WATMORE LANE
WINNERSH

Title
EXISTING

Scale 1:100	Date JAN '02	Drawn By AA
Job No. 2373	Drawing No. 01	Revision

This drawing is copyright and may not be reproduced without the written consent of the Architect.

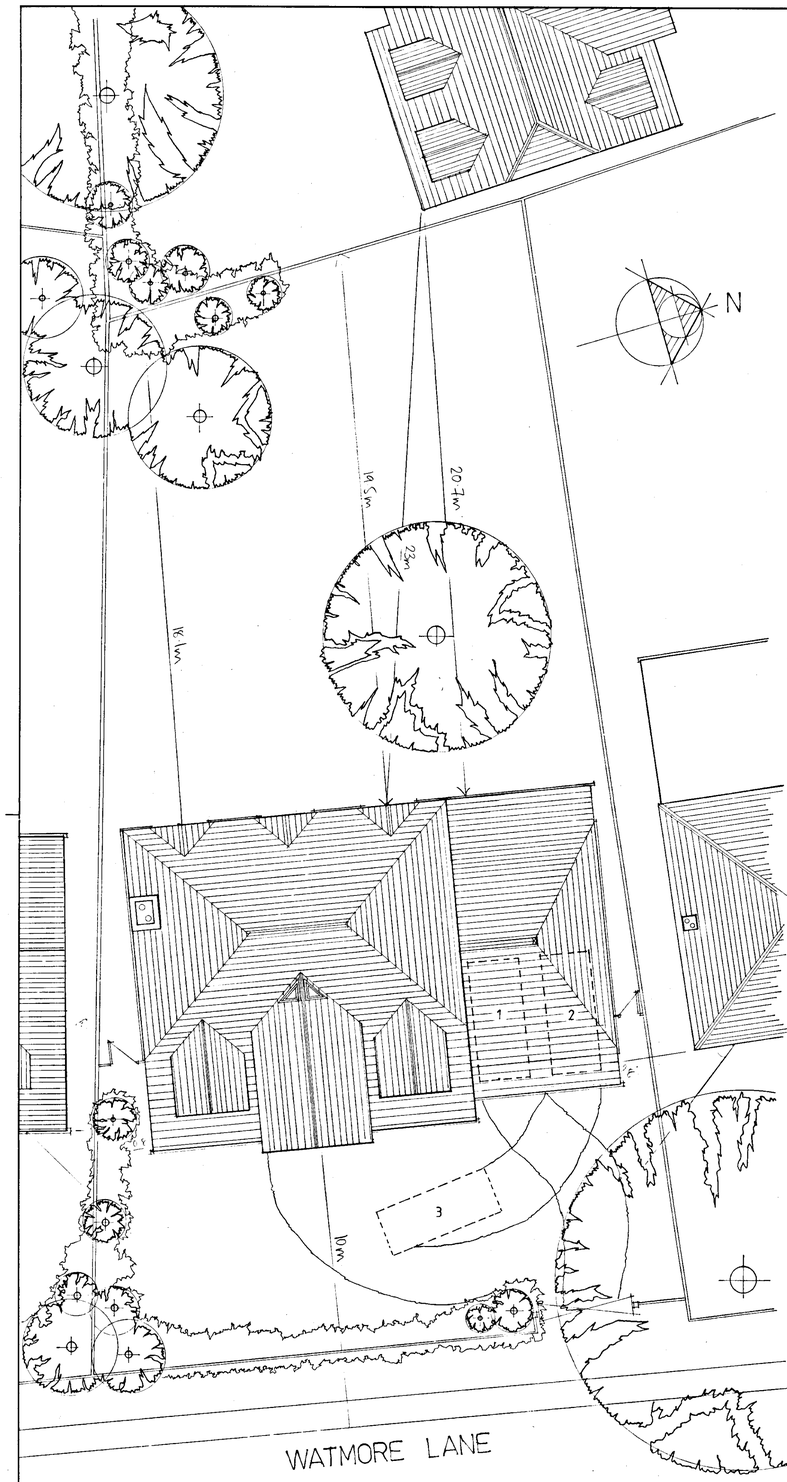

SITE PLAN

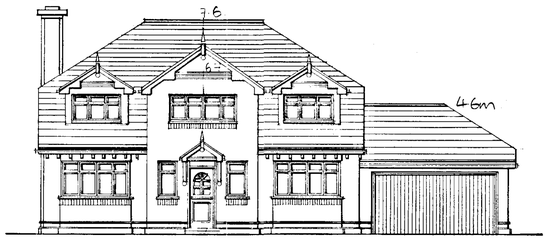

FRONT

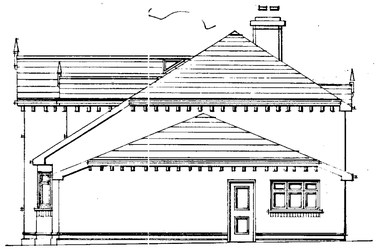

SIDE

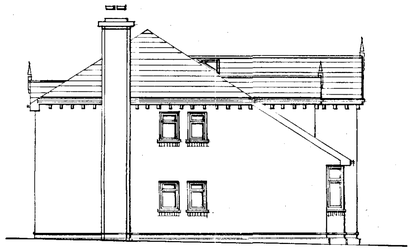

SIDE

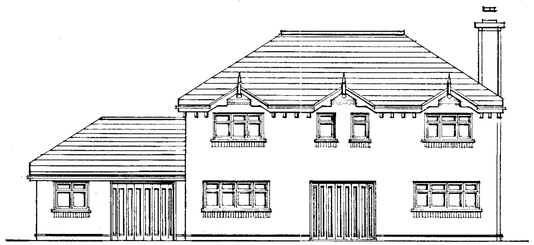

REAR

ELEVATIONS

7.6m

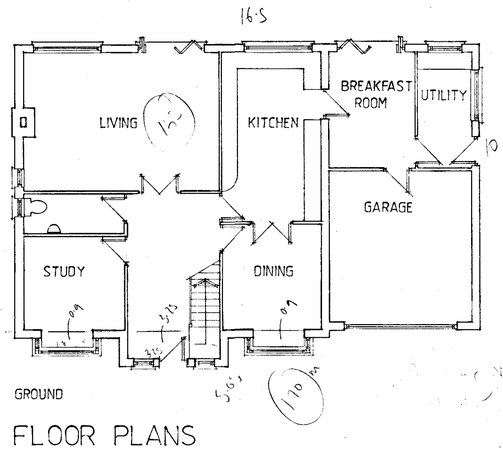

GROUND

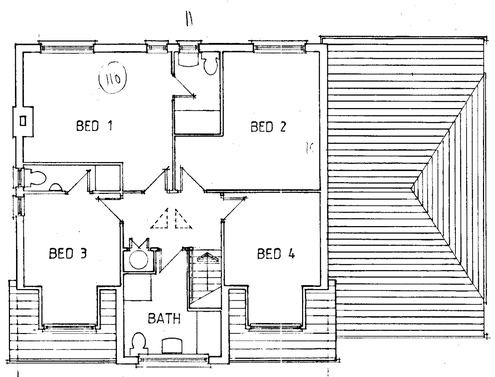

FIRST

FLOOR PLANS

7.5m

16.FEB.2002 5934

W. M. GRAHAM ASSOCIATES
CHARTERED ARCHITECTS
1 Rectory Road,
Wokingham,
Berkshire, RG40 1DJ.
Tel: 0118 9770464
Fax: 0118 9770482

Job
54, WATMORE LANE
WINNERSH

Title
PROPOSED SCHEME C

Scale	Date	Drawn By
1:100	FEB '02	AA
Job No.	Drawing No.	Revision
2373	04	

Artworker DS(UK) 00125