

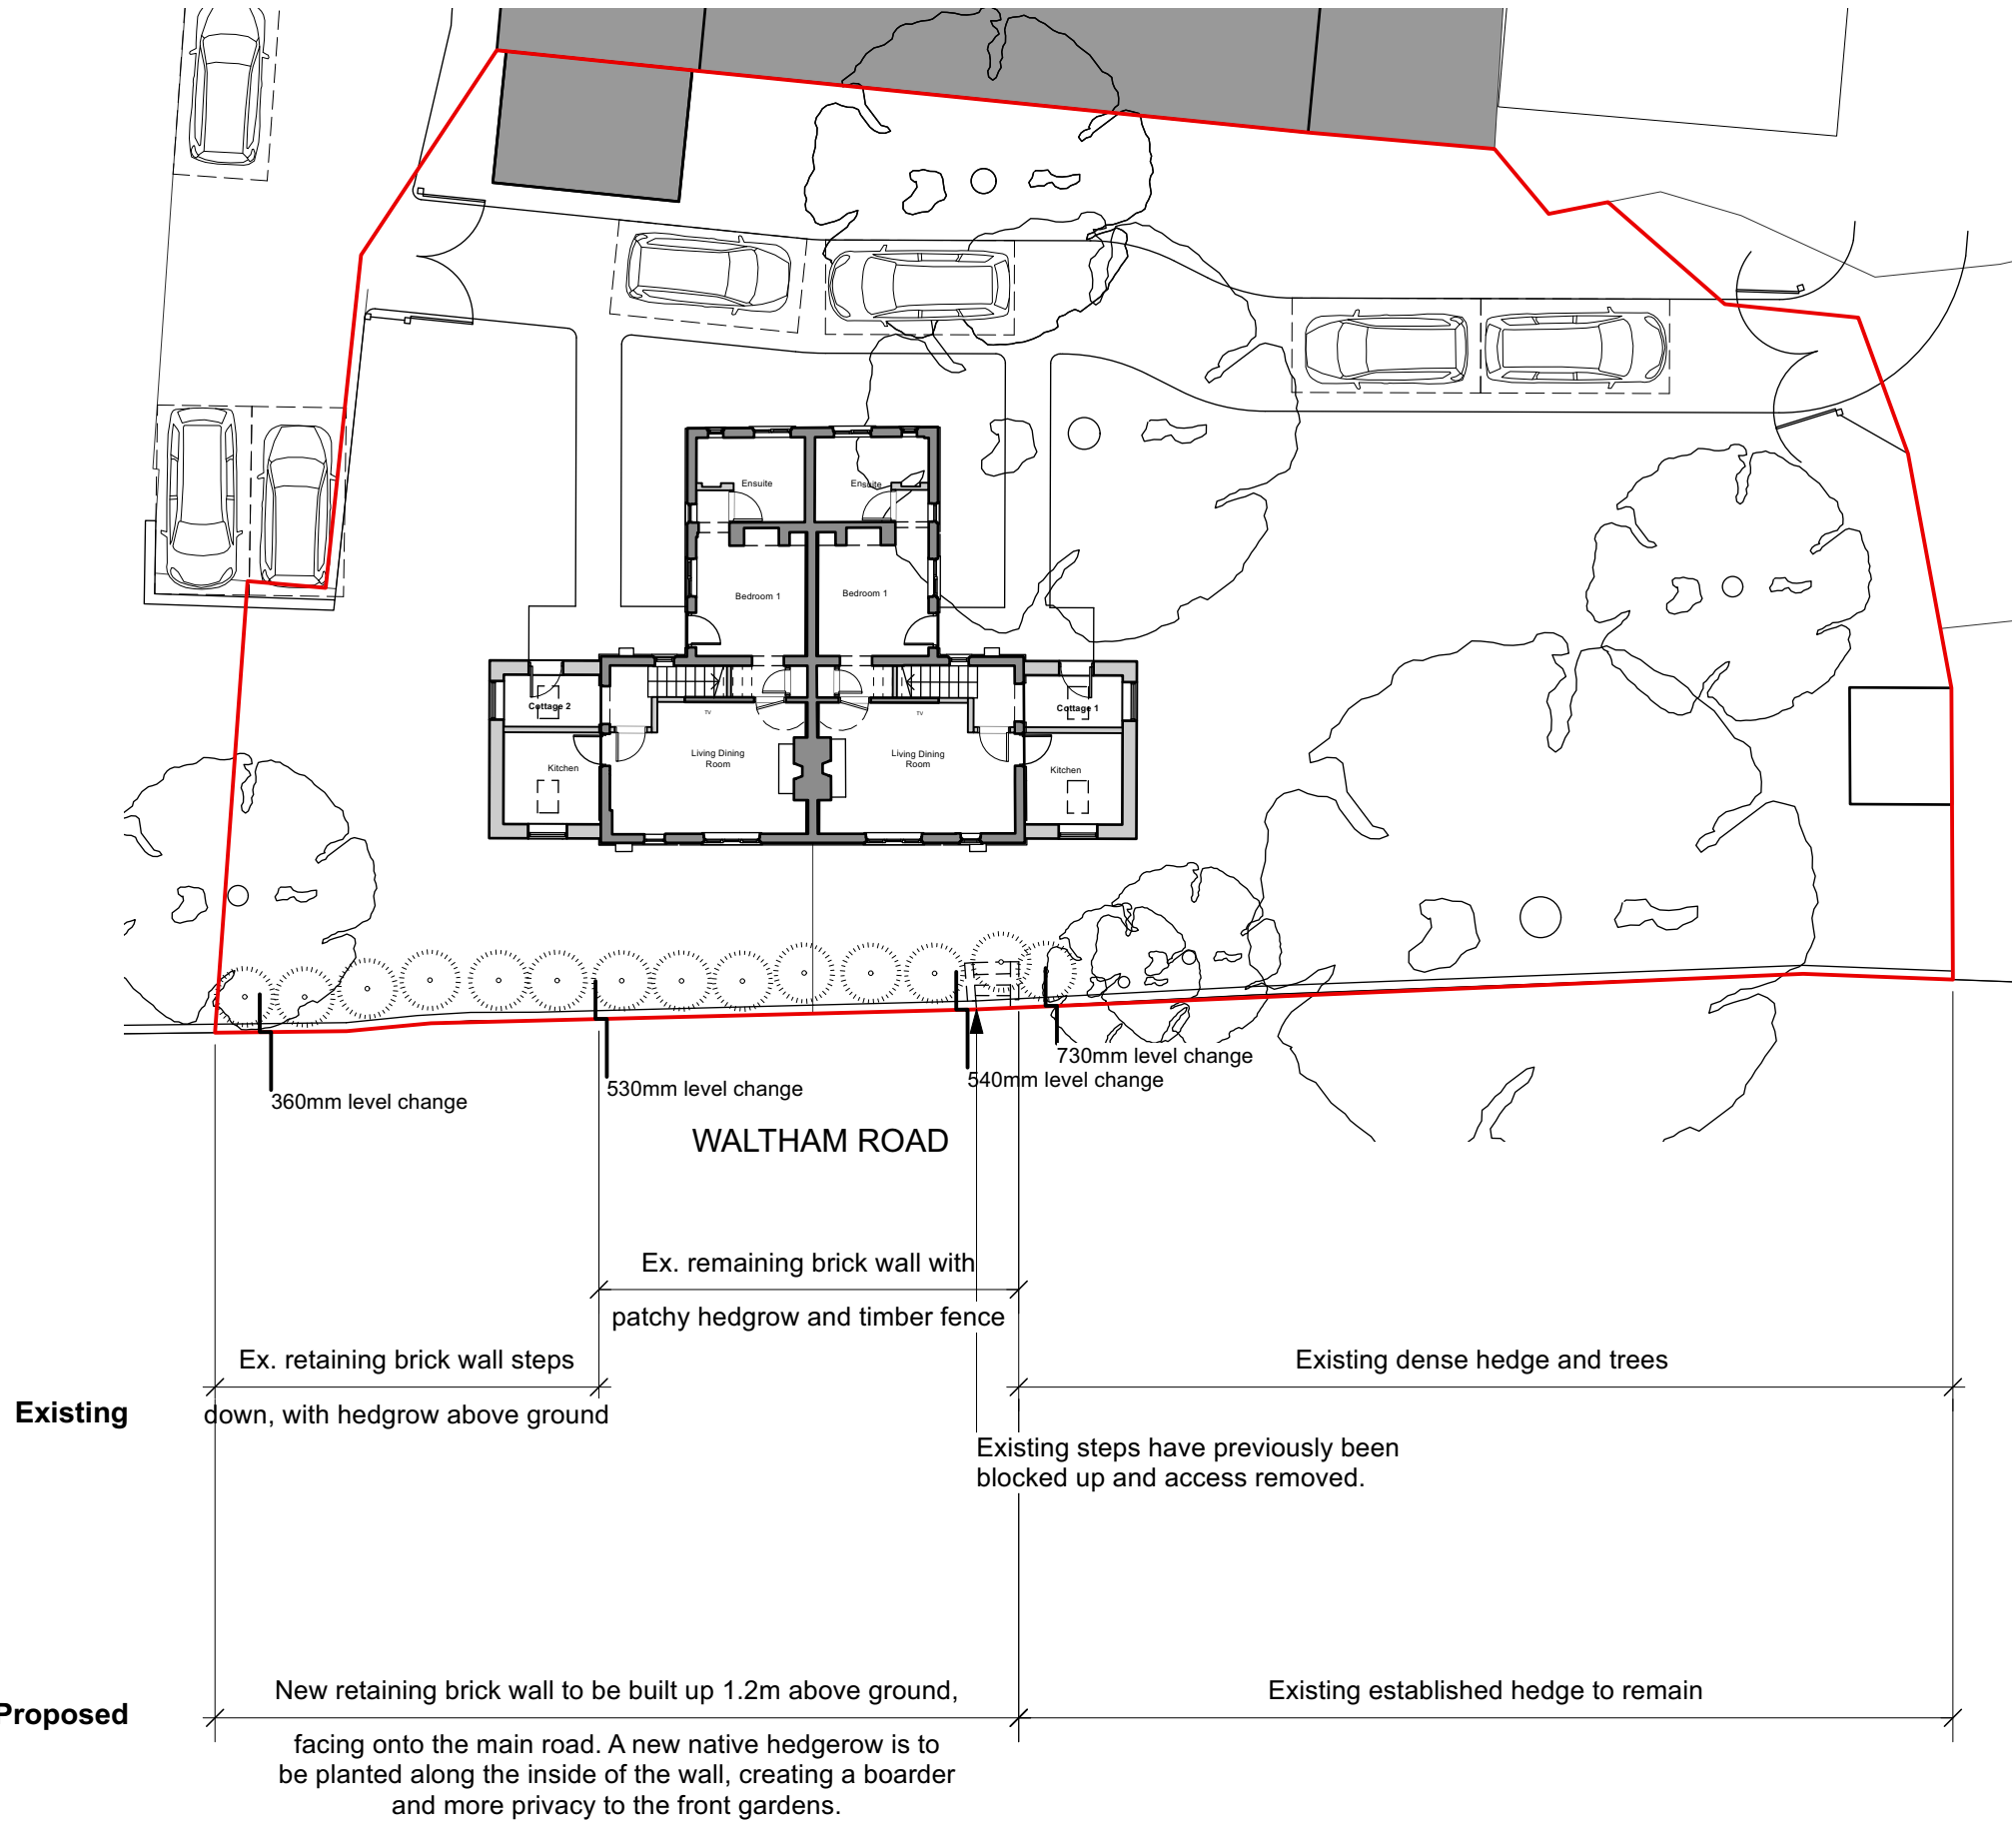


All dimensions are to be checked on site before work commences.
Figured dimensions to be taken in preference to scaled dimensions.
If in doubt please ask.
© Copyright reserved.

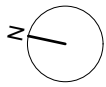

OUTSIDE

OUTSIDE

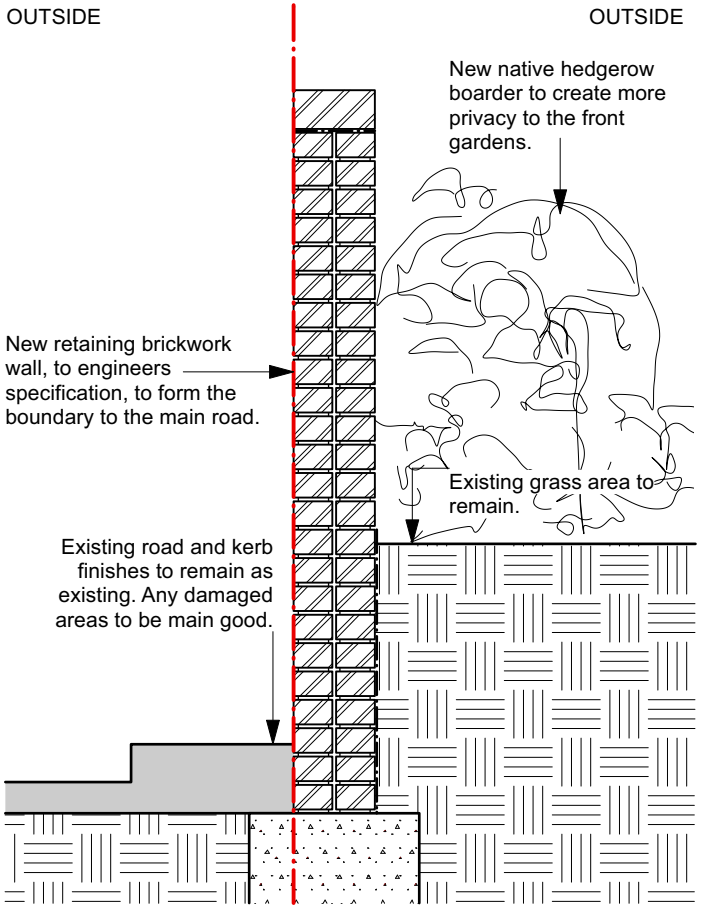

Section Detail

Boundary Proposals

P1	Issued for comment	12/09/24	LN
Rev	Notes	Date	Initial
Status			
Planning			
HOLTHAM+NEWMAN ARCHITECTS The Design Studio, Lockey Farm, Sindlesham Road, Arborfield, Reading, Berkshire RG2 9JH T: 07971 316497 E: hello@hnarchitects.co.uk Project: Cottages, Stanlake Park Twyford, RG10 0BN Client: Mr D. Goss-Custard Drawing Title: Boundary Proposal			
Scale: 1:200 @A3		Dwg. No.:	Rev.:
Drawn by: LN		2405 - P011	P1
Date: Jan 2024			