
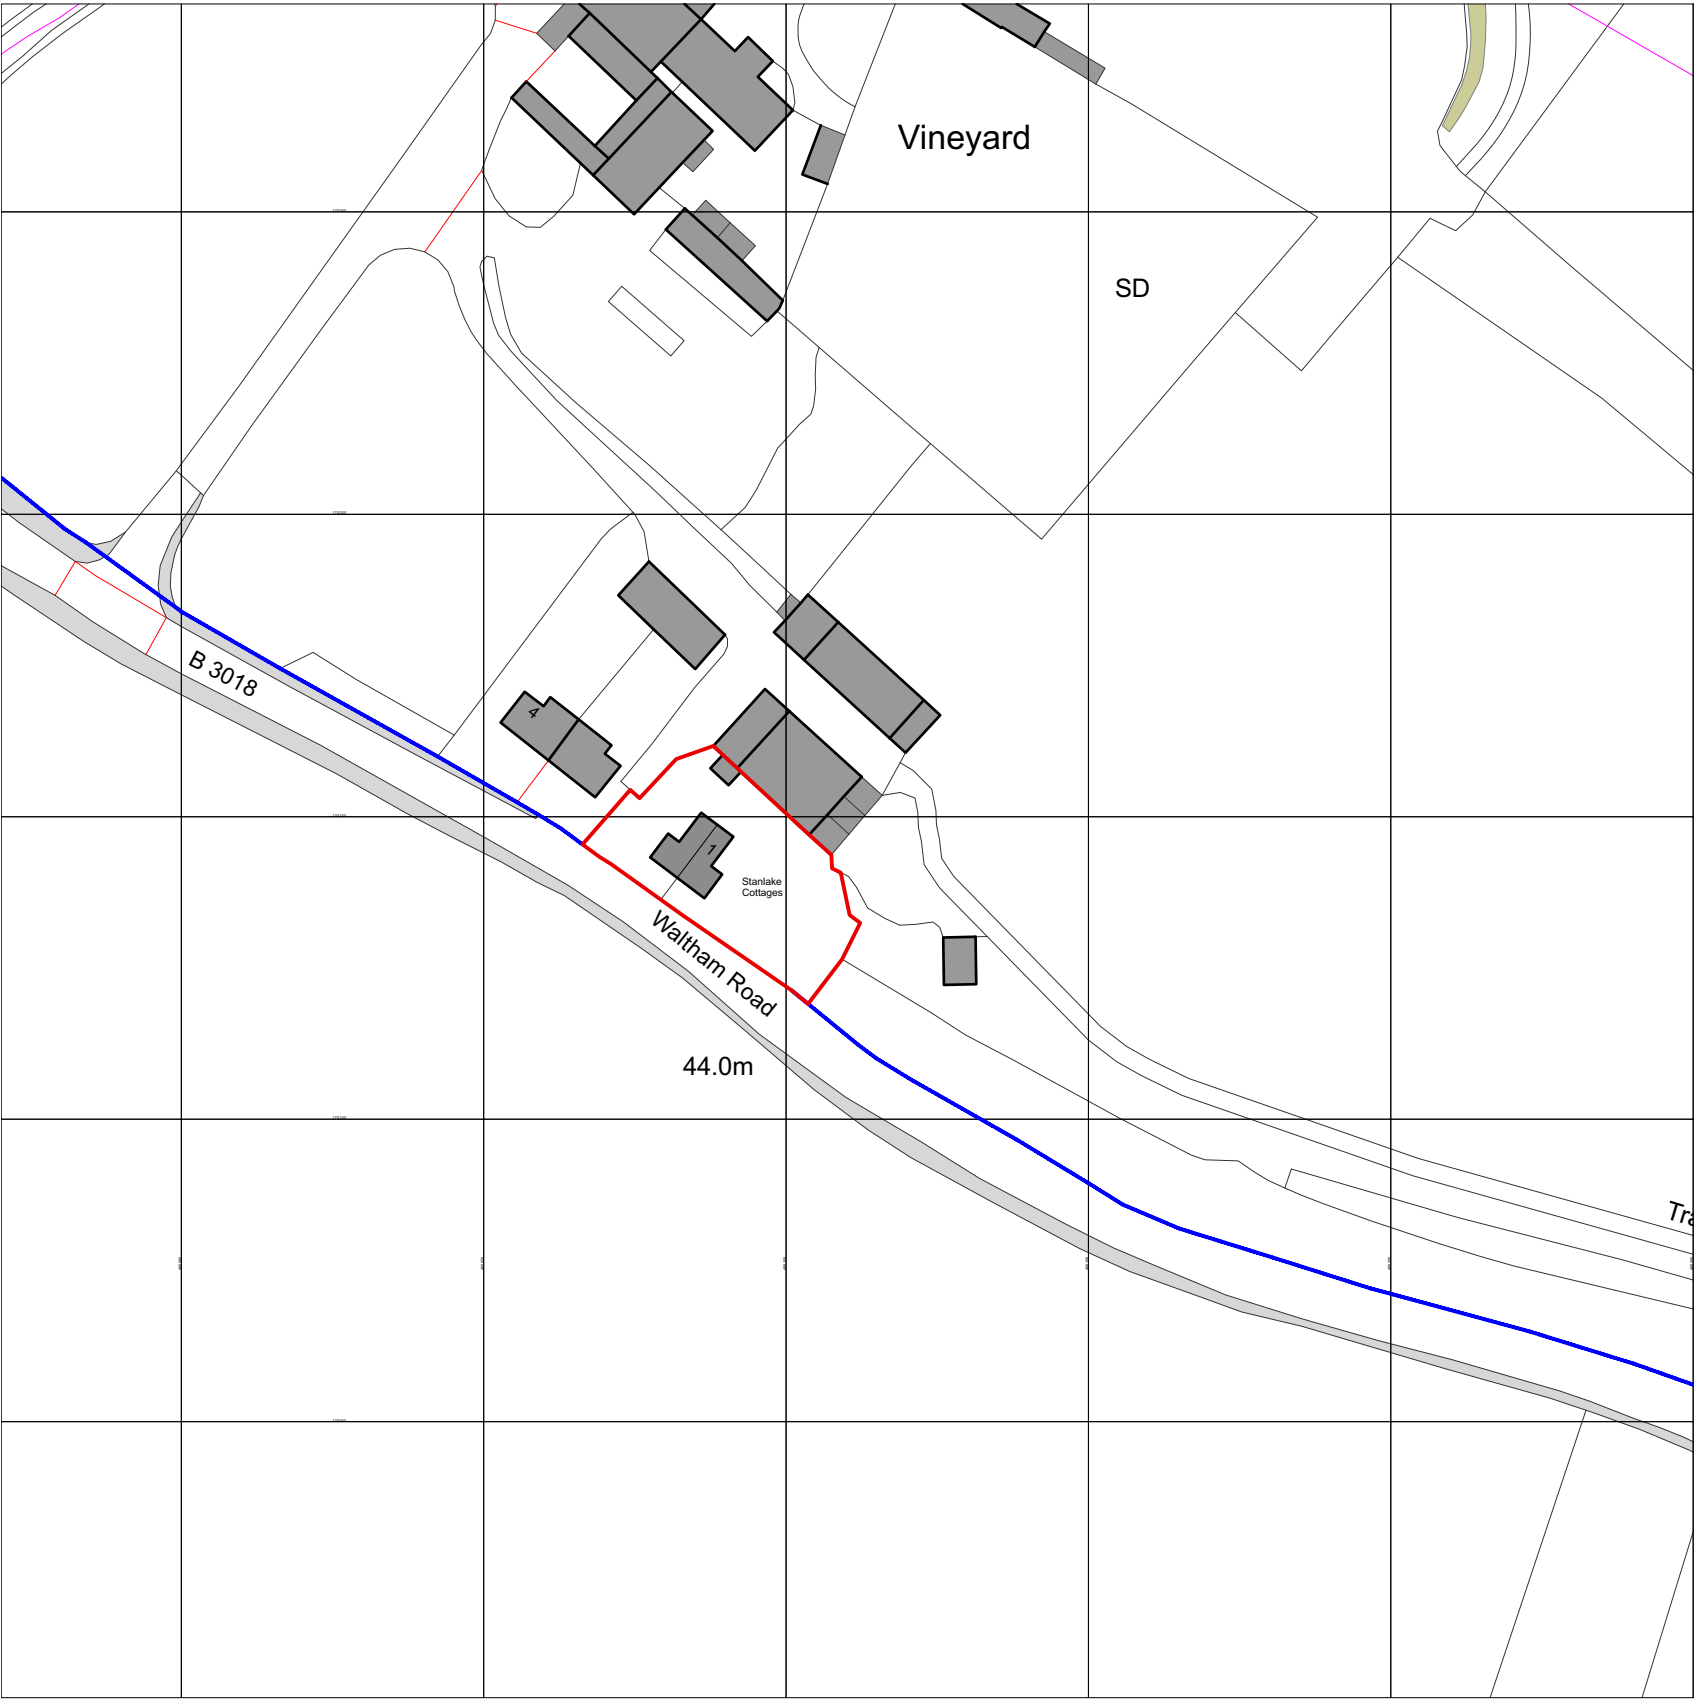


All dimensions are to be checked on site before work commences.  
Figured dimensions to be taken in preference to scaled dimensions.  
If in doubt please ask.  
© Copyright reserved.

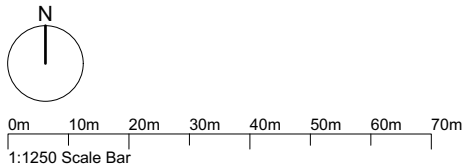

Ordnance Survey, (c) Crown Copyright 2021. All rights reserved. Licence number 100022432

|   |                    |                              |   |
|---|--------------------|------------------------------|---|
|   |                    |                              |   |
| P2   | Issued for Comment | 04/04/24                     | LN   |
| Rev   | Notes              | Date                         | Initial   |
| Status   |                    |                              |   |
| Planning   |                    |                              |   |
| <div>HOLTHAM+NEWMAN</div> <div>ARCHITECTS</div> <div>The Design Studio, Lockey Farm,<br/>Sindlesham Road, Arborfield,<br/>Reading, Berkshire RG2 9JH</div> |                    |                              | <div></div> <div>T: 07971 316497<br/>E: hello@hnarchitects.co.uk</div> |
| Project:<br>Stanlake Cottages<br>Twyford<br>RG10 0BN   |                    |                              |   |
| Client<br>Mr D Goss-Custard   |                    |                              |   |
| Drawing Title:<br>Site Location Plan   |                    |                              |   |
| Scale: 1:1250 @A3   |                    | Dwg. No.:<br><br>2405 - S001 | Rev.:<br><br>P2   |
| Drawn by: LN   |                    |                              |   |
| Date: Feb 2024   |                    |                              |   |