

Proposed North-East Elevation

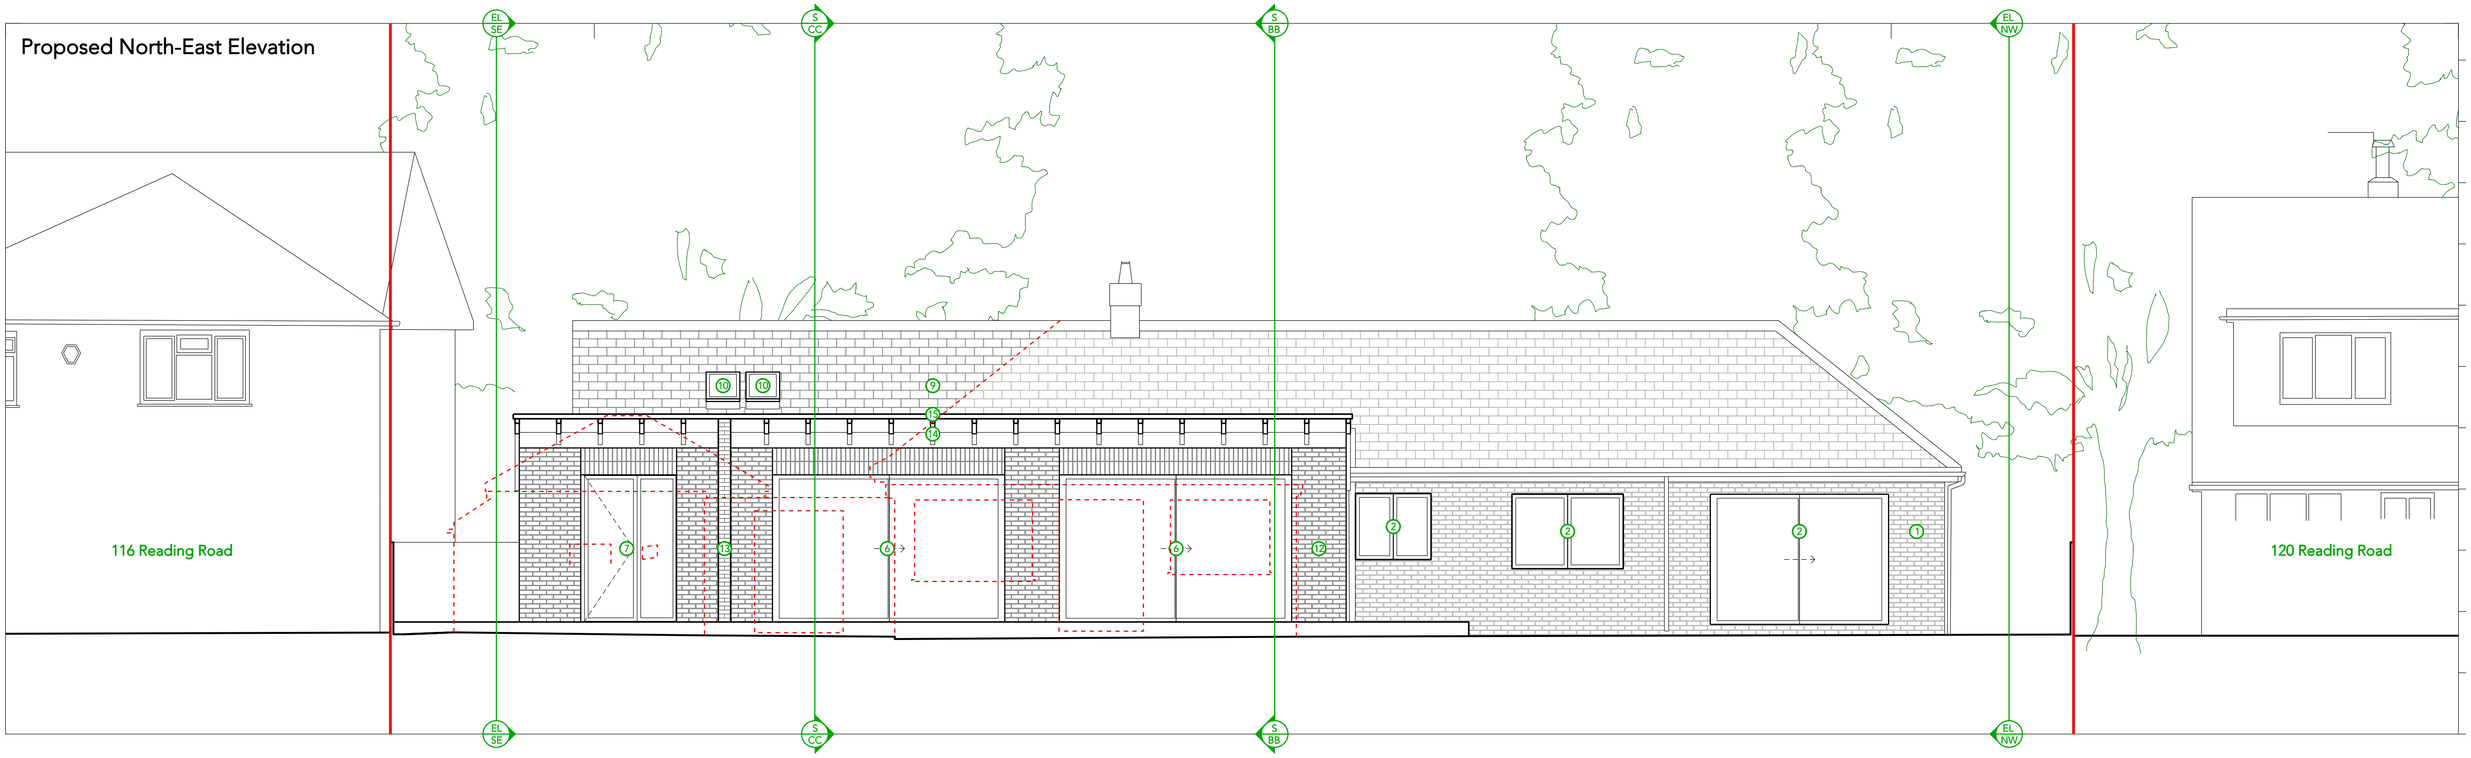

Proposed North-West Elevation

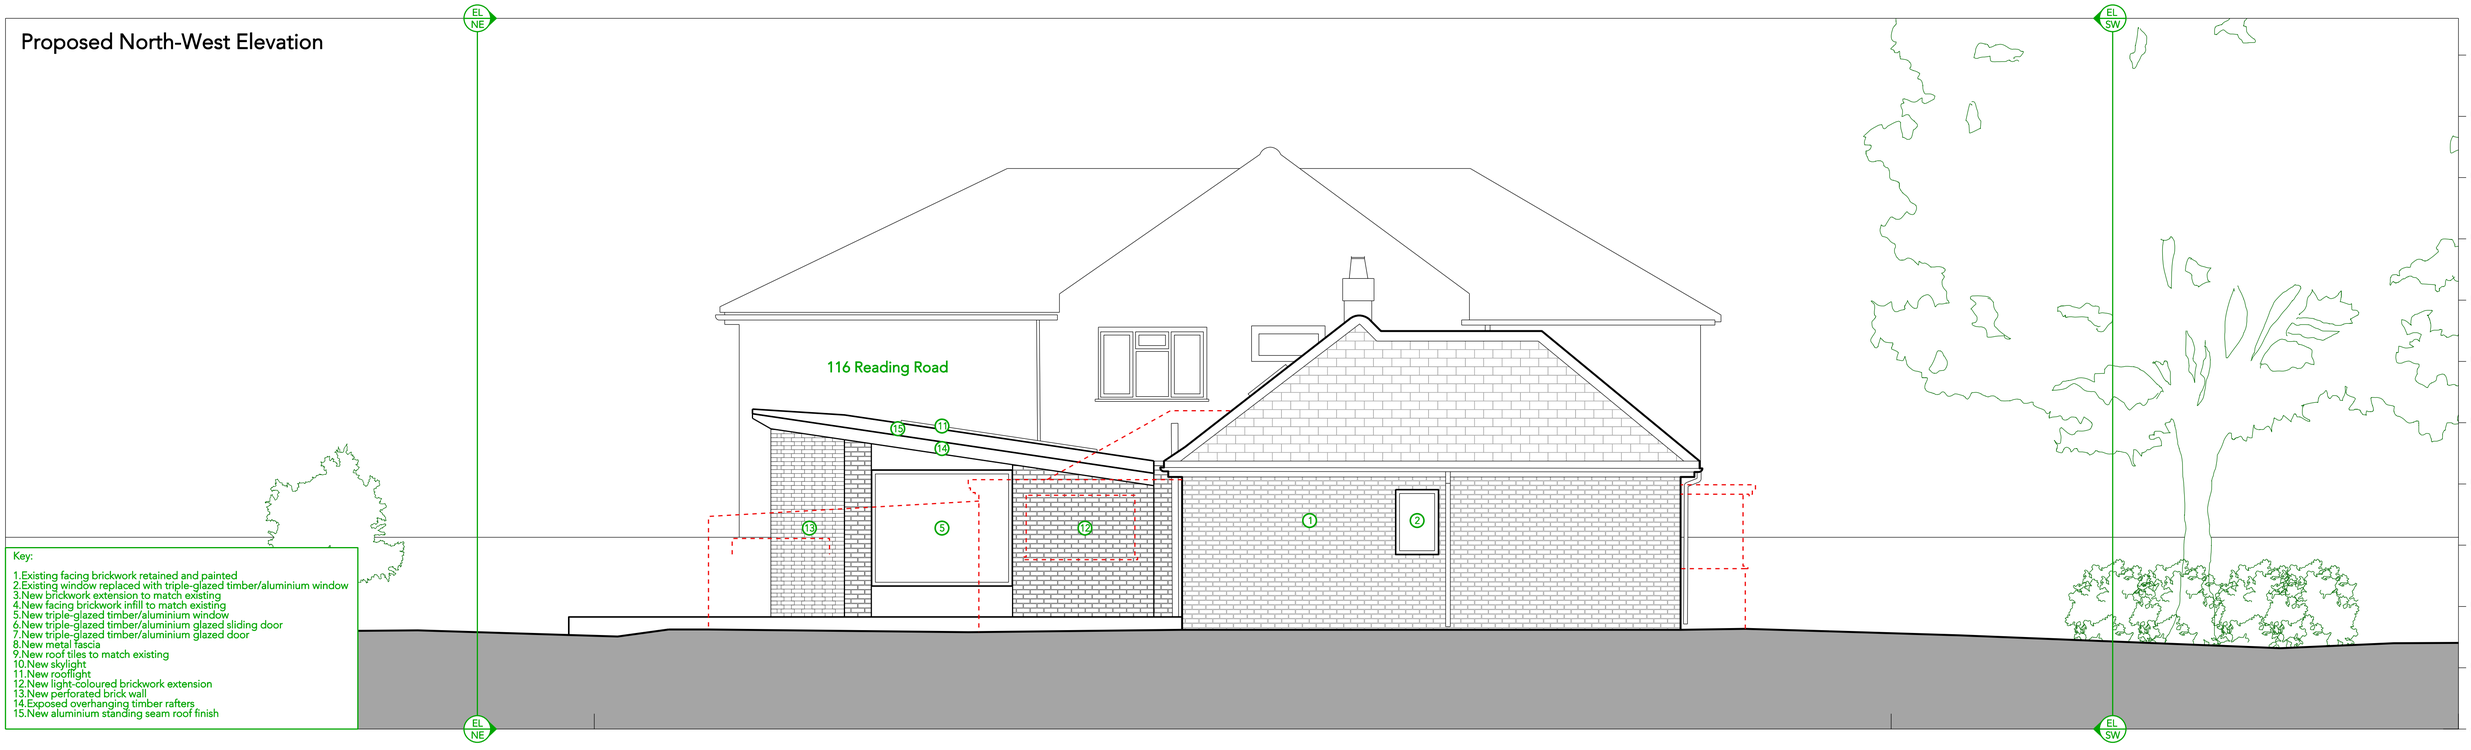

Key:

1. Existing facing brickwork retained and painted
2. Existing window replaced with triple-glazed timber/aluminium window
3. New brickwork extension to match existing
4. New facing brickwork infill to match existing
5. New triple-glazed timber/aluminium window
6. New triple-glazed timber/aluminium glazed sliding door
7. New triple-glazed timber/aluminium glazed door
8. New metal fascia
9. New roof tiles to match existing
10. New skylight
11. New rooflight
12. New light-coloured brickwork extension
13. New perforated brick wall
14. Exposed overhanging timber rafters
15. New aluminium standing seam roof finish

Rev	Description	Date

Notes
1. Do not scale unless for planning purposes.
2. Contractors to check dimensions of all issued drawings on site.
3. All information is copyright Guttfield Architecture

- DEMOLITIONS
- SITE BOUNDARY
- EXISTING BRICKWORK
- PROPOSED BRICKWORK
- EXISTING ROOF TILE
- PROPOSED ROOF TILE

0 2 4 6 8 10
1:50 @ A1

0 2 4 6 8 10
1:100 @ A3

Project	118 Reading Road, Finchampstead, RG40 4RA		
Client	Mr & Mrs Noronha	No.	081 P EL NE NW Rev
Title	Proposed Elevations NE & NW	Scale	1:50 @ A1 / 1:100 @ A3
Status	Planning	Date	April 2026

www.guttfieldarchitecture.co.uk mail@guttfieldarchitecture.co.uk +44 (0)118 907 6355

GUTTFIELD ARCHITECTURE