

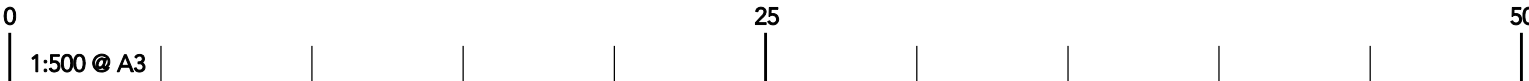


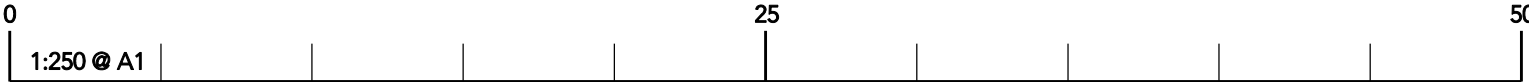

Rev	Description	Date

Notes 1. Do not scale unless for planning purposes.
2. Contractors to check dimensions of all issued drawings on site.
3. All information is copyright Guttfield Architecture

KEY	
	BUILDINGS
	SITE BOUNDARY
	PROPOSAL

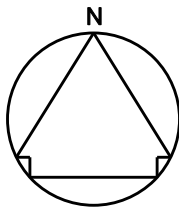

Project 118 Reading Road, Finchampstead, RG40 4RA			
Client	Mr & Mrs Noronha	No.	081 P SP Rev
Title	Proposed Site Plan	Scale	1:250 @ A1 / 1:500 @ A3
Status	Proposed	Date	April 2026
www.guttfieldarchitecture.co.uk mail@guttfieldarchitecture.co.uk +44 (0)118 907 6355			

