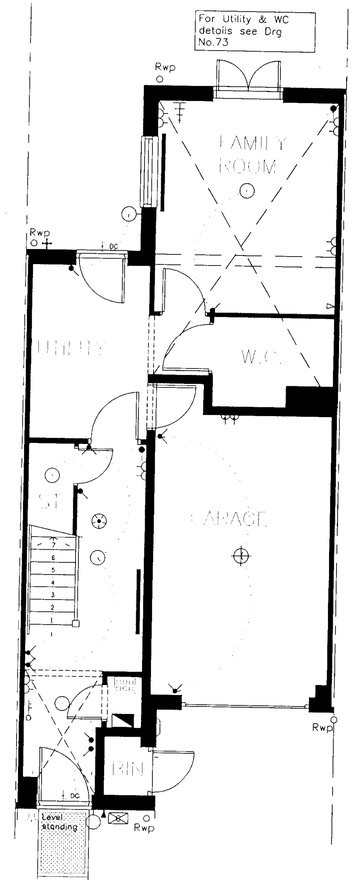
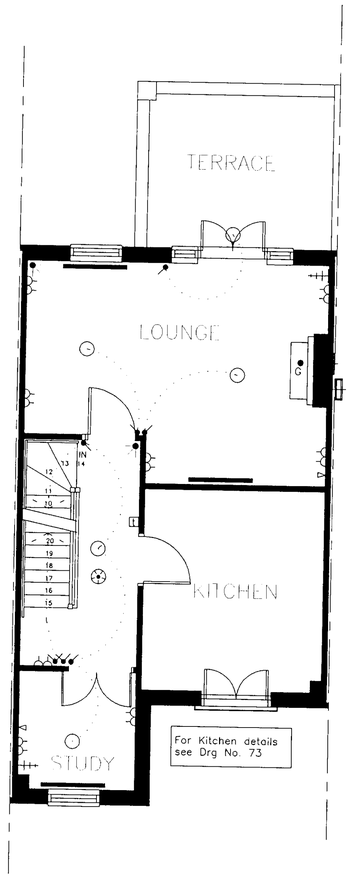
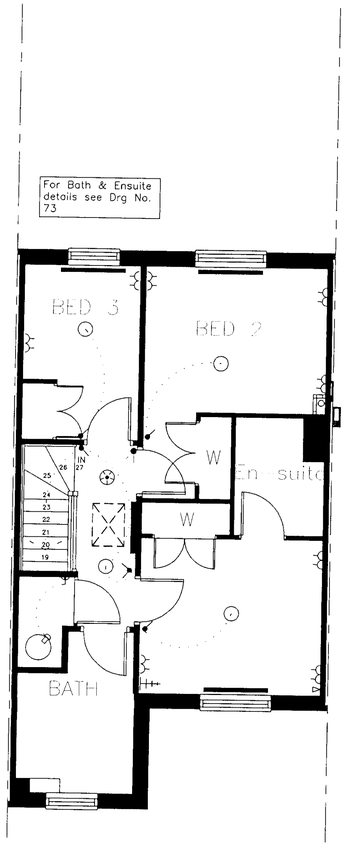
MILLSTEAD HOUSE TYPE (MS C 52) Services Layout



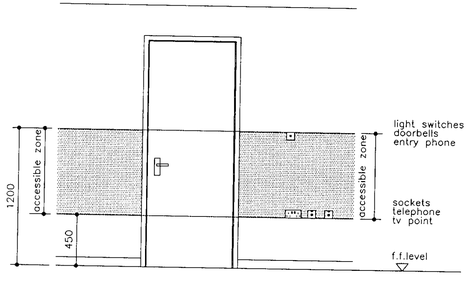

GROUND FLOOR PLAN




FIRST FLOOR PLAN




SECOND FLOOR PLAN




ACCESSIBLE SWITCH AND SOCKET OUTLET POSITIONS (PART M)

## SERVICES LEGEND

- CONSUMER UNIT
- PENDANT LIGHT FITTING
- WALL LIGHT (wire only)
- BATTEN HOLDER LIGHT FITTING
- FLUORESCENT STRIP LIGHT
- RECESSED DOWNLIGHT
- LIGHT SWITCH
- 2 WAY LIGHT SWITCH
- D DIMMER SWITCH
- PULL CORD SWITCH
- IN INTERMEDIATE LIGHT SWITCH
- UNSWITCHED SOCKET OUTLET (low level) single/double
- UNSWITCHED SOCKET OUTLET (w/t level) single/double
- UNSWITCHED SOCKET OUTLET (high level) single/double
- SWITCHED SOCKET OUTLET (low level) single/double
- SWITCHED SOCKET OUTLET (w/t level) single/double
- SWITCHED SOCKET OUTLET (high level) single/double
- SHAVER UNIT
- FUSED SPUR (low level)
- FUSED SPUR (w/t level)
- FUSED SPUR (high level)
- SWITCHED FUSED SPUR (low level)
- SWITCHED FUSED SPUR (w/t level)
- SWITCHED FUSED SPUR (high level)
- IMMERSION HEATER
- COOKER CONTROL UNIT INCORPORATING A SWITCHED SOCKET OUTLET
- 45 Amp COOKER CONTROL SWITCH WITH NO SOCKET OUTLET
- COOKER TAIL PLATE OR UNSWITCHED SOCKET OUTLET – TO SUIT COOKER POWER RATING
- AP SWITCHED FUSED SPUR ABOVE WORKTOP CONNECTED TO UNSWITCHED SOCKET OUTLET BELOW
- EX EXTRACT FAN ISOLATING SWITCH (2000mm above FFL)
- EXTRACT FAN
- BOILER PROGRAMMER
- THERMOSTAT
- RADIATOR POSITION
- STORAGE HEATER (with fused spur{s})
- ELECTRIC PANEL HEATER (with fused spur)
- DH DOWNFLOW HEATER ISOLATING SWITCH (2000mm above FFL)
- DOWNFLOW HEATER
- ELECTRICITY & GAS METERS
- GAS METER (SEMI-CONCEALED)
- G GAS POINT
- S STOP TAP
- TELEPHONE ENTRY POINT
- TELEPHONE POINT
- T.V. SOCKET
- SMOKE DETECTOR (300 Min. from wall or light)
- EXTERNAL TAP (375 above dpc)
- SHOWER FITTING
- DOOR BELL (c/w chimes & transformer)

## REVISIONS

## NOTES

INTRUDER ALARM SYSTEM

- CONTROL PANEL
- REMOTE KEYPAD & INTERNAL SOUNDER
- PASSIVE INFRA-RED DETECTOR
- dc CONCEALED DOOR CONTACT
- sc SURFACE WINDOW CONTACT
- BELL BOX & EXTERNAL SOUNDER (at eaves/gable level)
- D DUMMY BELL BOX (at eaves/gable level)

NOTE: WIRE ONLY FOR THE ABOVE

C.D.M.

FOR HEALTH AND SAFETY FEATURES PLEASE REFER TO THE C.D.M. HOUSE TYPE RISK ASSESSMENT CHECKLIST FOR THIS HOUSE TYPE TOGETHER WITH THE BRYANT GROUP SERVICES RISK ASSESSMENT SHEETS

SPECIFICATION (MAY '99 ISSUE)

Bryant Homes

title
MILLSTEAD
CENTENARY
SERVICES LAYOUT

drg no MS C 52

scale 1 : 50 date

drawn T. LOCKE checked

CRANMORE HOUSE, CRANMORE BOULEVARD, SHIRLEY, SOLIHULL, WEST MIDLANDS, B90 4SD.
TELEPHONE 0121 711 1212 FACSIMILE 0121 712 6444