
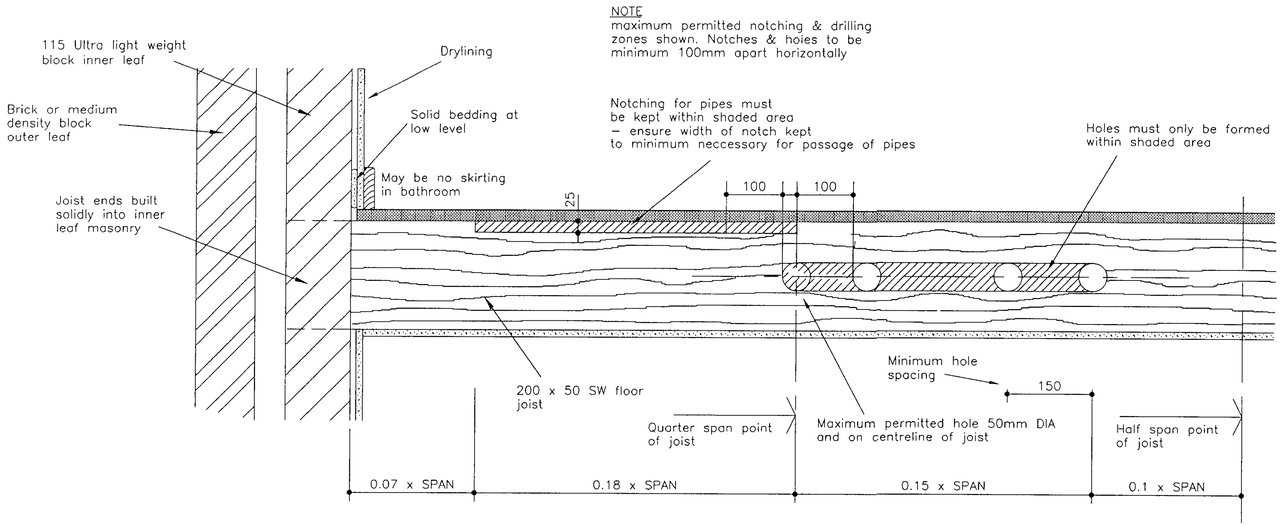


THIS DETAIL SHOWS THE NOTCHING AND HOLES ALLOWABLE AT ONE END OF THE JOIST, OTHER END SIMILAR

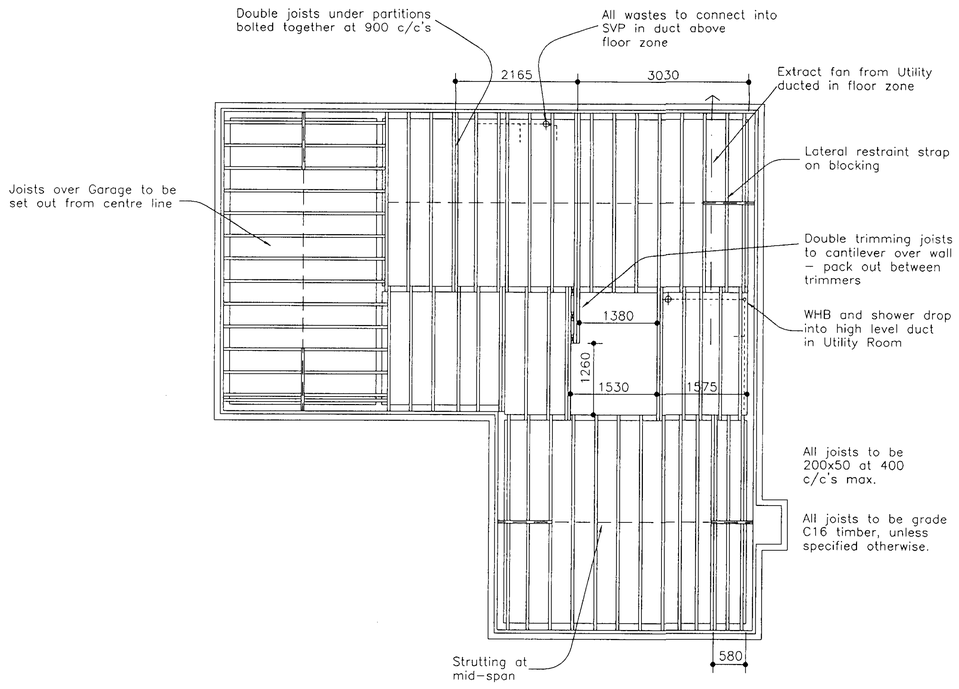

FIRST FLOOR CARCASSING PLAN

REVISIONS

NOTES

Drawing adapted from VC/C/40 rev.H

Bryant Homes
Technical Services Ltd

title
VISCOUNT
CENTENARY
JOIST CARCASSING

drg no VT V1 40

scale 1 : 50 date 28/01/93

drawn S.D. checked J.B.

CRANMORE HOUSE, CRANMORE BOULEVARD,
SHIRLEY, SOLIHULL,
WEST MIDLANDS, B90 4SD.
TELEPHONE 0121 711 1212 FACSIMILE 0121 711 2994