
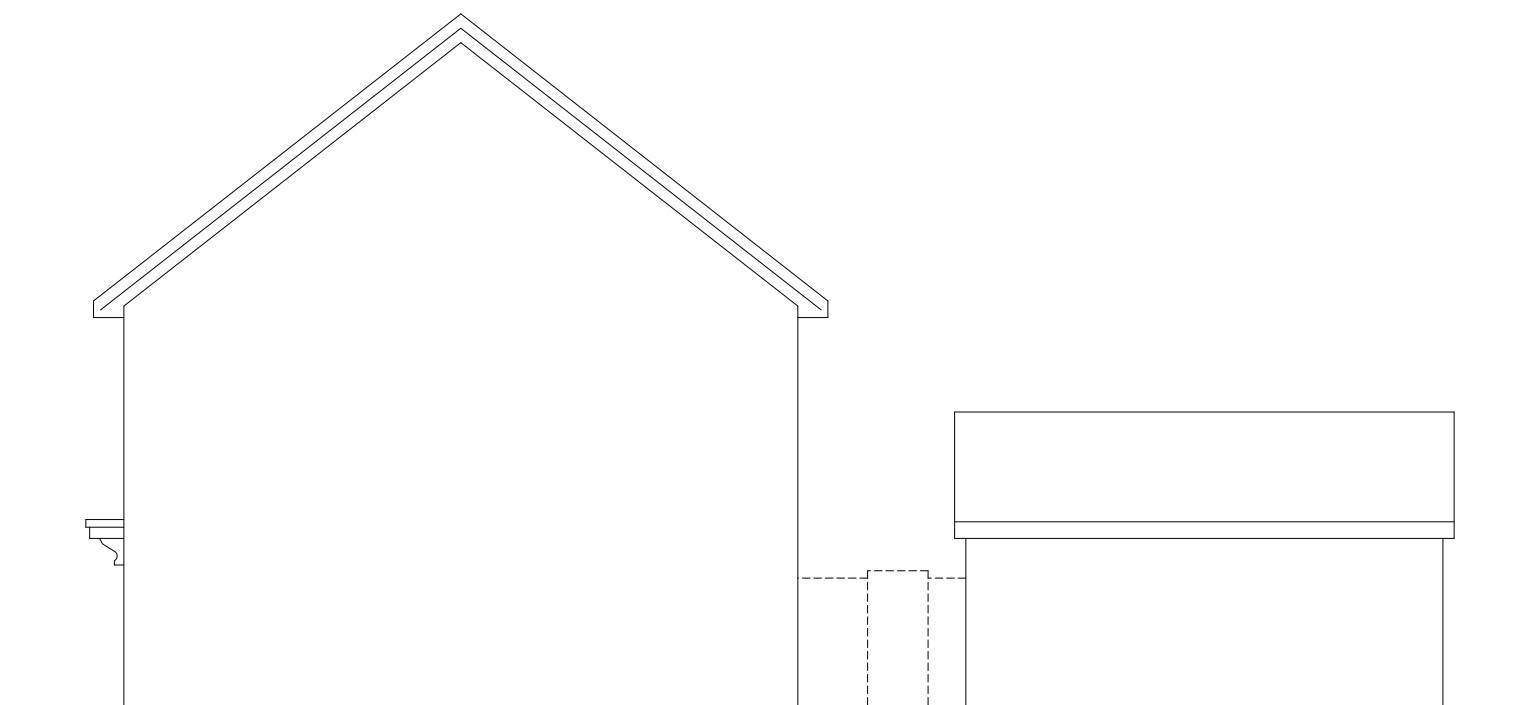
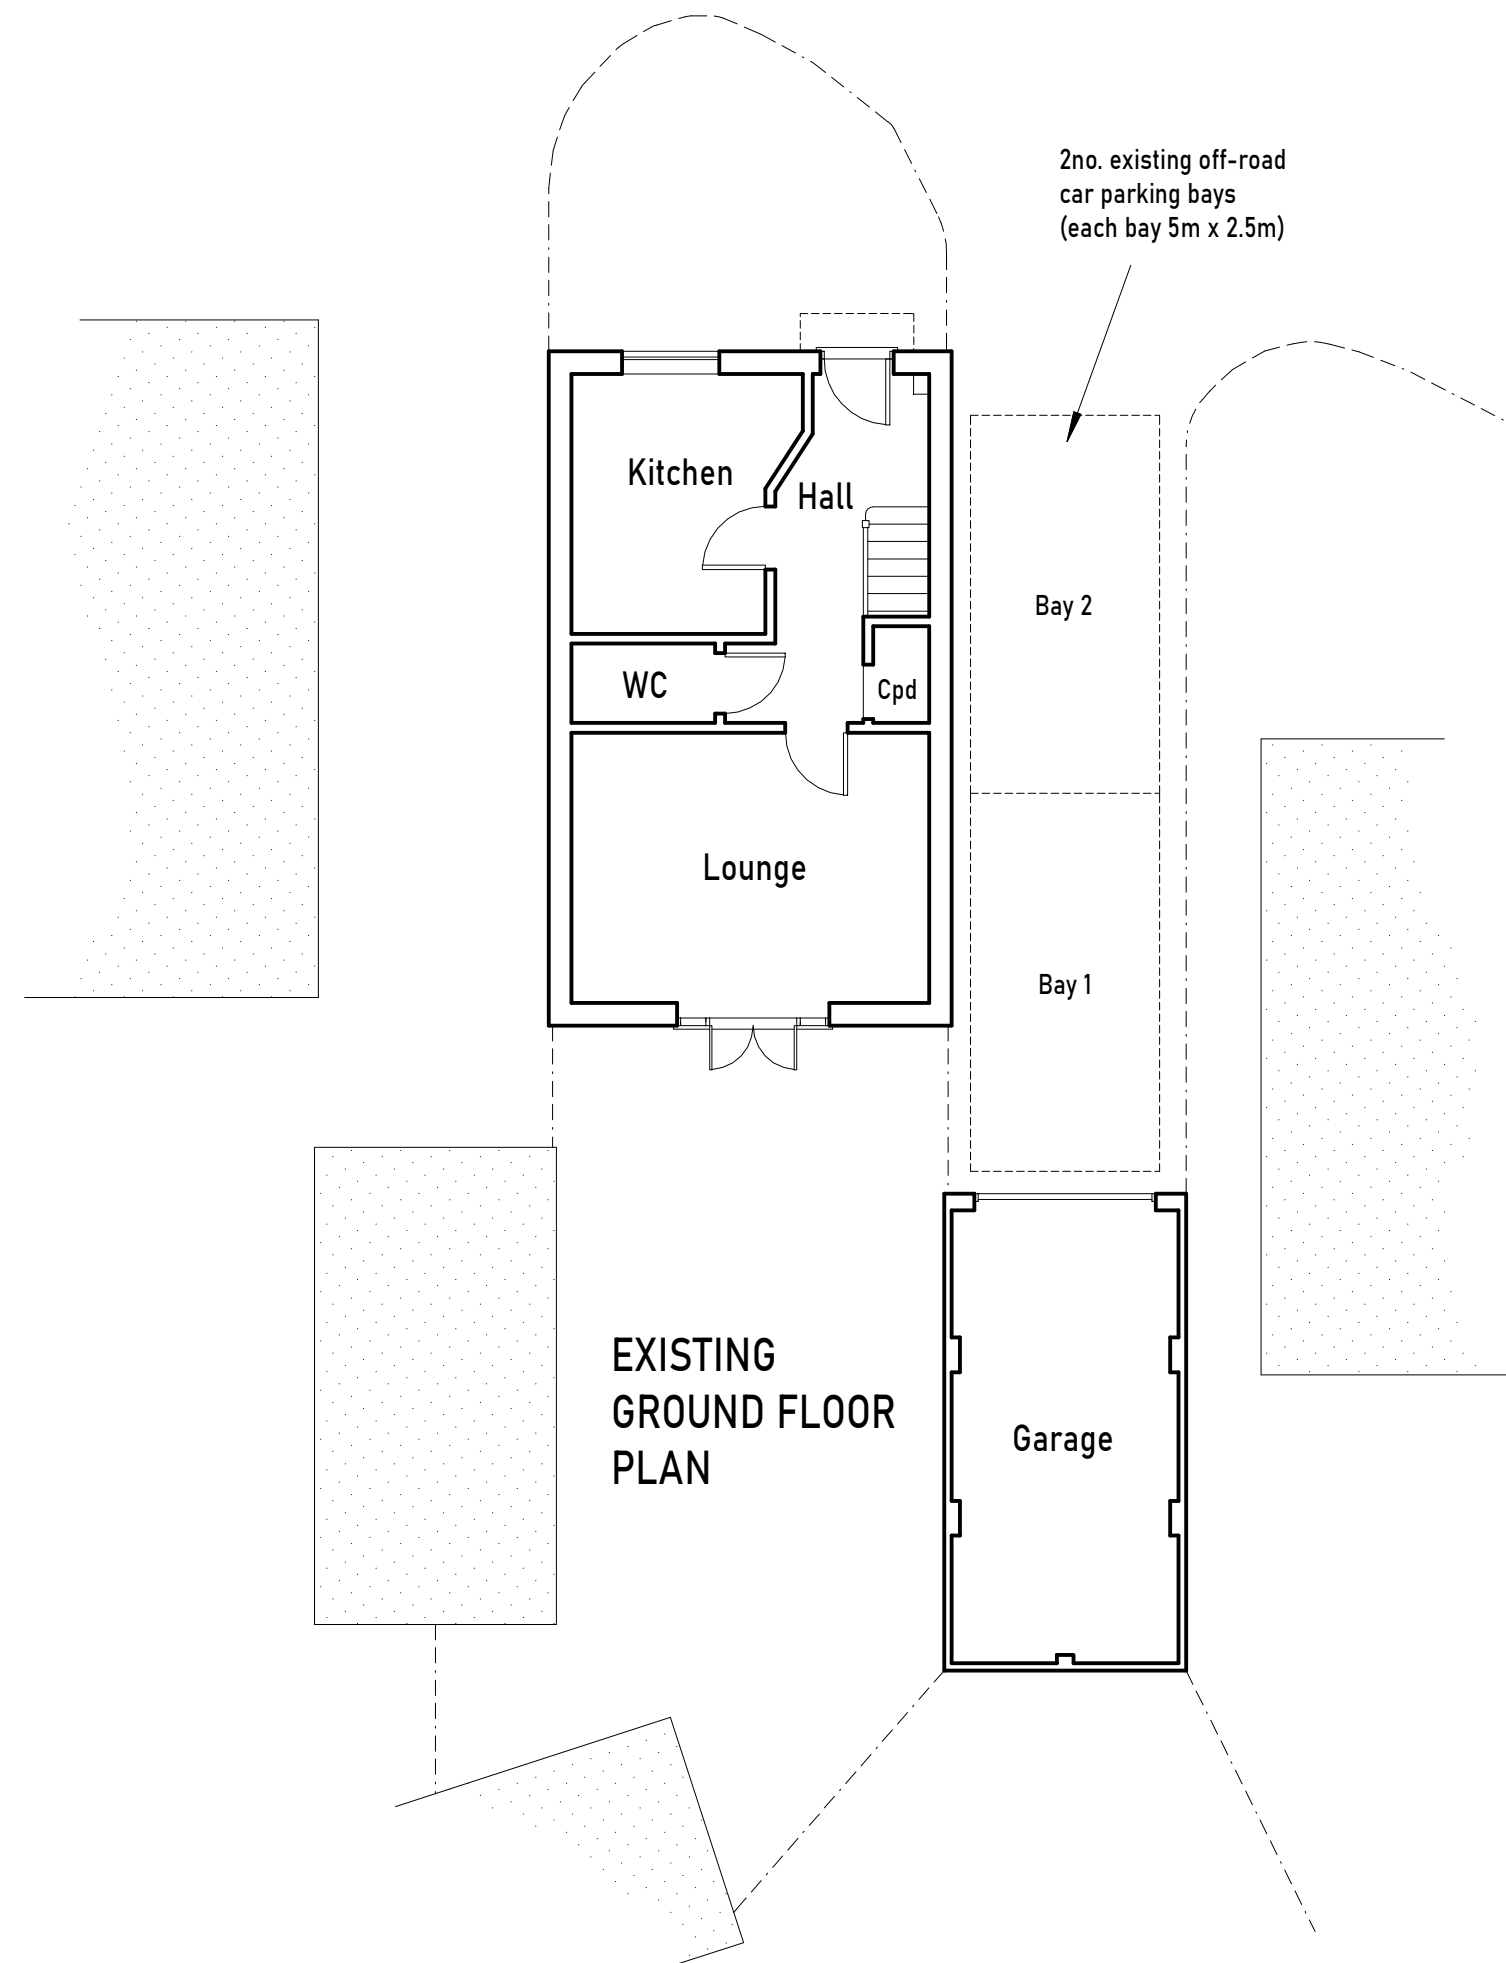
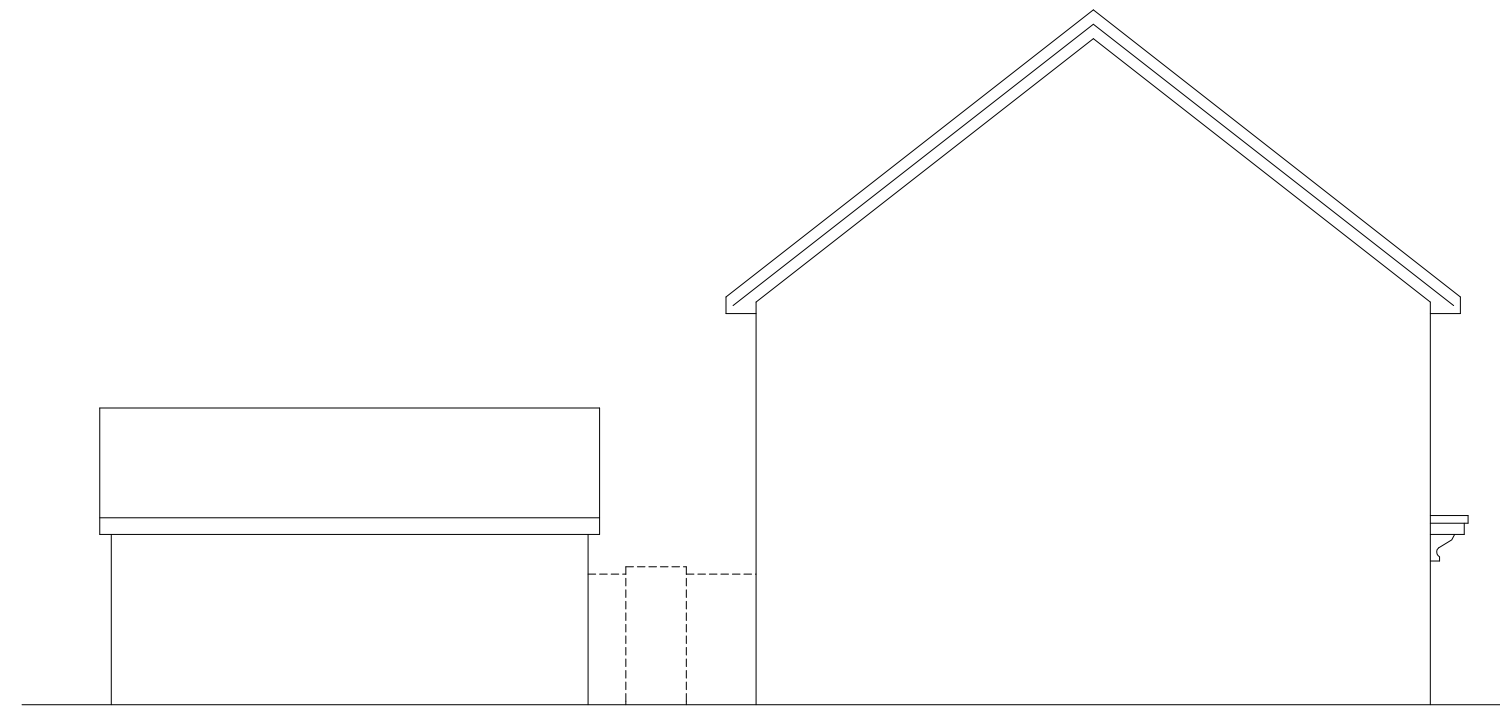


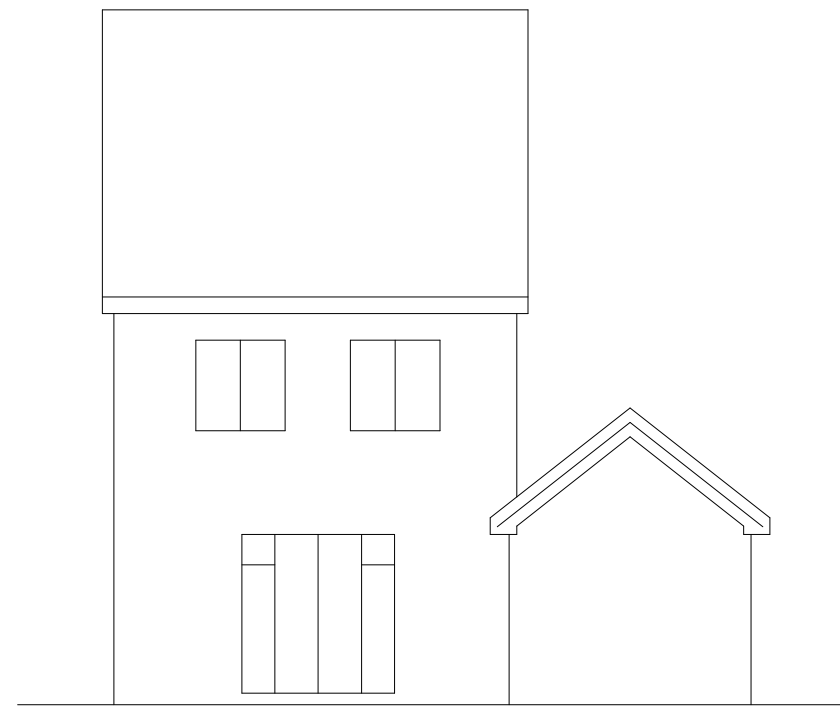

Revision			Drwg No	BARNES-0425-05			Scale: 1:100 (A2)
			Title	EXISTING PLAN AND ELEVATIONS			
			2m		4m	6m	8m