



Ordnance Survey, (c) Crown Copyright 2026. All rights reserved. Licence number 100022432

BLOCK PLAN


SCALE 1 : 500



NOTES

© SK Design consultants - THIS DRAWING AND DESIGN REMAINS THE COPYRIGHT AND INTELLECTUAL PROPERTY OF SK CONSULTANTS AND SHALL NOT BE COPIED IN ANY FORMAT WITHOUT APPROVAL.


THIS DRAWING IS TO BE READ IN CONJUNCTION WITH ALL OTHER DRAWINGS AND DOCUMENTS PROVIDED. THE CONTRACTOR MUST CHECK ALL DIMENSIONS ON SITE BEFORE PLACING ORDERS FOR MATERIALS OR SHOP FABRICATIONS OR COMMENCING WORKS ON SITE. ANY DISCREPANCIES SHOULD BE NOTIFIED BEFORE PROCEEDING.

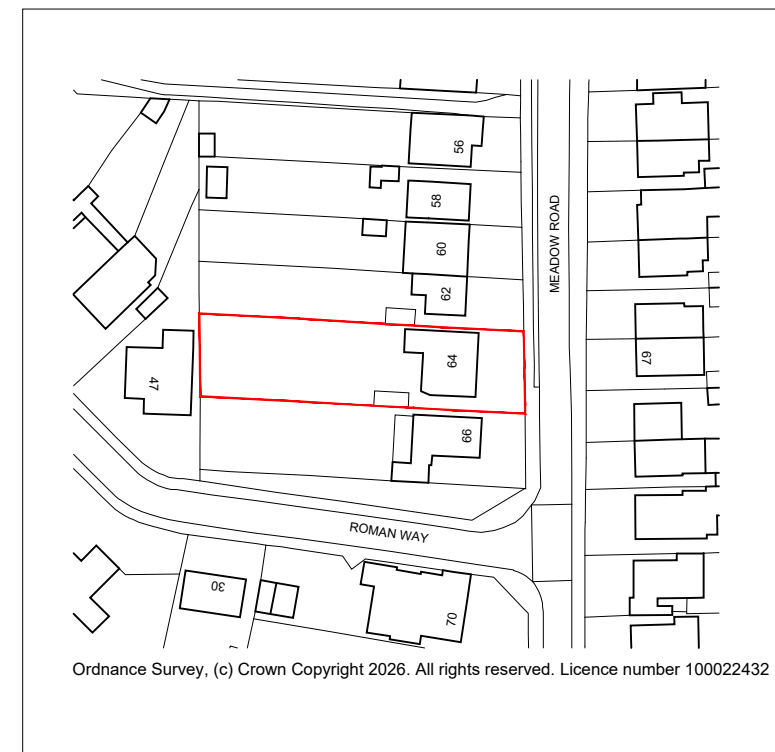

Ordnance Survey, (c) Crown Copyright 2026. All rights reserved. Licence number 100022432

LOCATION PLAN

SCALE 1 : 1250

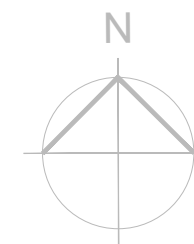

Client:

Mrs Rumi ray

Project:

Single storey part rear extension and a Porch conversion.

Location:

64 Meadow Road, Earley Reading, RG6 7EX

Drawing Title:

LOCATION & BLOCK PLAN

Date:

AUG 2026

Sheet Size:

A3

Drawn:

SK

Drawing No:

P1774-01

Revision:

.

SK Design Consultants
22 Netley close
Caversham
Reading RG4 6SR
Tel : 07821111602