

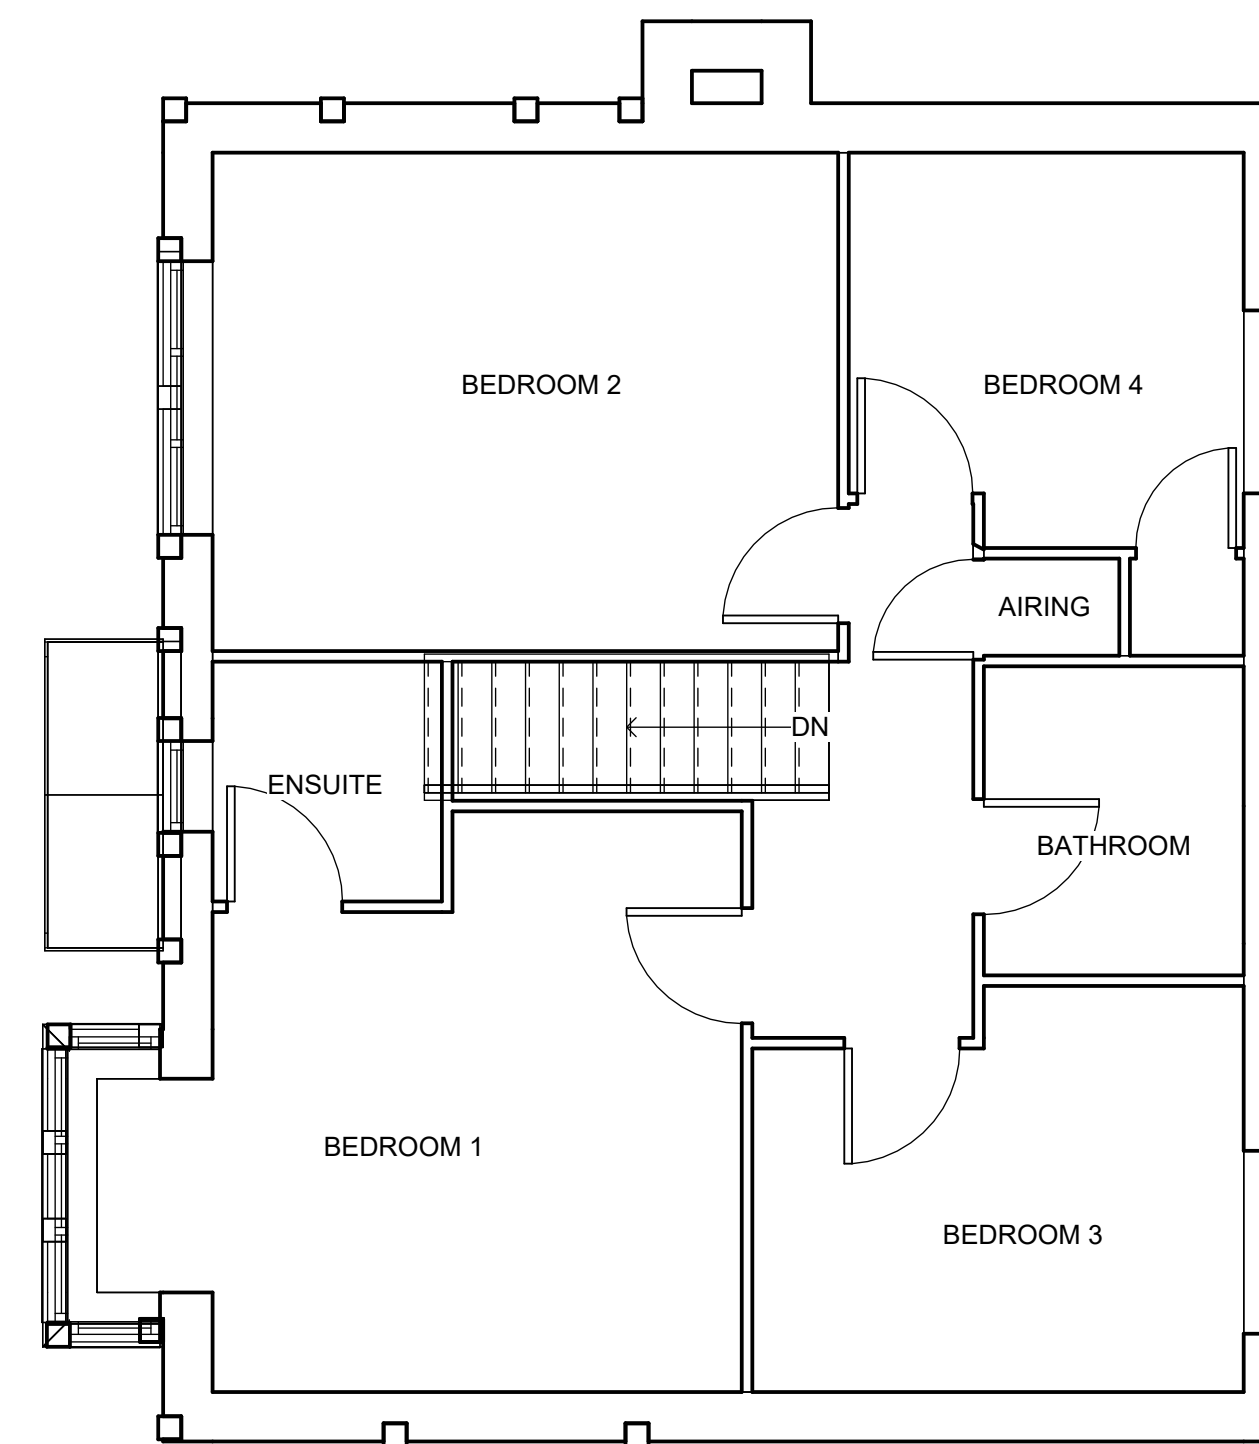


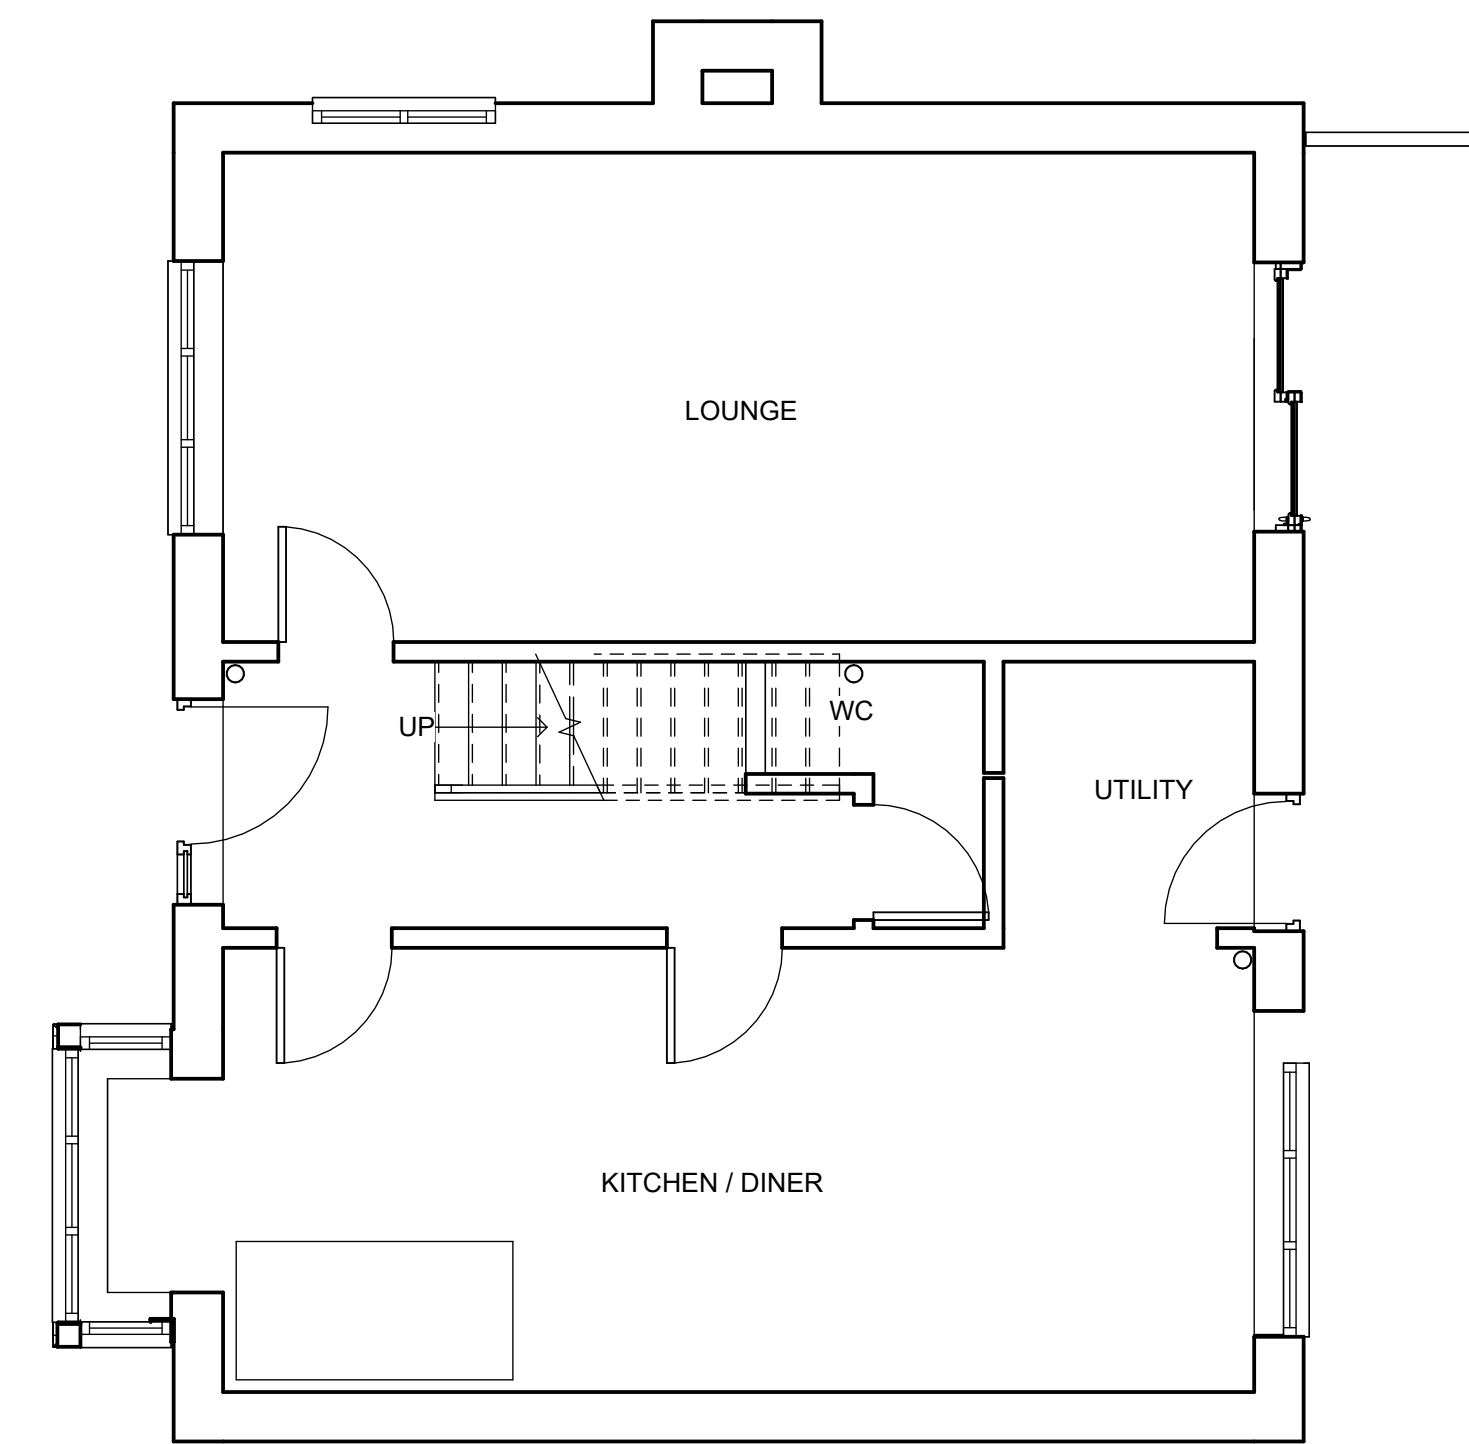

Mark Borthwick

Chartered Architectural Technologist
Passive House Designer

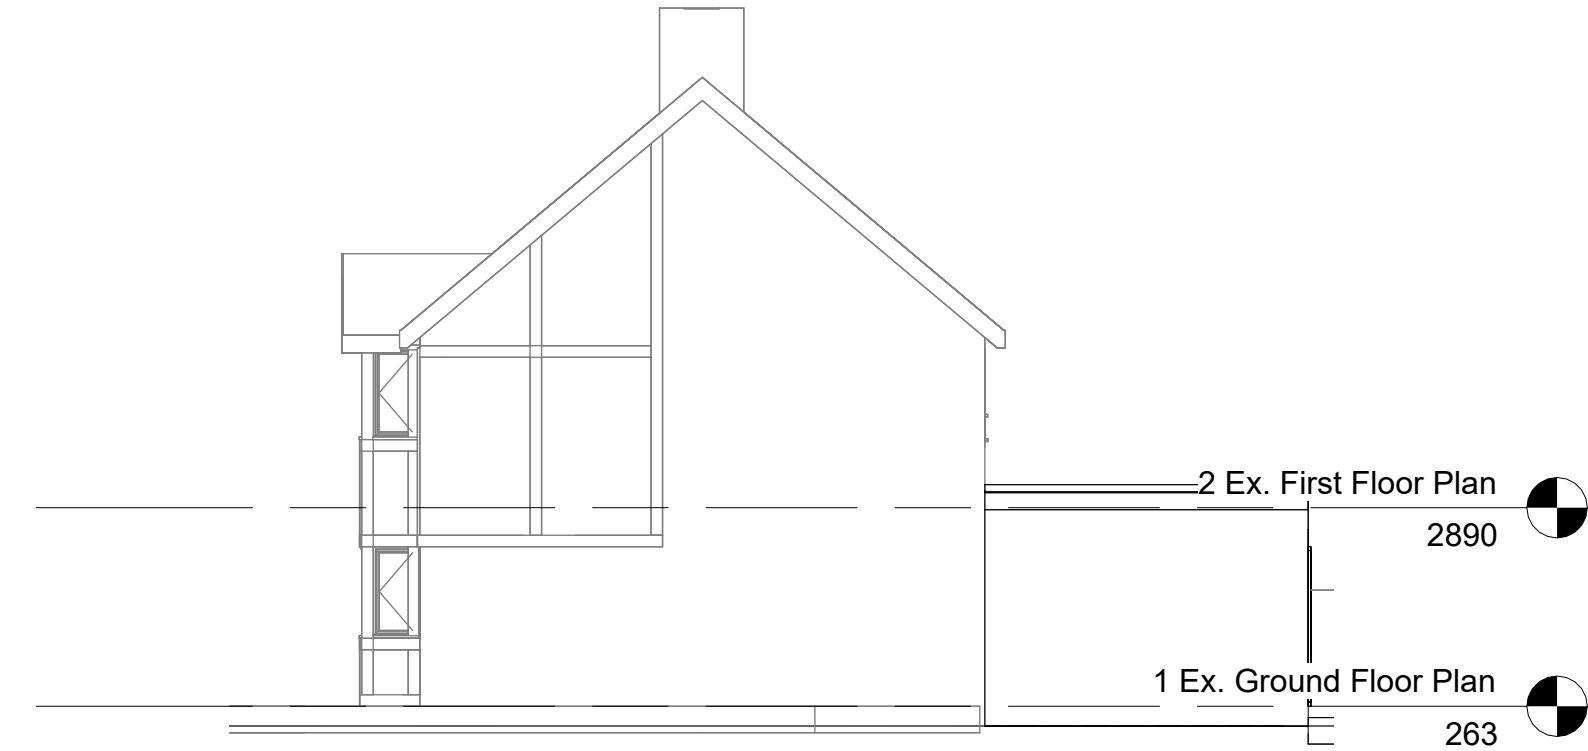

NOTES

[illegible]

PROJECT
10 Woodward Close,
Winnersh,
RG41 5NW

CLIENT

Mr & Mrs Prosser

TITLE
Existing Plans and Elevations

DRAWING NUMBER

24857-101

DRAWN BY MB	DATE Jan 25
SCALE (@ A1) As indicated	REVISION A

www.b-dbm.co.uk / info@b-dbm.co.uk / 07971177573