

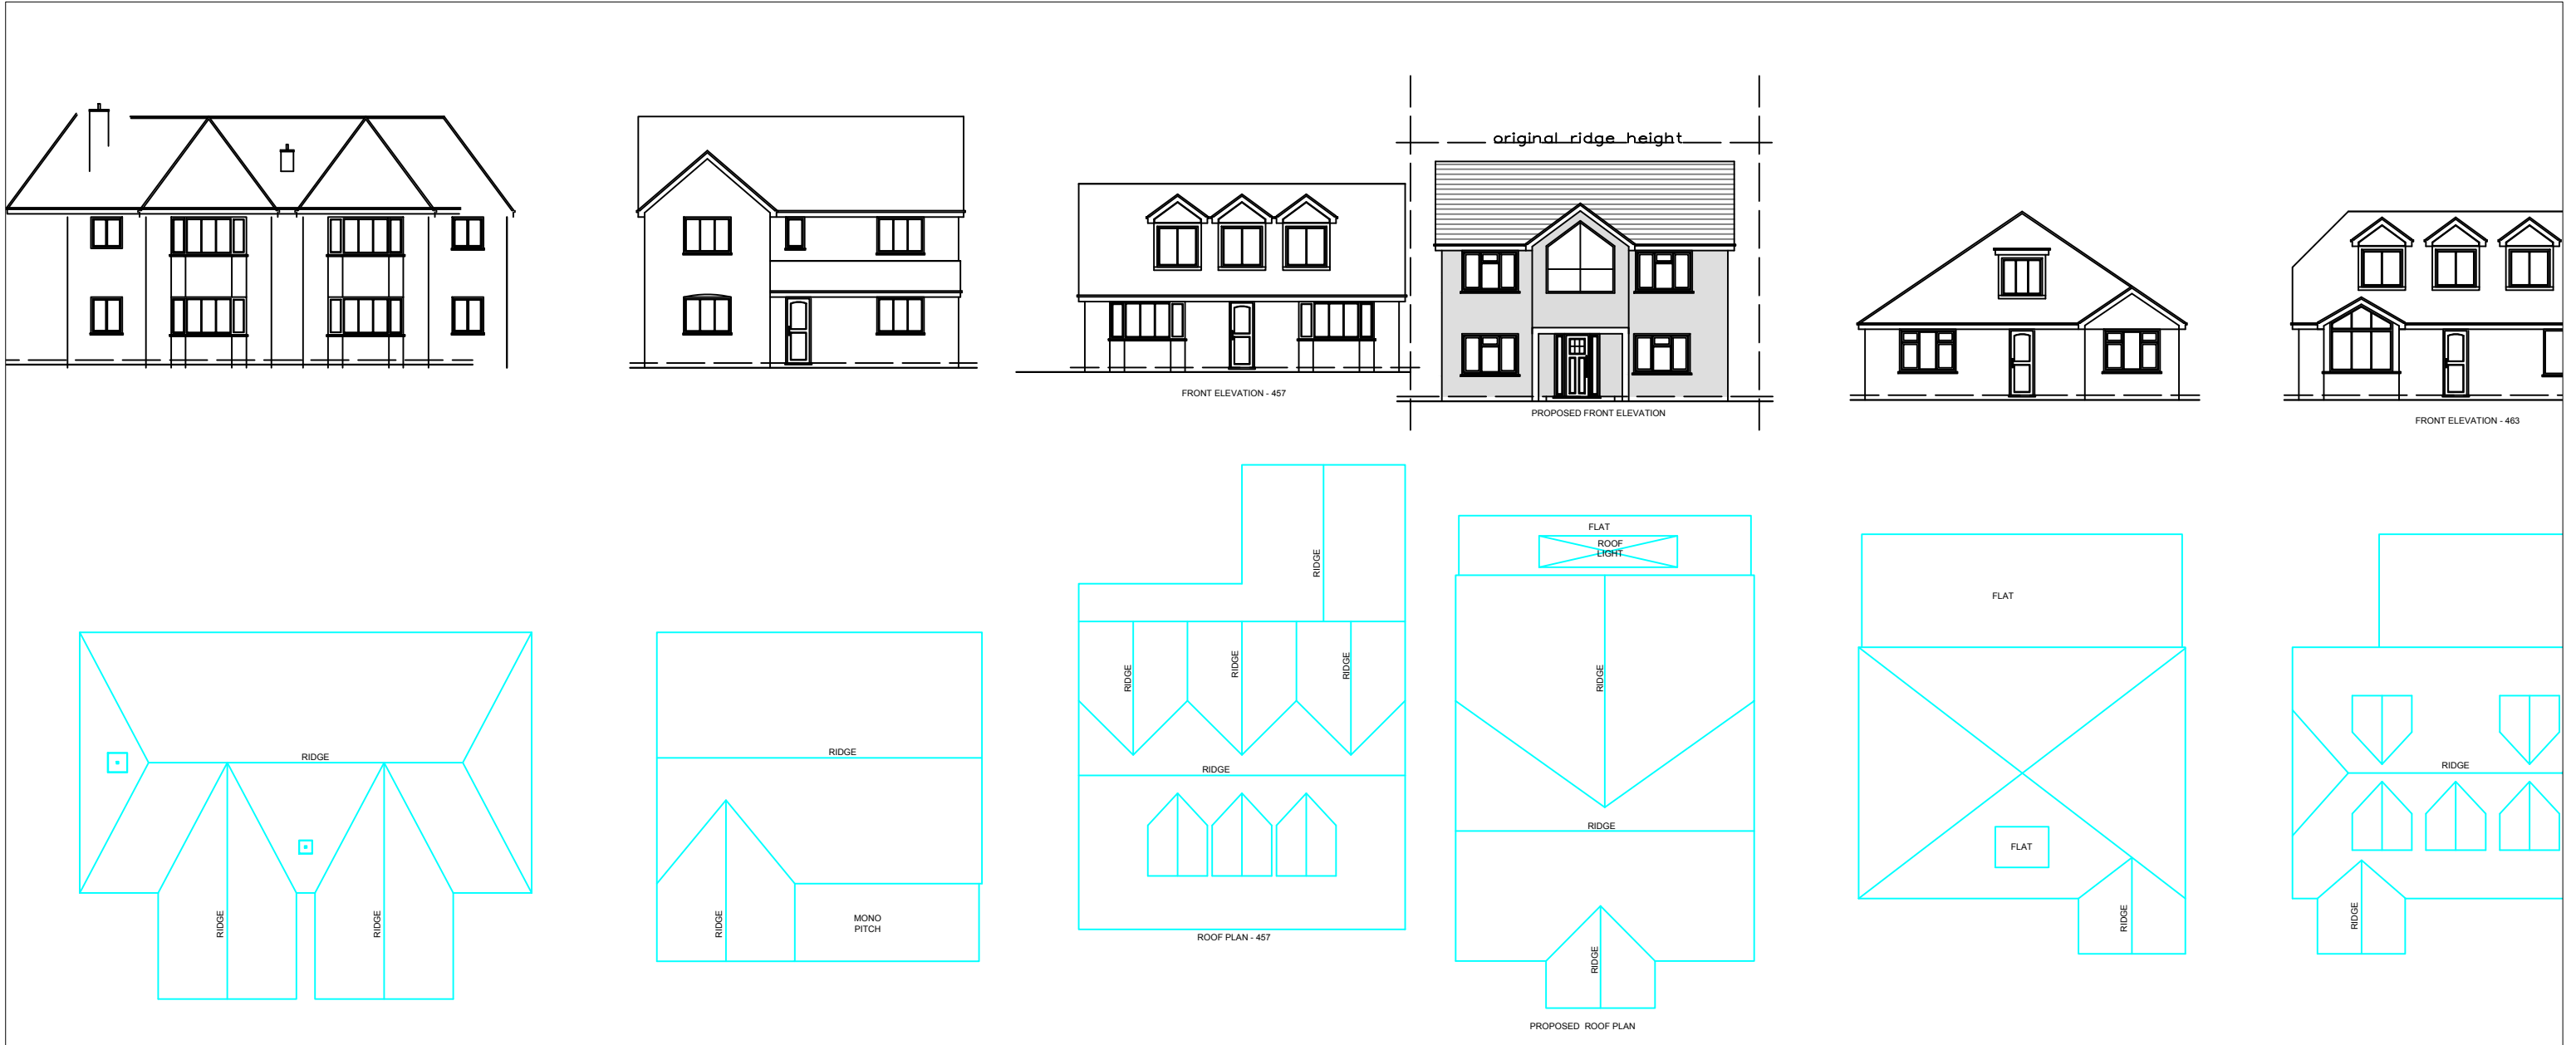


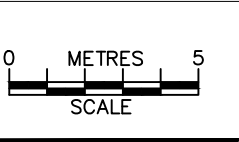

This drawing is for illustrative purpose only to show the differnt roof forms on the street.
The gaps between houses has been taken from the OS maps.,Their ground levels and exact height of neighbouring houses have not been surveyed.

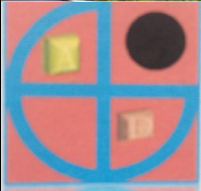

	PROJECT:	459 Wokingham Road Earley	DRAWN BY:	P.S.	DRAWING TITLE:		 archdeziner7@gmail.com
	PROPOSED DOUBLE STOREY EXTENSION		DATE:	06/06/2026	Street Elevations		
			SCALE:	1:200@A3			
			FILENAME:	26004	DRAWING NUMBER:	WRS—01	