



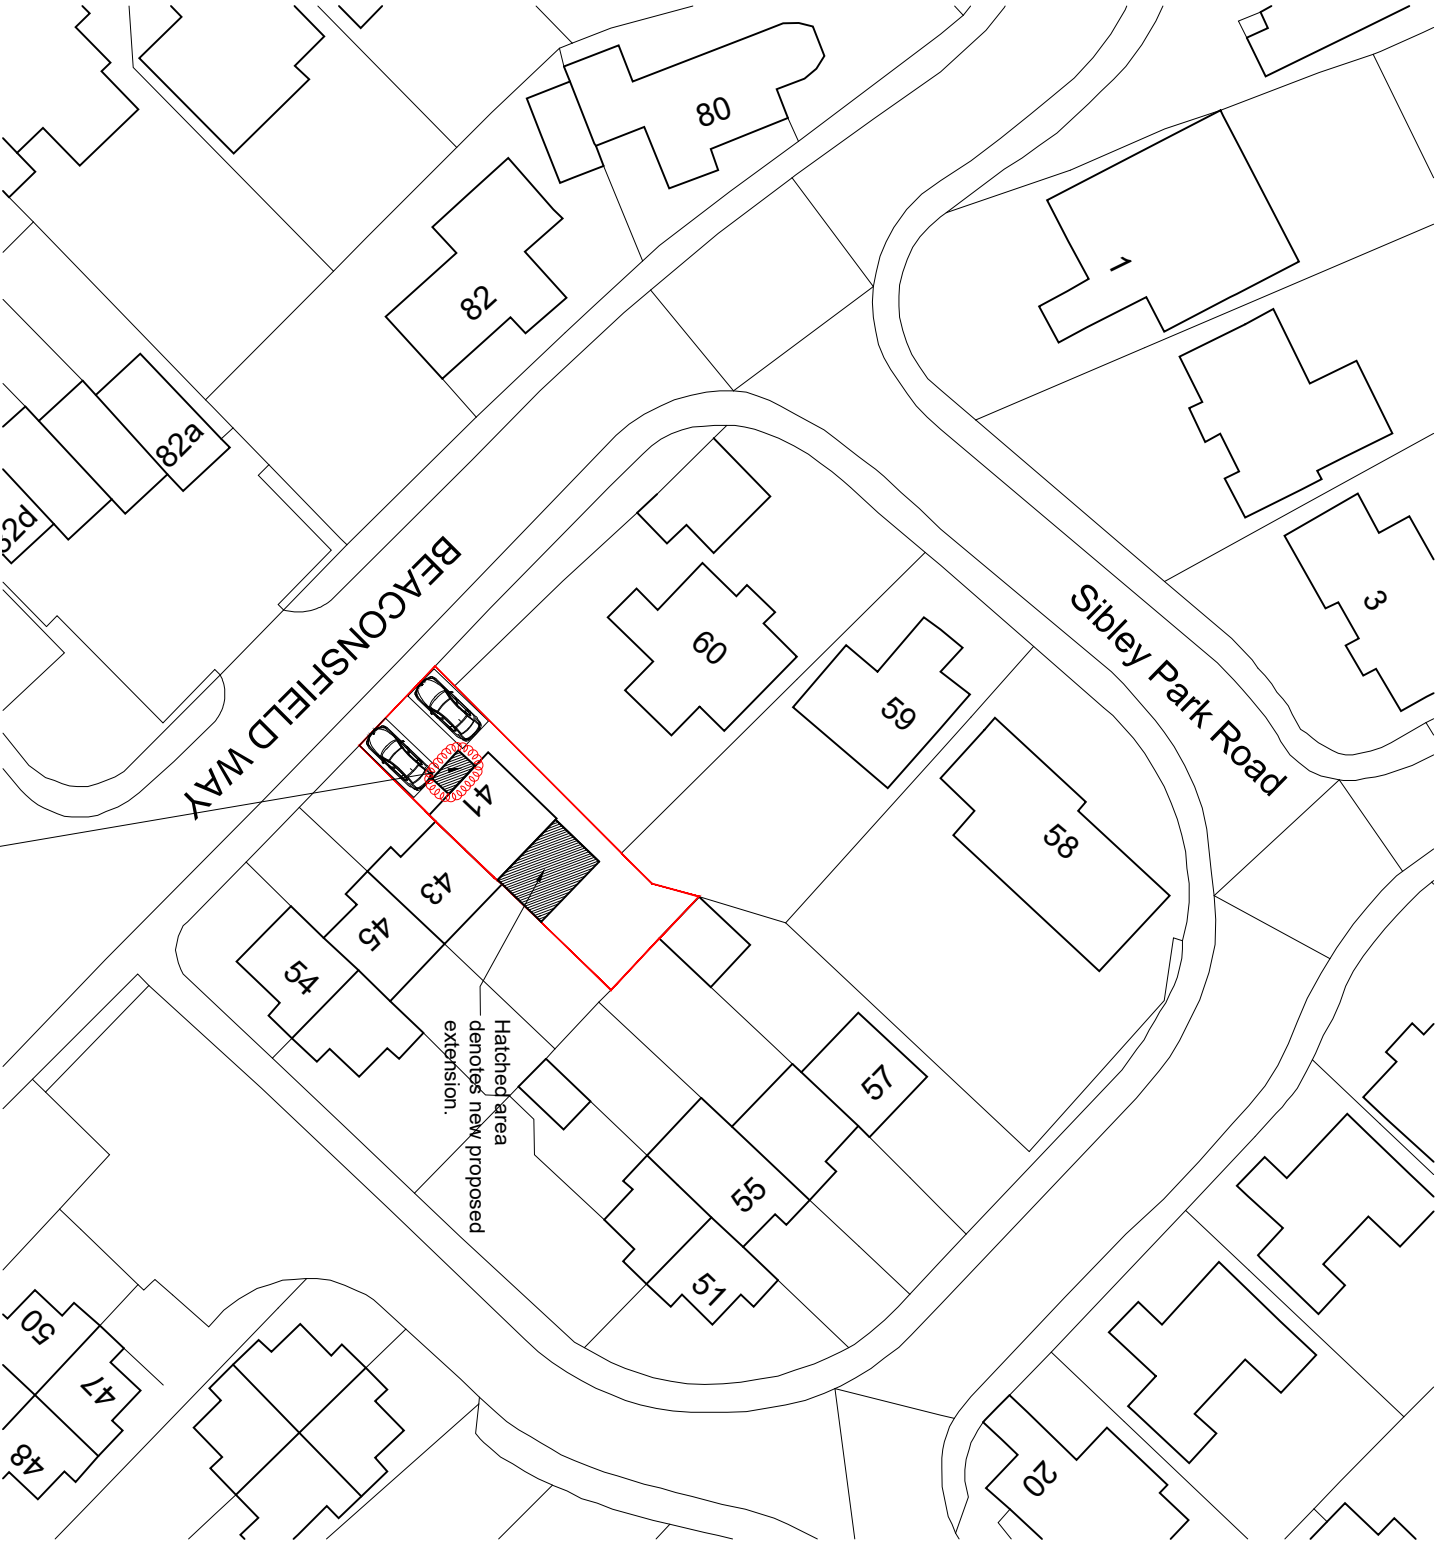

CHANGING SIZE OF FRONT EXTENTION FROM 2200MM LONG X 1000MM WIDE TO 2550MM LONG X 1500MM WIDE.
AMENDMENTS ARE HIGHLIGHTED WITH REVISION CLOUDS.

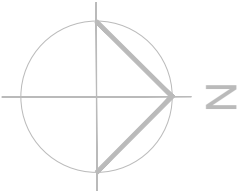

LOCATION PLAN
SCALE 1 : 1250



Client:	Ms CHUNG YU ELLEN LAW		
Project:	Single storey rear extension & front Porch conversion.		
Location:	41 Beaconsfield Way, Earley , Reading RG6 5UX		
Drawing Title:	LOCATION & BLOCK PLAN		

Date:	Sheet Size:	Drawn:
JUNE 2025	A3	LL

Drawing No:	Revision:
P1382-01	B

NOTES

THIS DRAWING IS TO BE READ IN CONJUNCTION WITH ALL OTHER DRAWINGS AND DOCUMENTS PROVIDED. THE CONTRACTOR MUST CHECK ALL DIMENSIONS ON SITE BEFORE PLACING ORDERS FOR MATERIALS OR SHOP FABRICATIONS OR COMMENCING WORKS ON SITE.
ANY DISCREPANCIES SHOULD BE NOTIFIED BEFORE PROCEEDING.

BLOCK PLAN

SCALE 1 : 500