


Proposed Loft Floor Plan (1:50 @ A3)

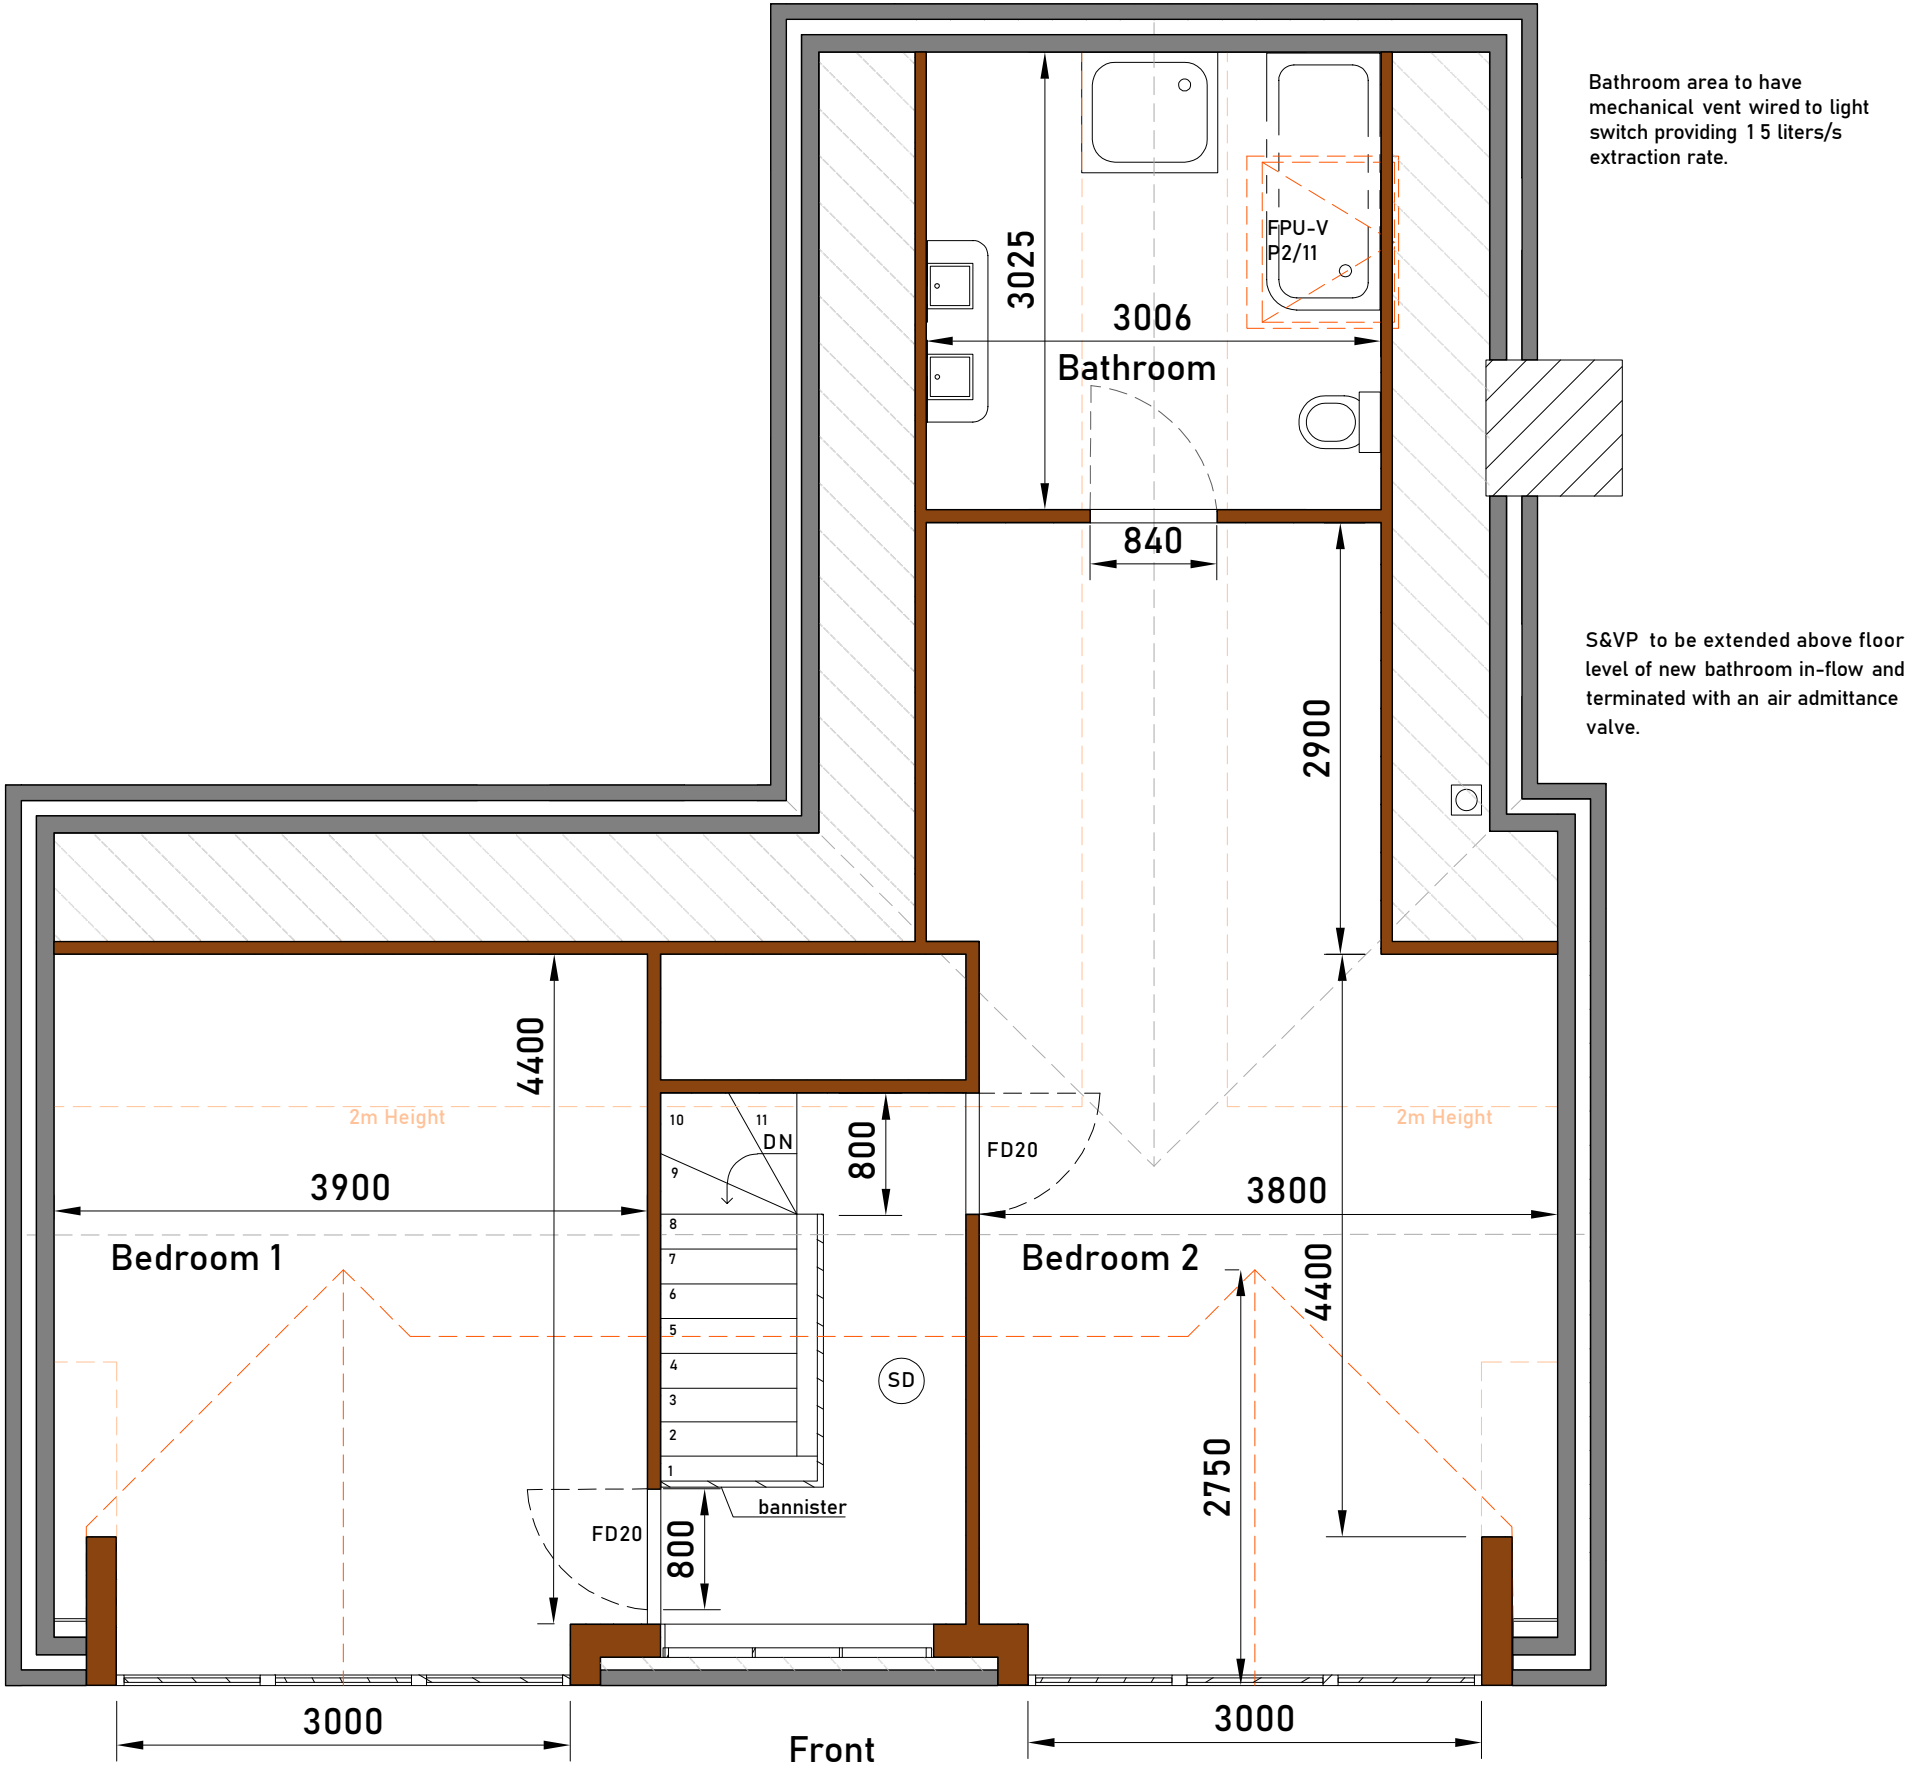

Client	MR & MRS MALLINDER
Project	Dormer Loft Conversion 2 Carina Drive Wokingham
Drawing	D4 Proposed Floor Plan
Scale	1:50 @ A3
Date	15/03/2025
Version	v1.0
Author	JM

