



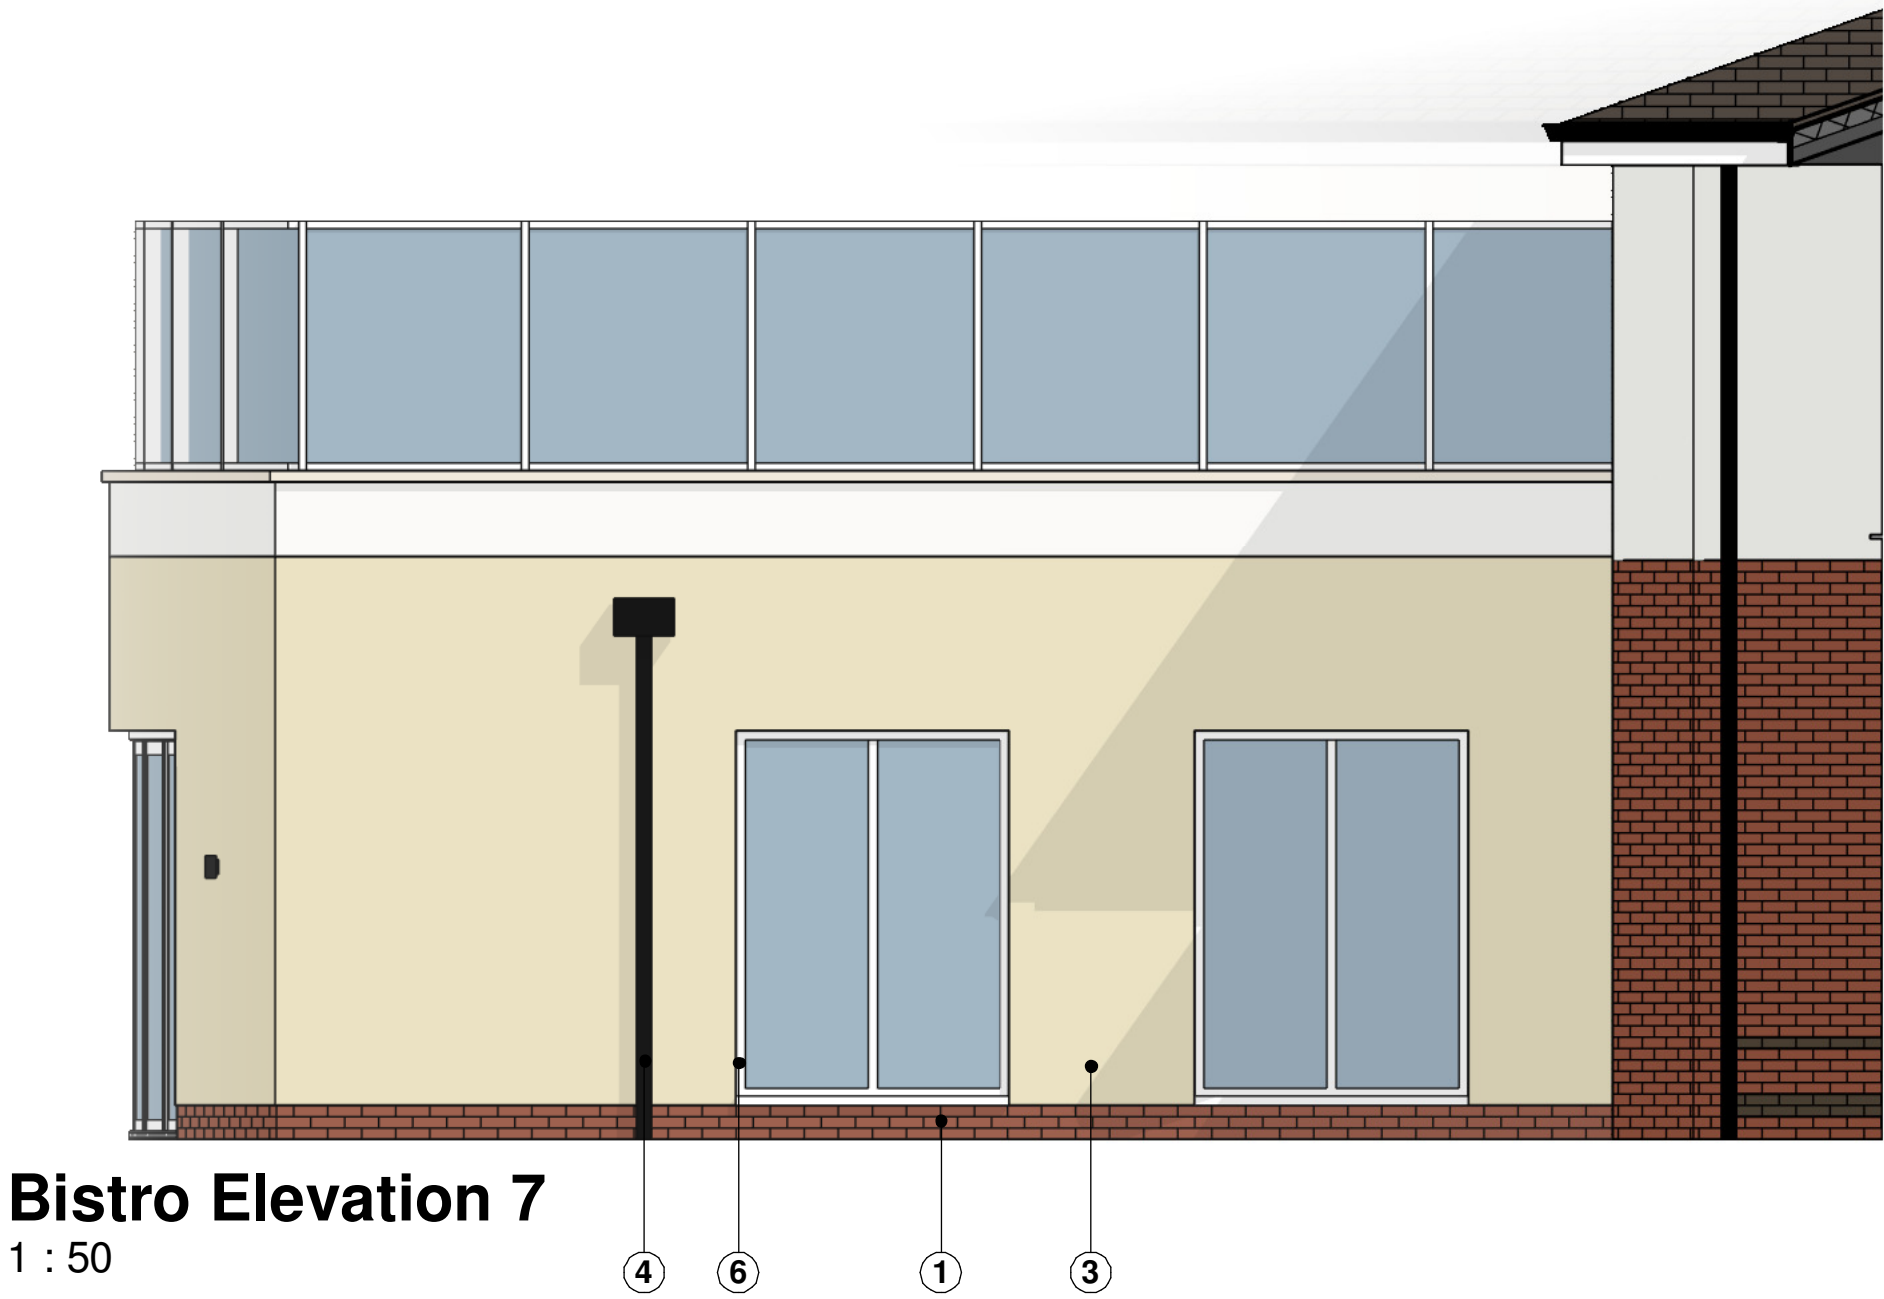


Bistro Elevation 7

1 : 50

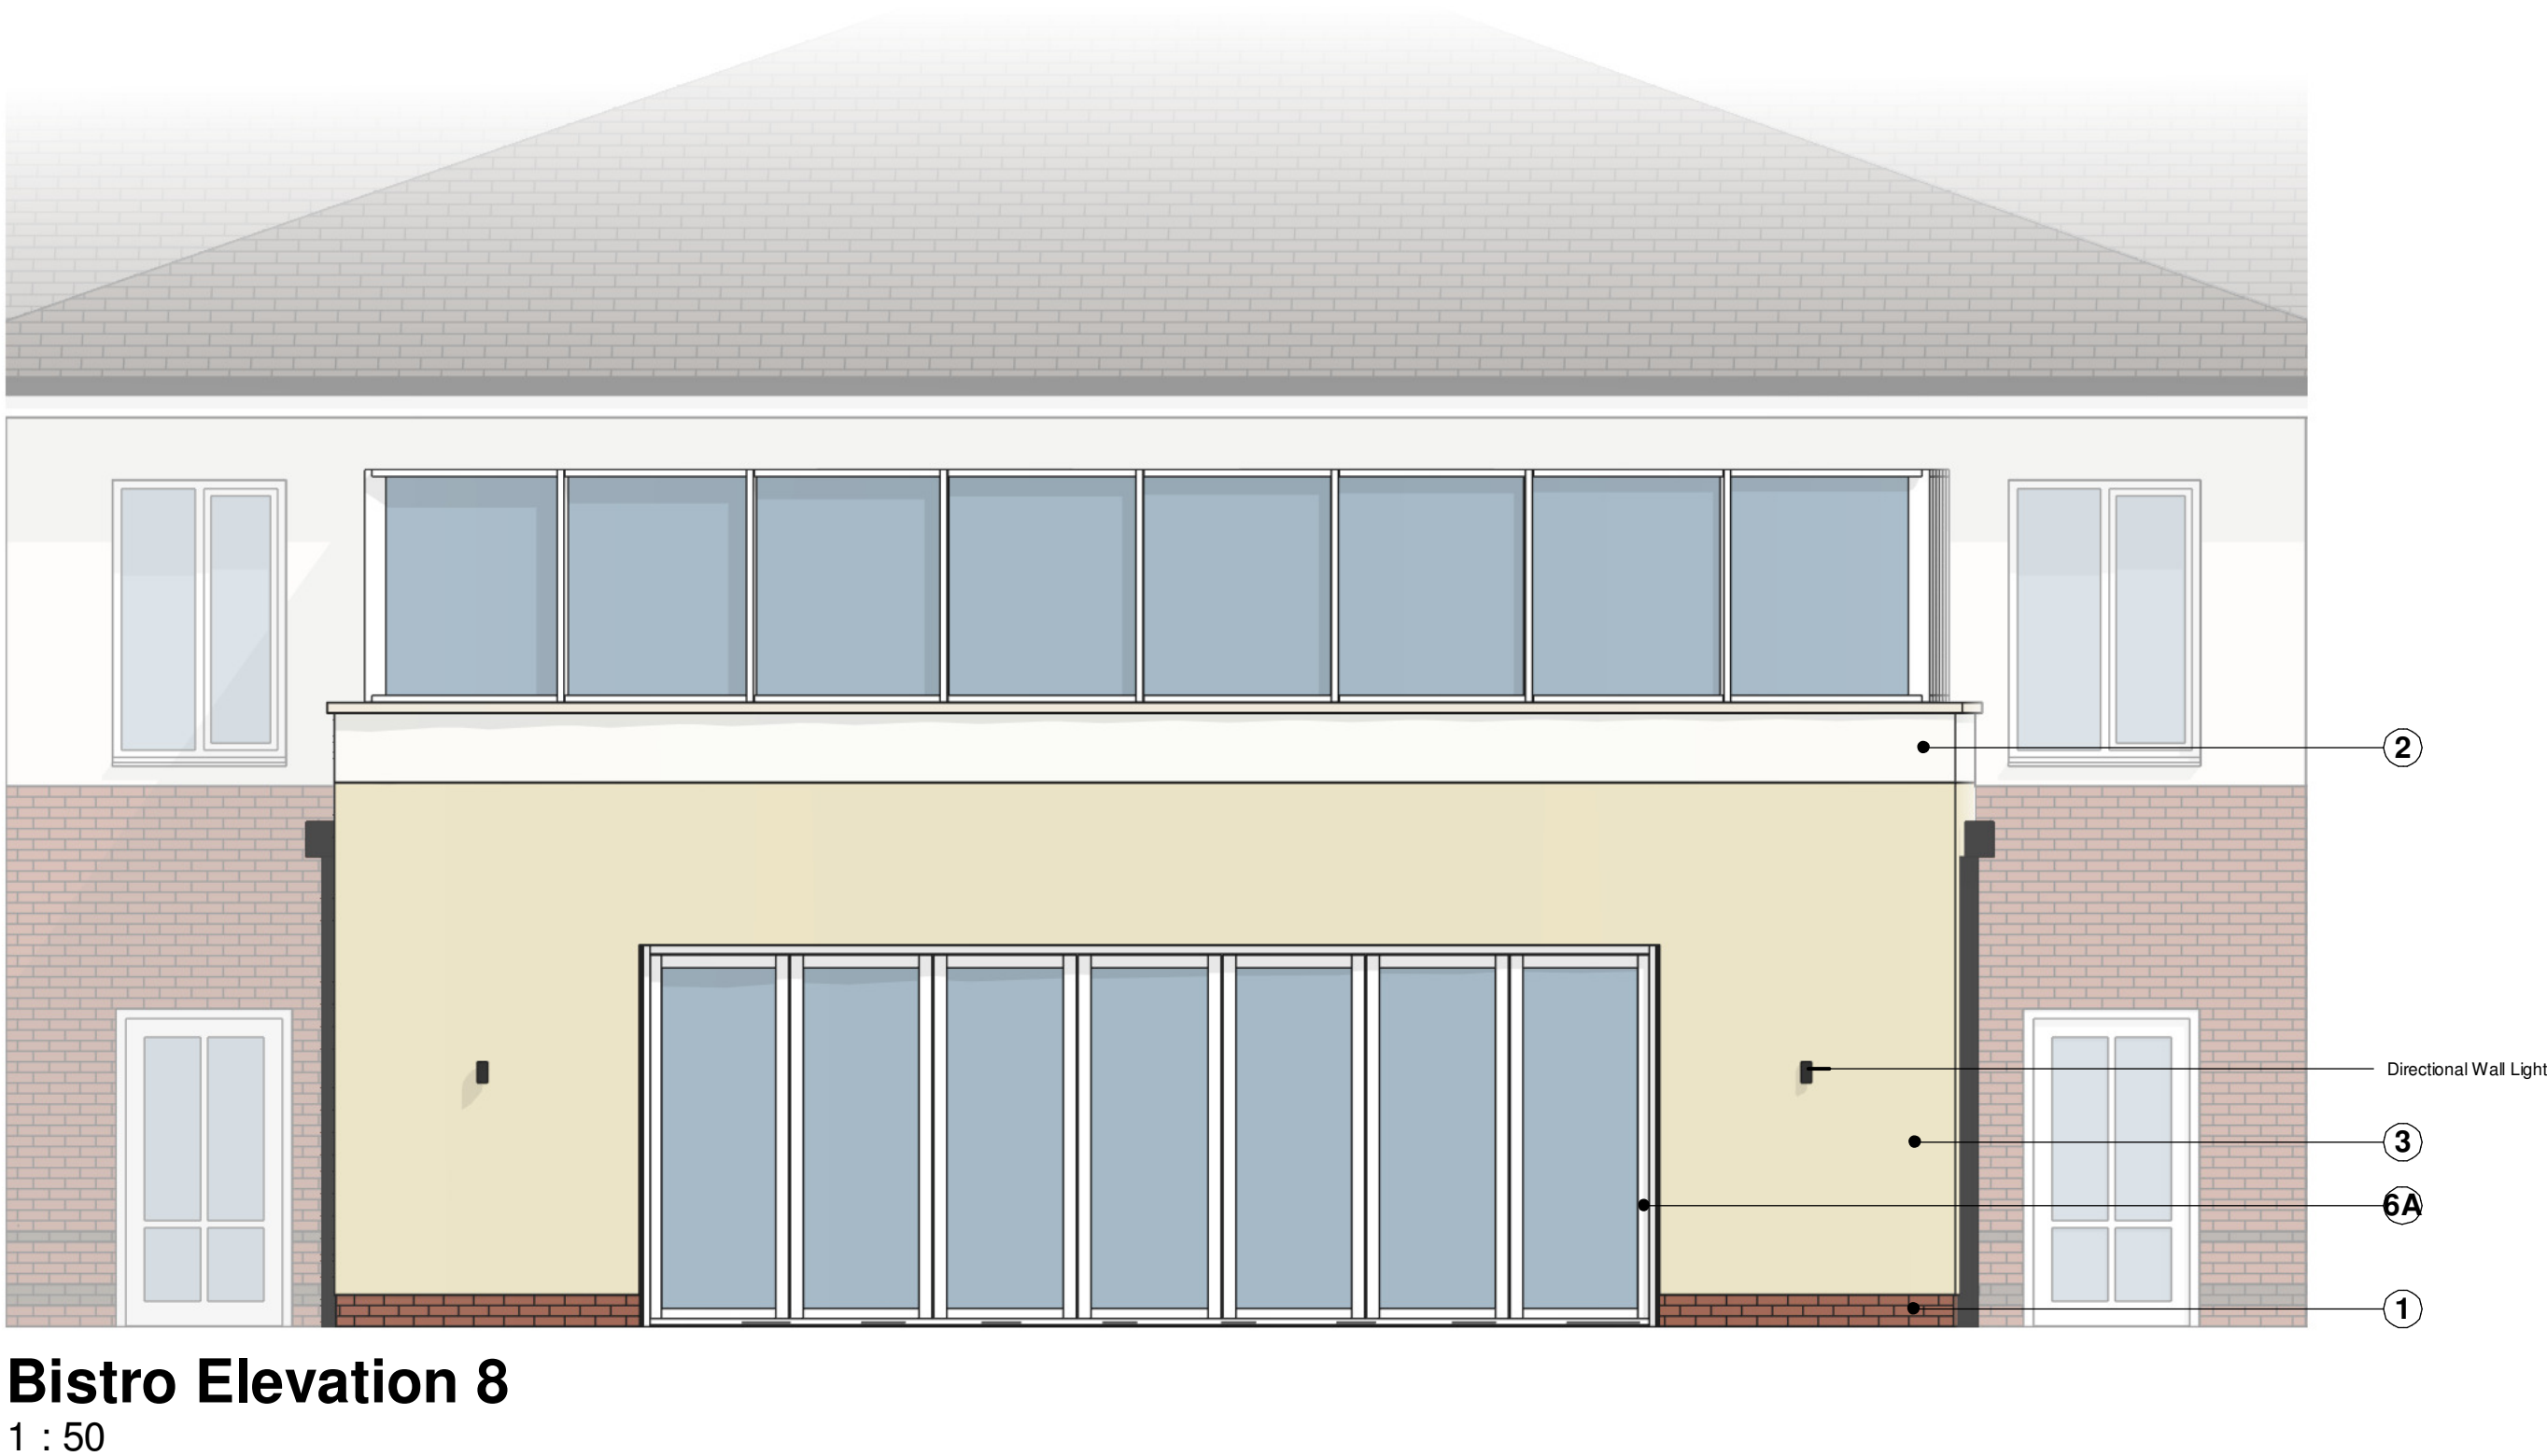

Bistro Elevation 8

1 : 50

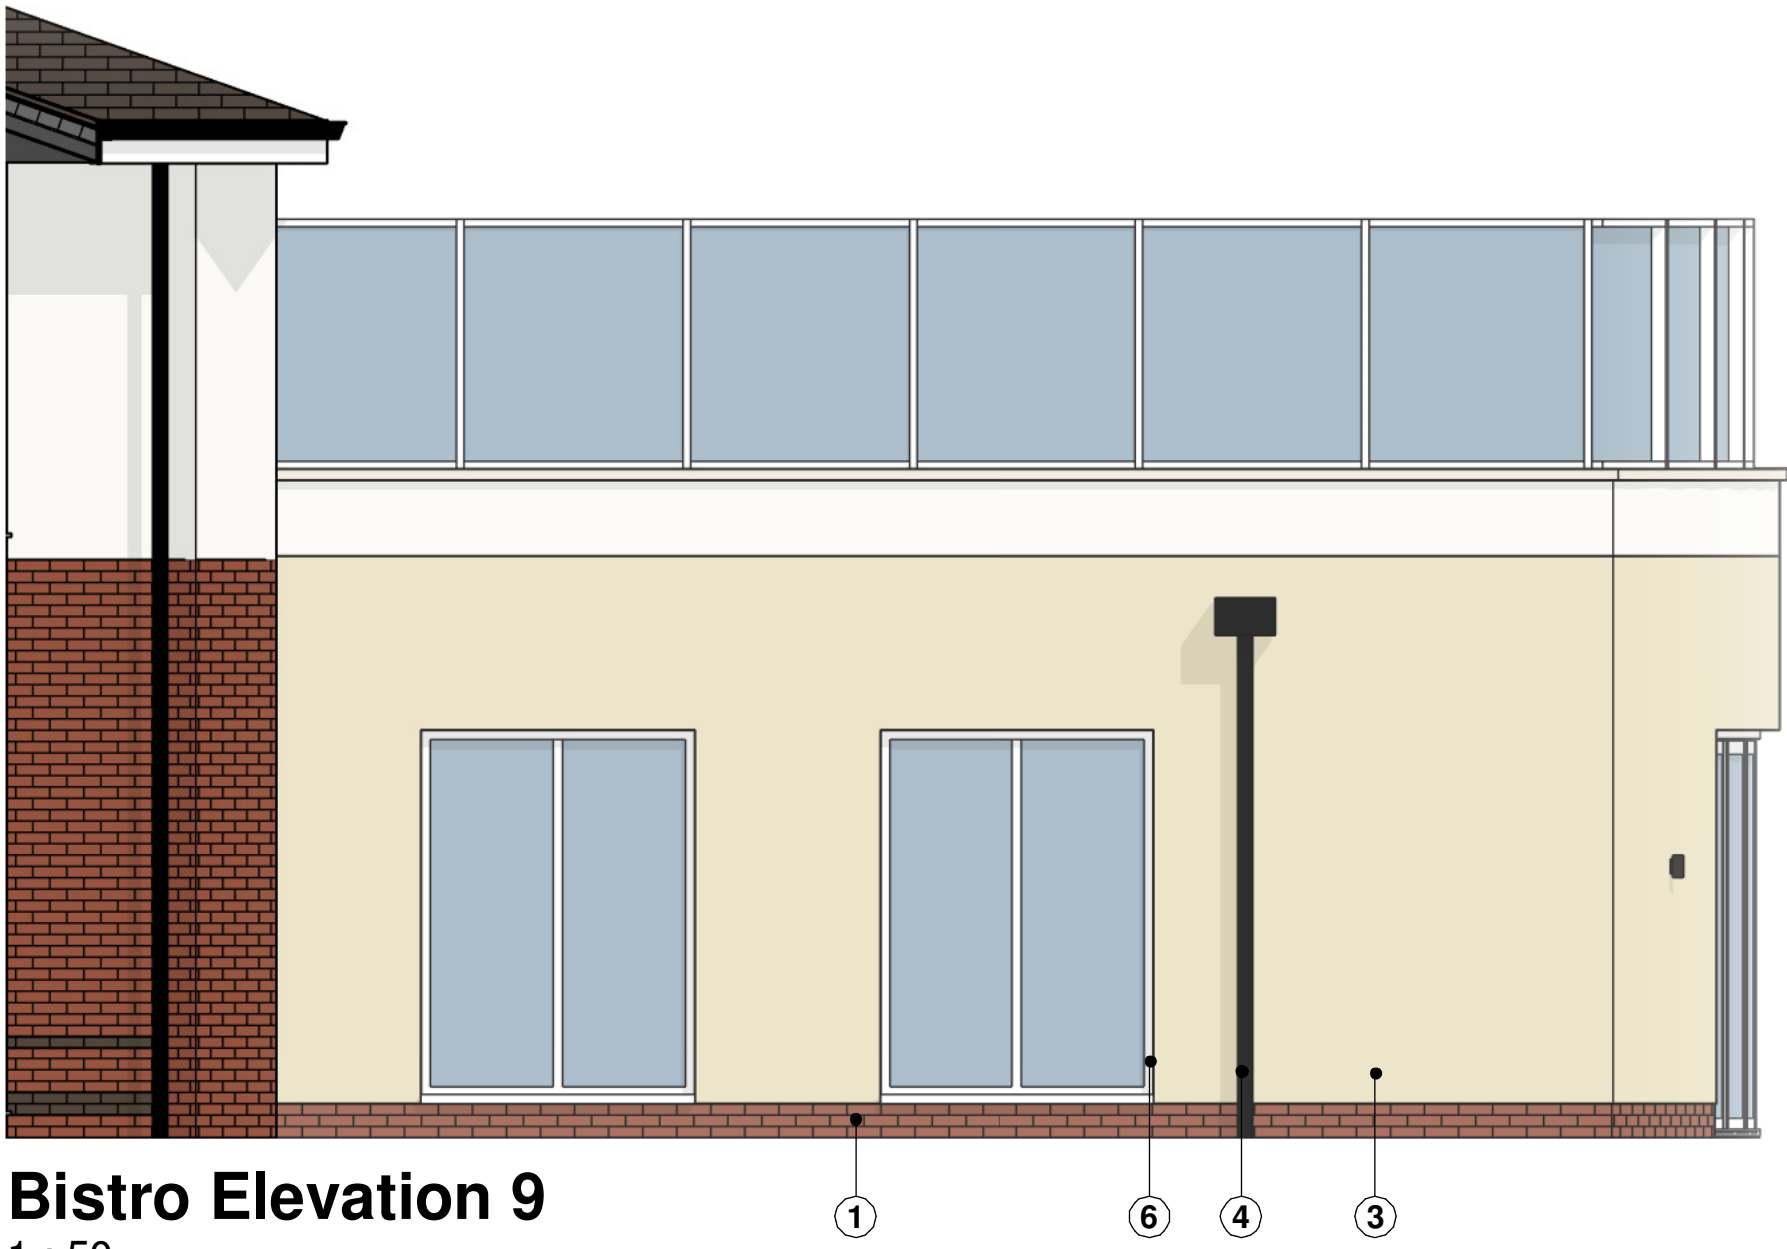


Bistro Elevation 9

1 : 50

Notes:
This drawing is to be read in conjunction with all other relevant architectural drawings.
Drawing not to be scaled except for Planning Application purposes, use figured dimensions only.
Do not use this drawing for construction purposes. Any discrepancies to be notified to Hay Associates and further instructions obtained before work is commenced.
Copyright © Hay Associates Limited

KEY TO ELEVATIONS
Drawing B123/P04 - Elevations 1 & 2
Drawing B123/P05 - Elevations 3 & 4
Drawing B123/P06 - Elevations 5 & 6
Drawing B123/P07 - Elevations 7, 8 & 9

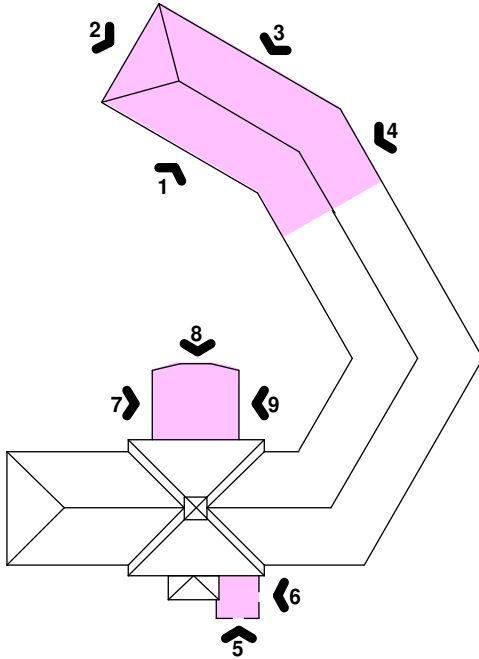

Material Schedule	
Material: Mark	Material: Description
	<varies>
1	Facing brickwork - Red, to match existing with joints in natural uncoloured mortar
2	Render - Weber Monocouche, Chalk
3	Render - Weber Monocouche, Cornish
4	Roof Tiles - Redland Landmark, Brown Brindle 44 Colourfusion (or similar)
5	Water Goods - Marley Deepflow Gutters and circular downpipes, Black
6	Window & Door Frames - uPVC, White
6A	Door Frames - Powder Coated Aluminium, White
7	Fascia/Soffit/Bargeboard - uPVC, White
8	Brickwork Detailing - Blue, to match existing with joints in natural uncoloured mortar

0 2.5 5 m