


Notes

All dimensions and levels on site are to be checked prior to commencement of work.

This drawing is the copyright of Paul Edwards Architecture.

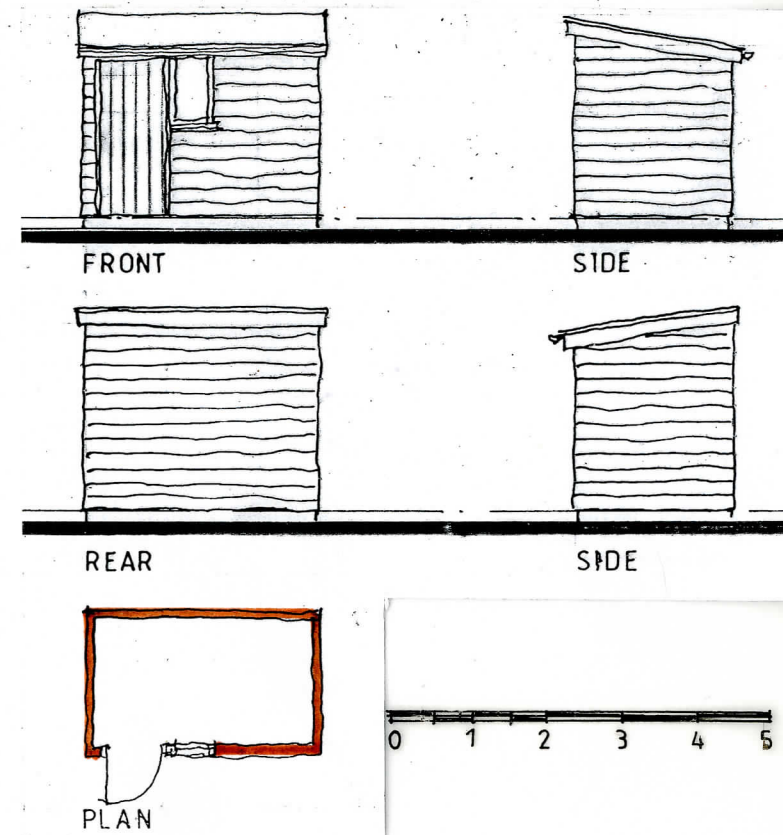

CYCLE STORE 1:100

Project	Proposed house 5 South Lake Crescent WOODLEY Berks
Client	Mr O Temple
Drawing	

SITE PLAN


Scale	As show	Date	Dec 2024
-------	---------	------	----------



Paul Edwards Architecture

12 Sandy Lane, Barkham, Wokingham, Berks RG41 4DB
Tel: 01189772925 Mob: 07831837415 E-mail: paul@paulwardarchitecture.co.uk
VAT Registration Number: 33441619

Job 2569 Dwg.12

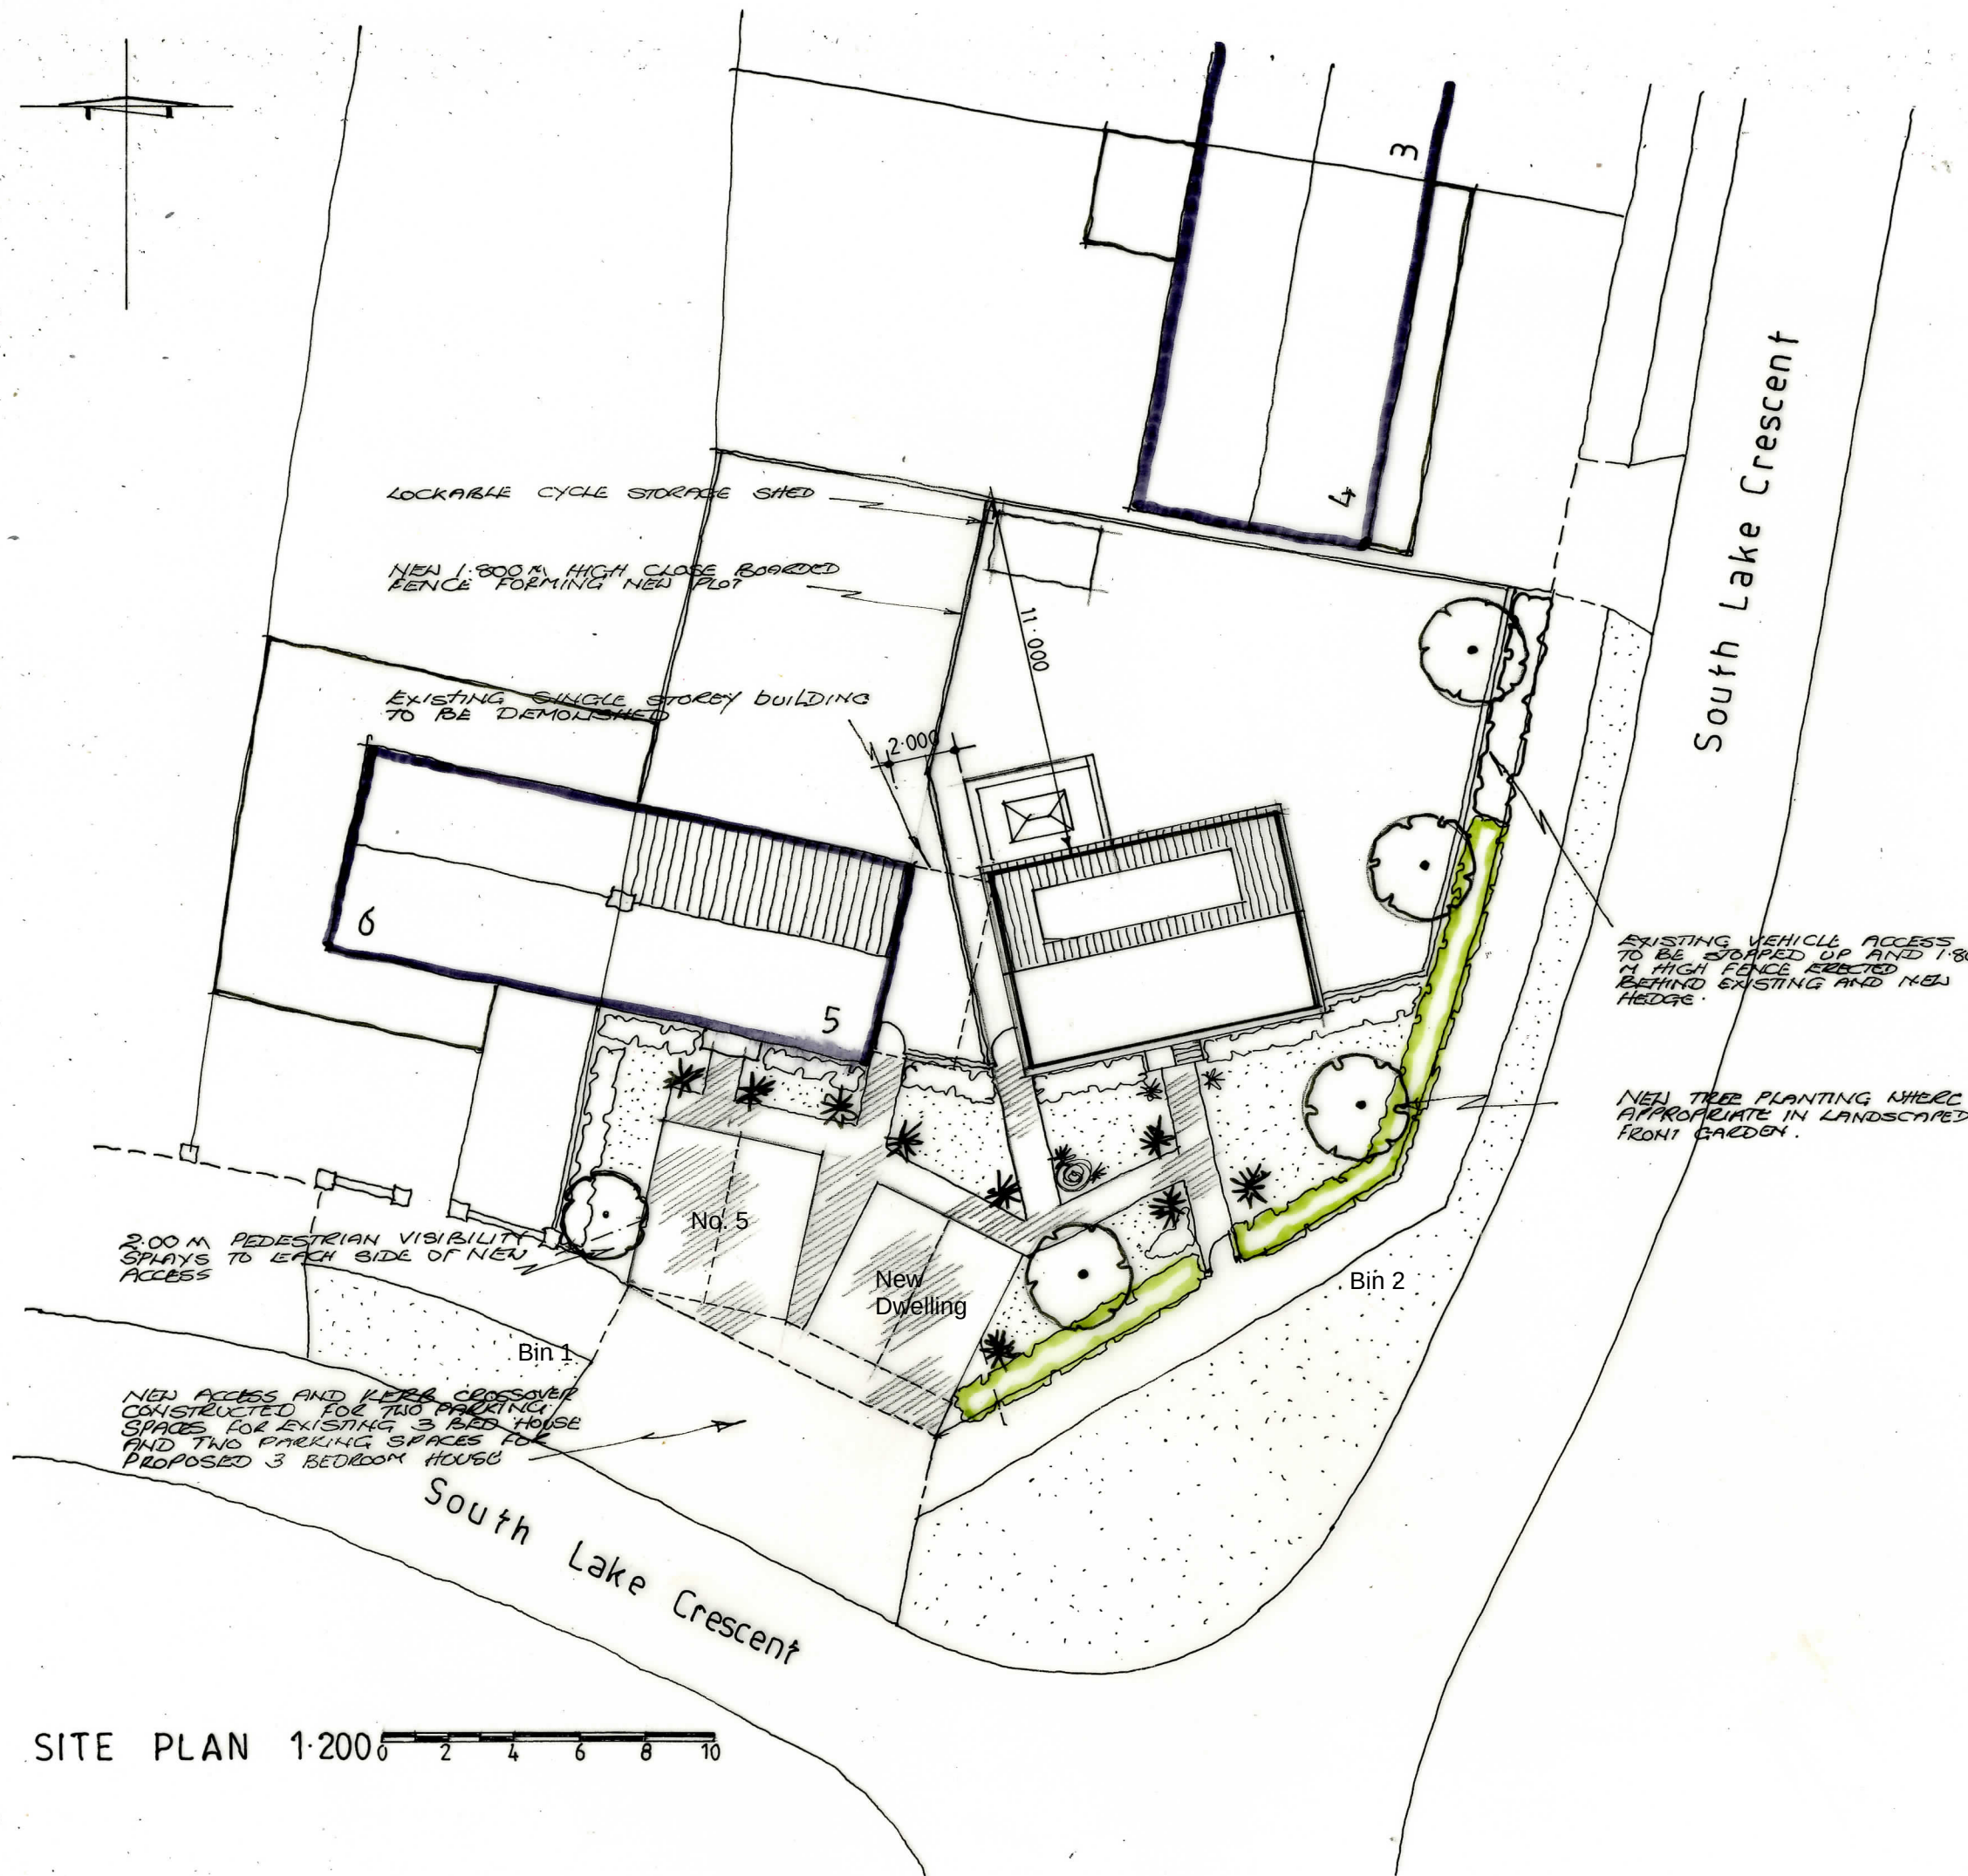

SITE PLAN 1:200