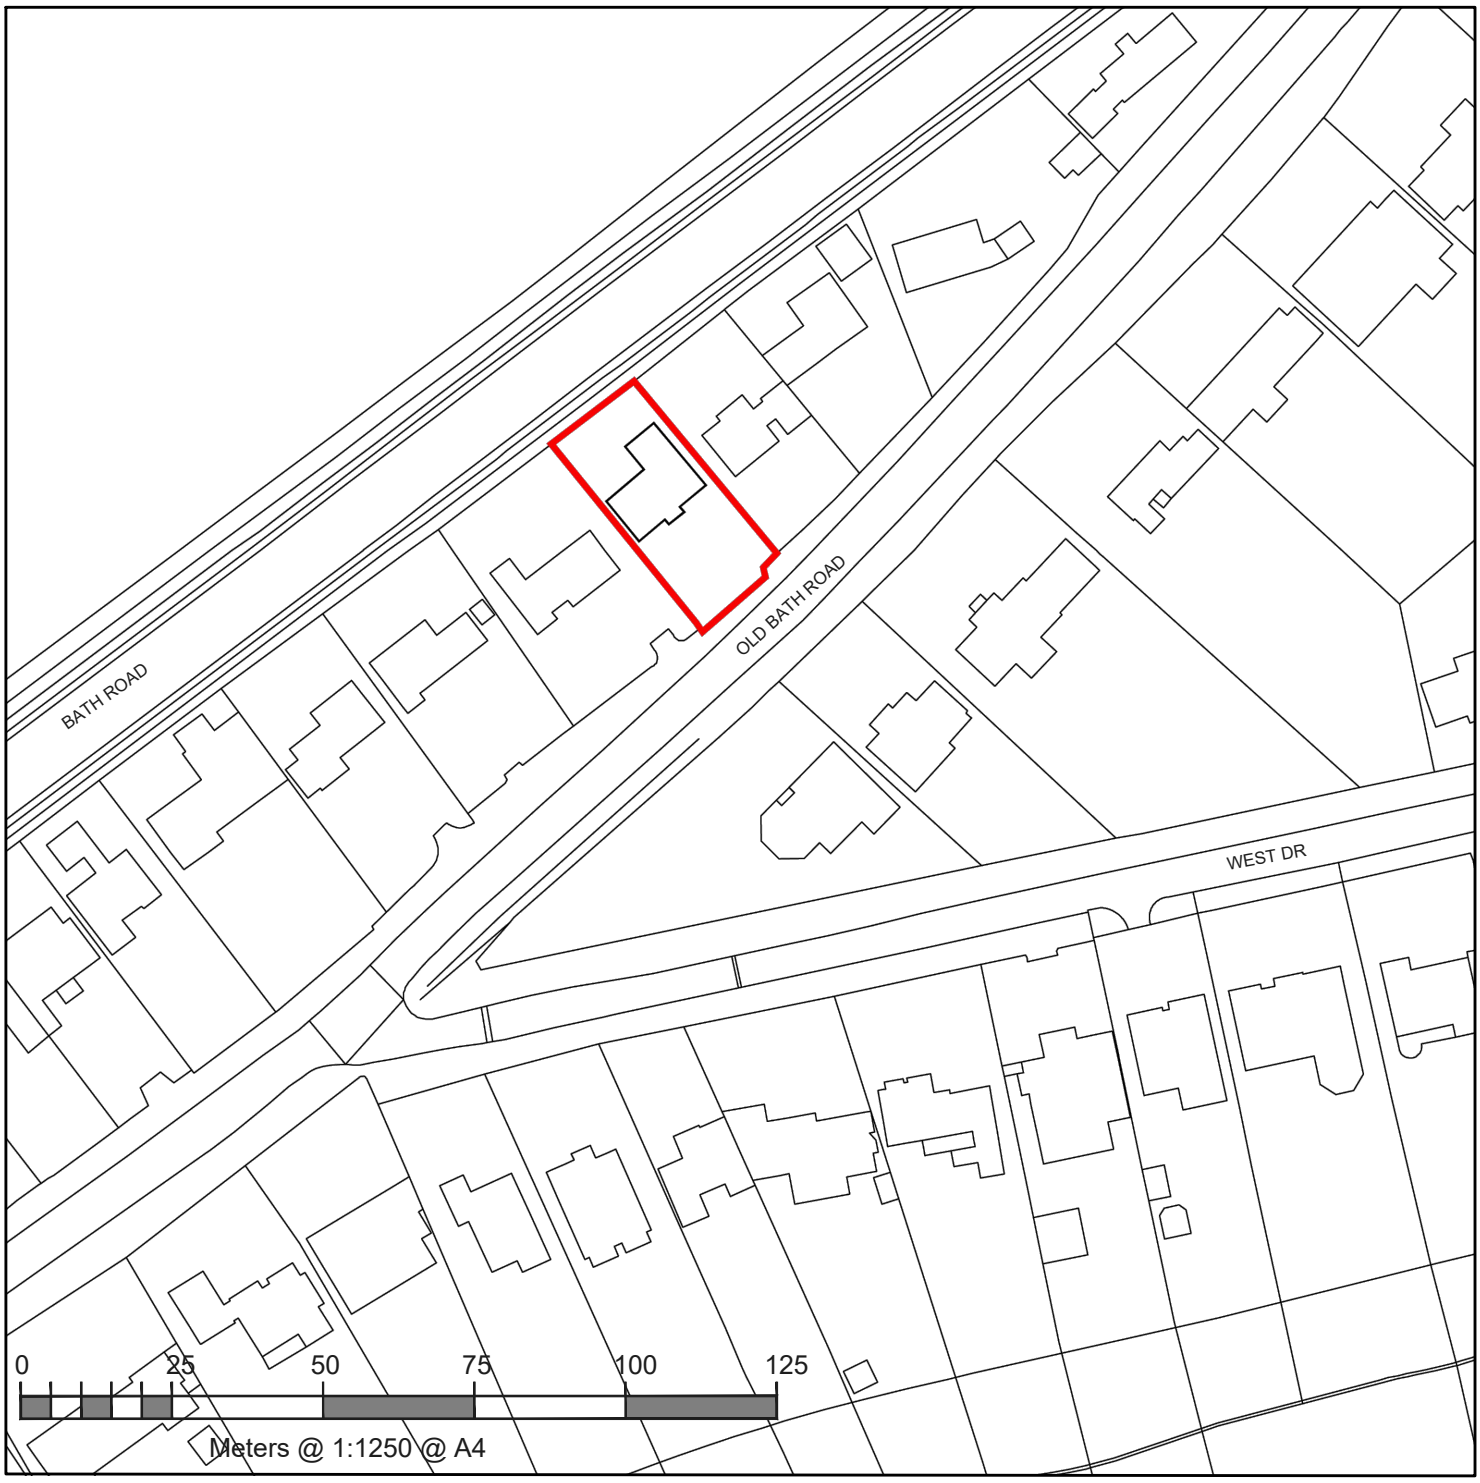

N

LOCATION PLAN
SCALE 1:1250@ A4
8 OLD BATH ROAD SONNING, READING
BERKSHIRE RG4 6TA