
Location of Planning Application

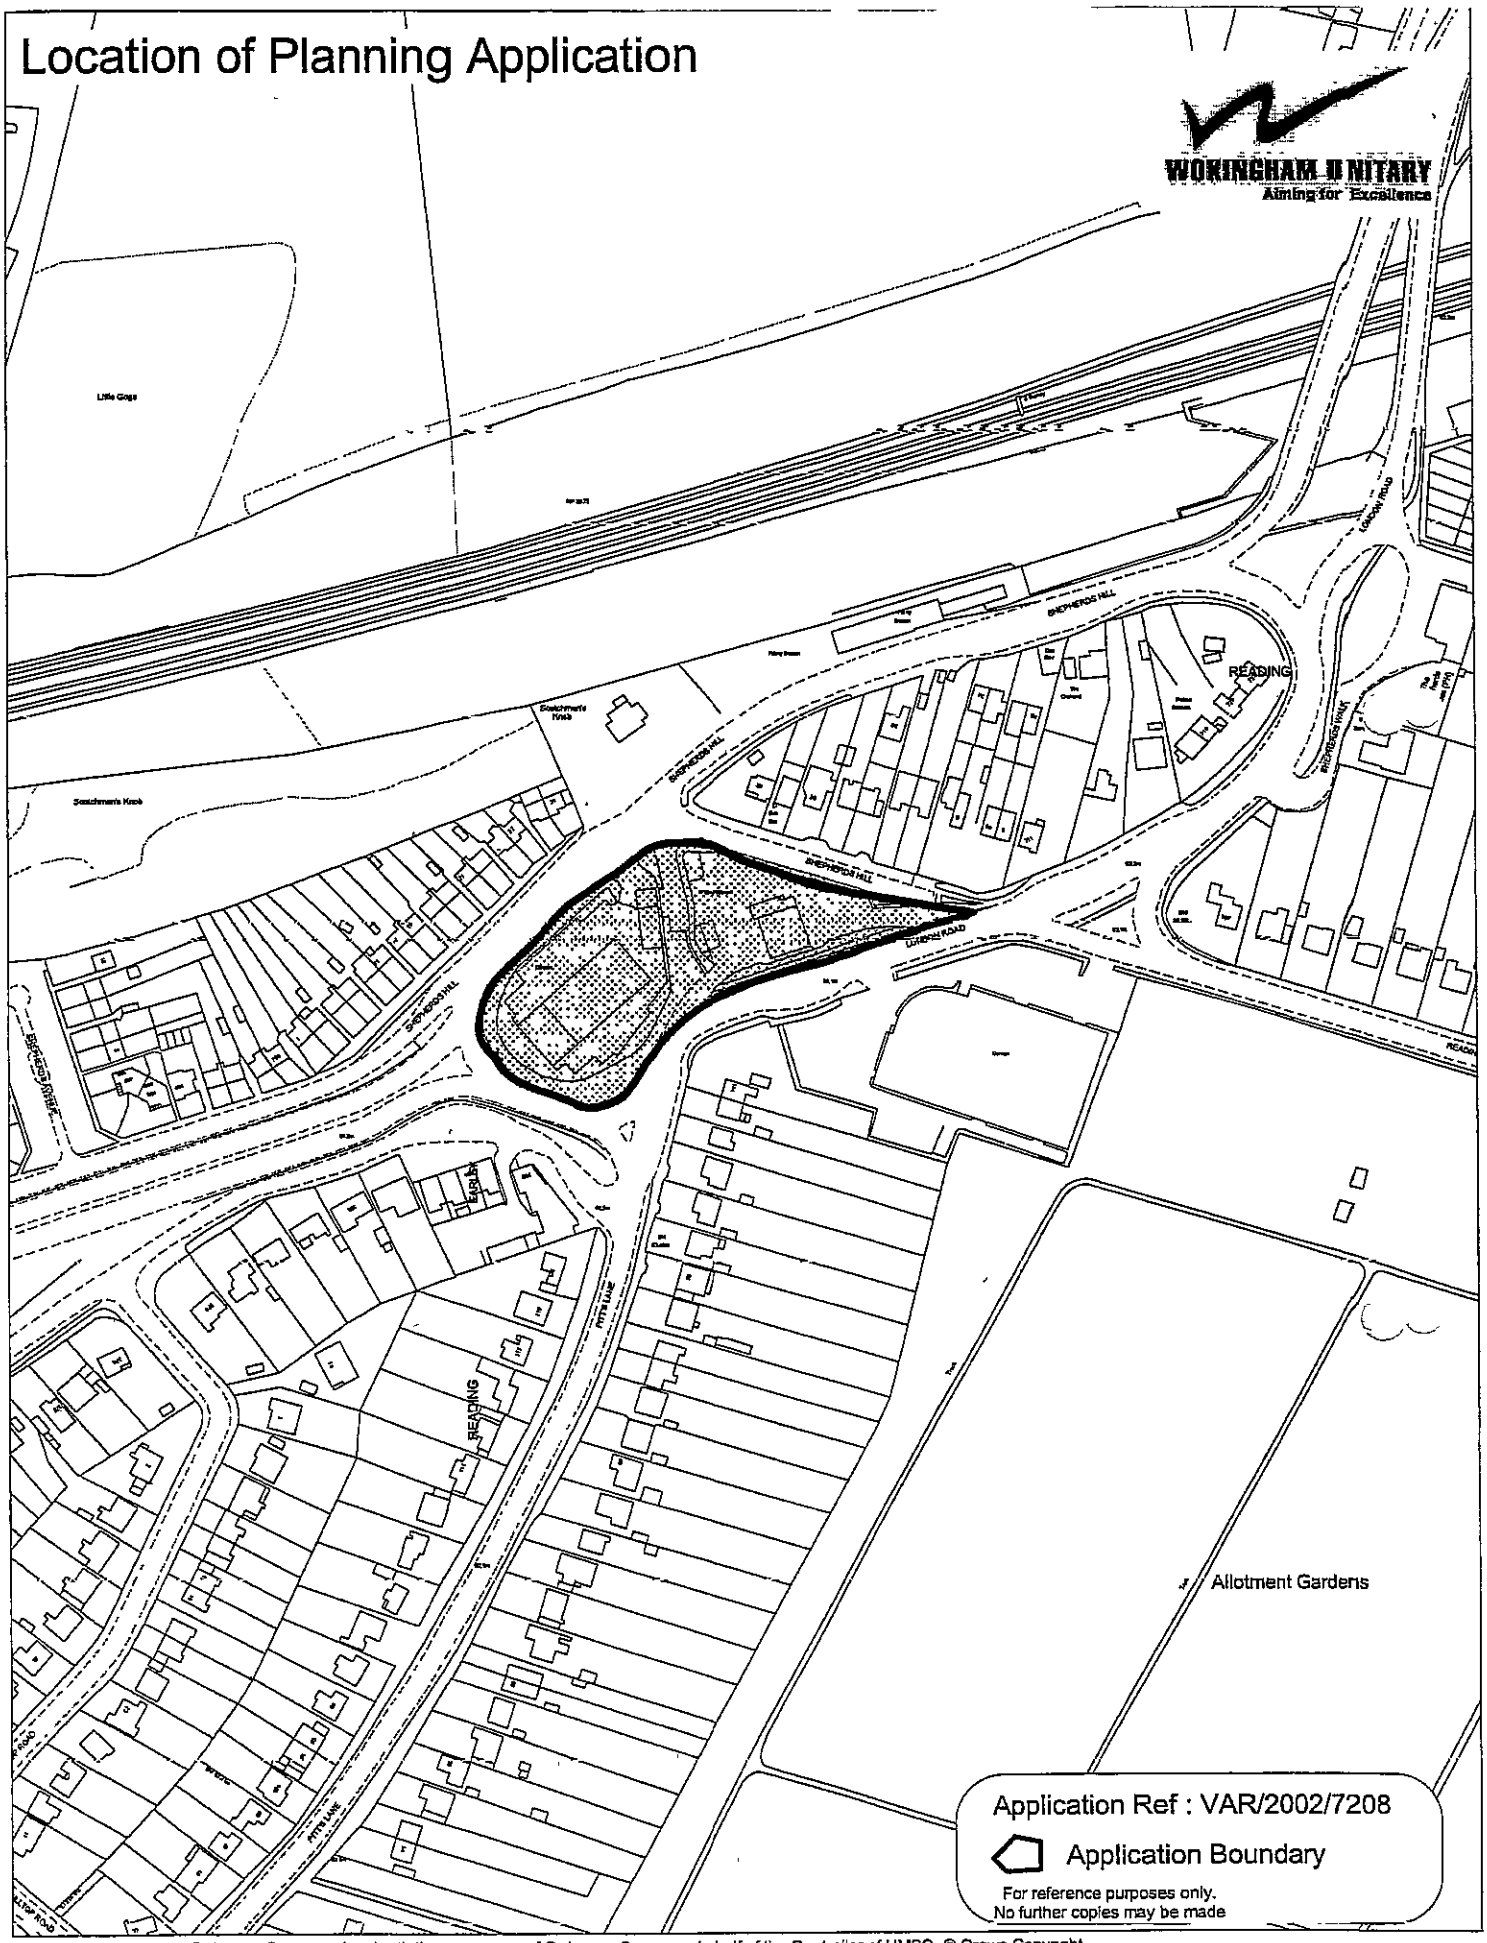

This map is based upon Ordnance Survey material with the permission of Ordnance Survey on behalf of the Controller of HMSO © Crown Copyright
Unauthorised reproduction infringes Crown Copyright and may lead to prosecution or civil proceedings Wokingham District Council Licence LA086134


Development Control,Wokingham District Council.

7 October 2002

Scale: 1 : 2500

N
W E
S

Location of Planning Application

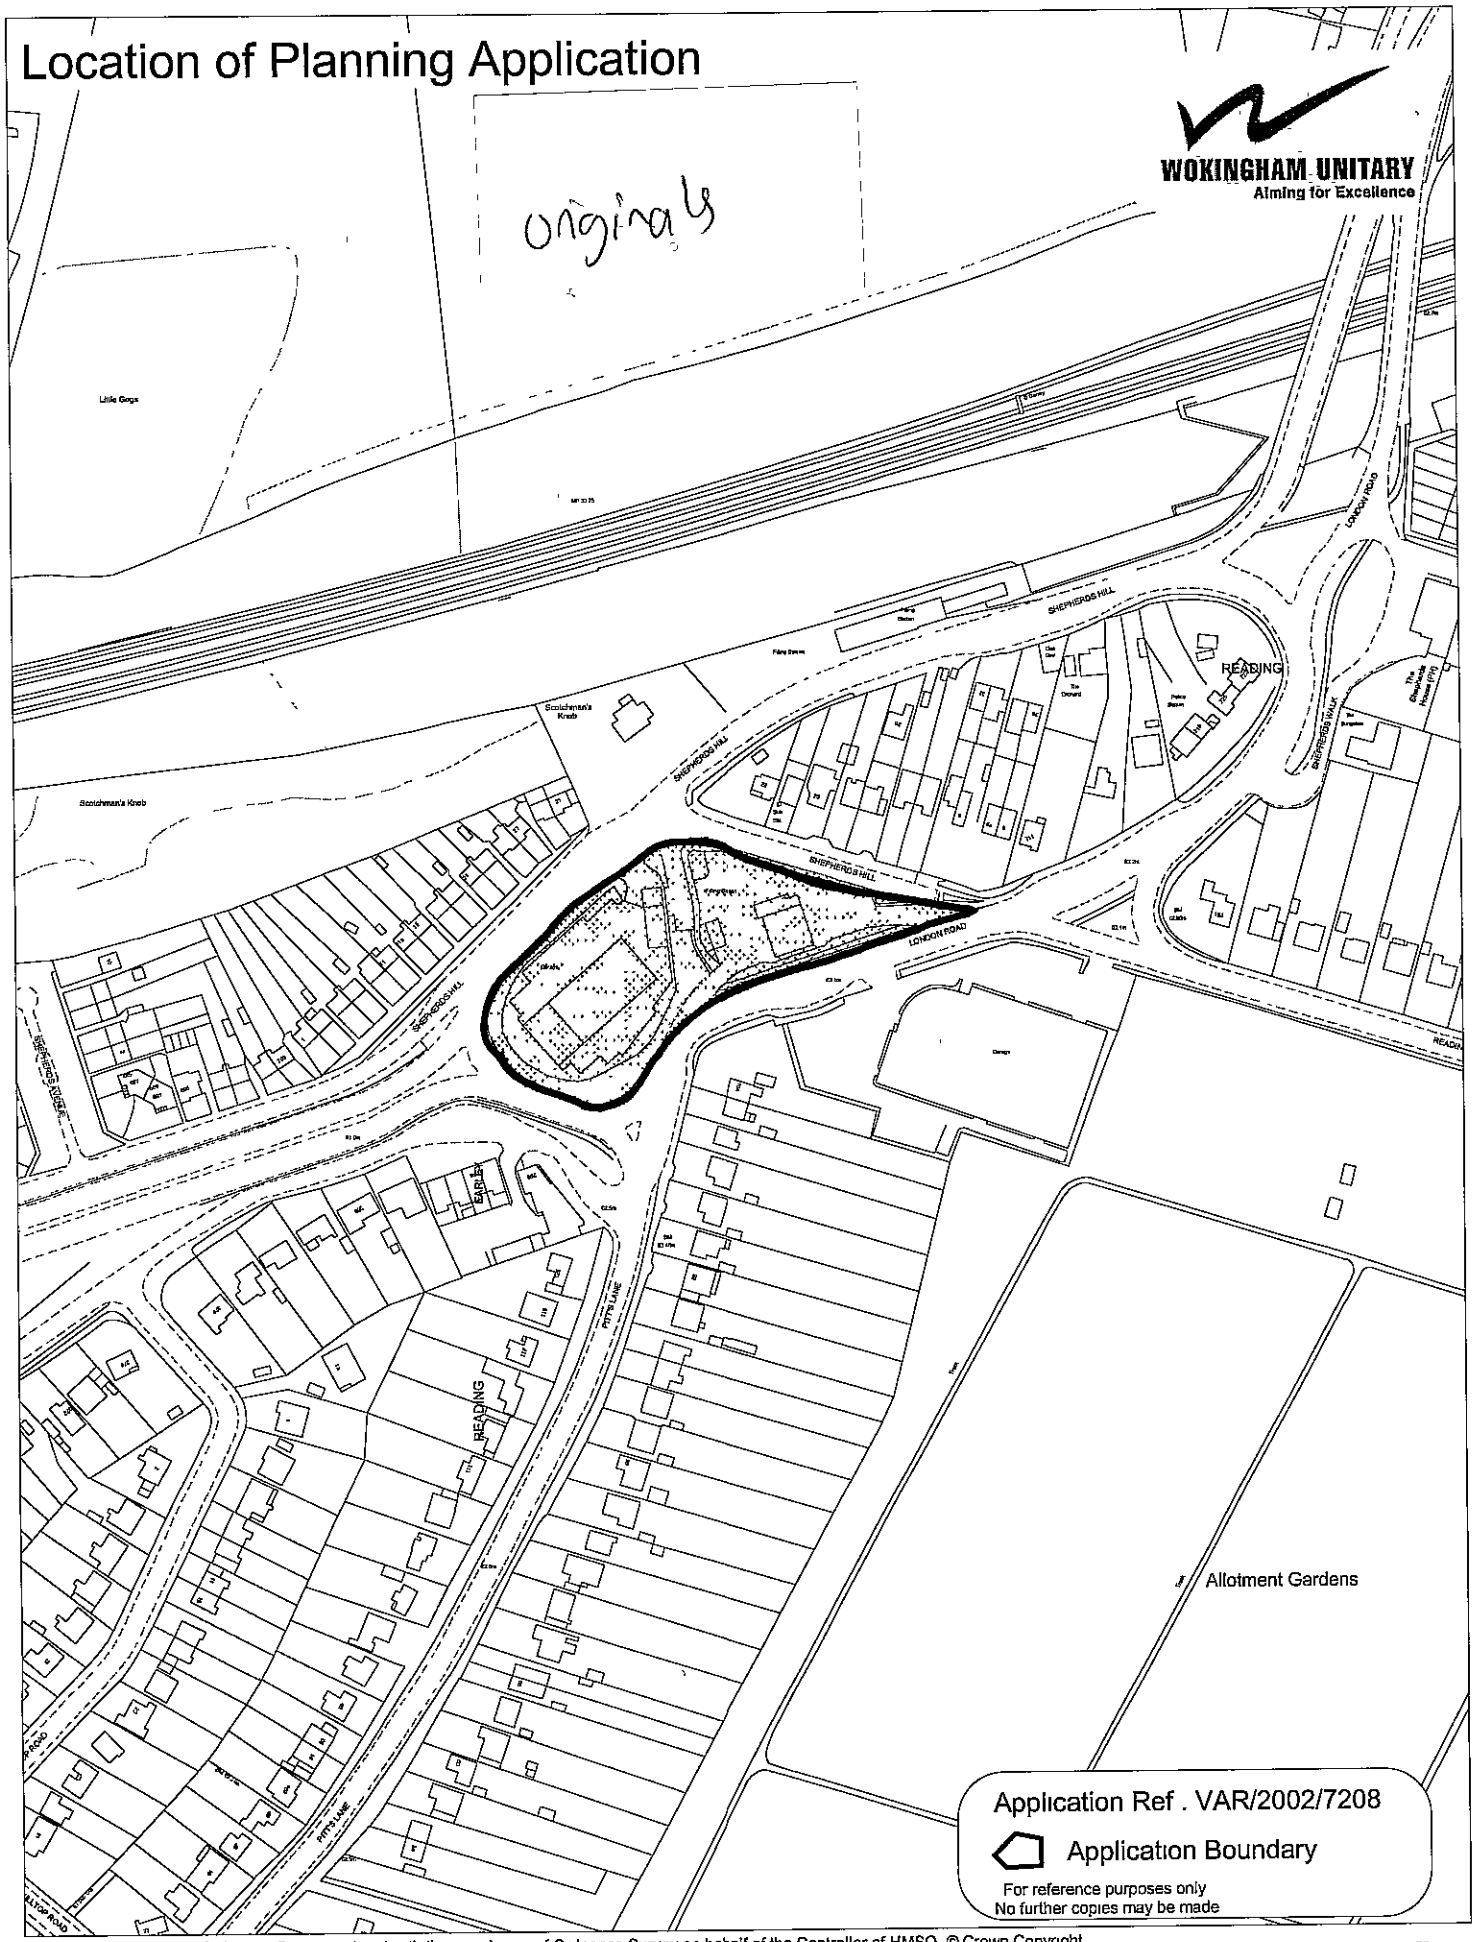


This map is based upon Ordnance Survey material with the permission of Ordnance Survey on behalf of the Controller of HMSO © Crown Copyright
Unauthorised reproduction infringes Crown Copyright and may lead to prosecution or civil proceedings Wokingham District Council Licence LA086134

Development Control,Wokingham District Council.
7 October 2002

Scale: 1 : 2500

N
W E
S

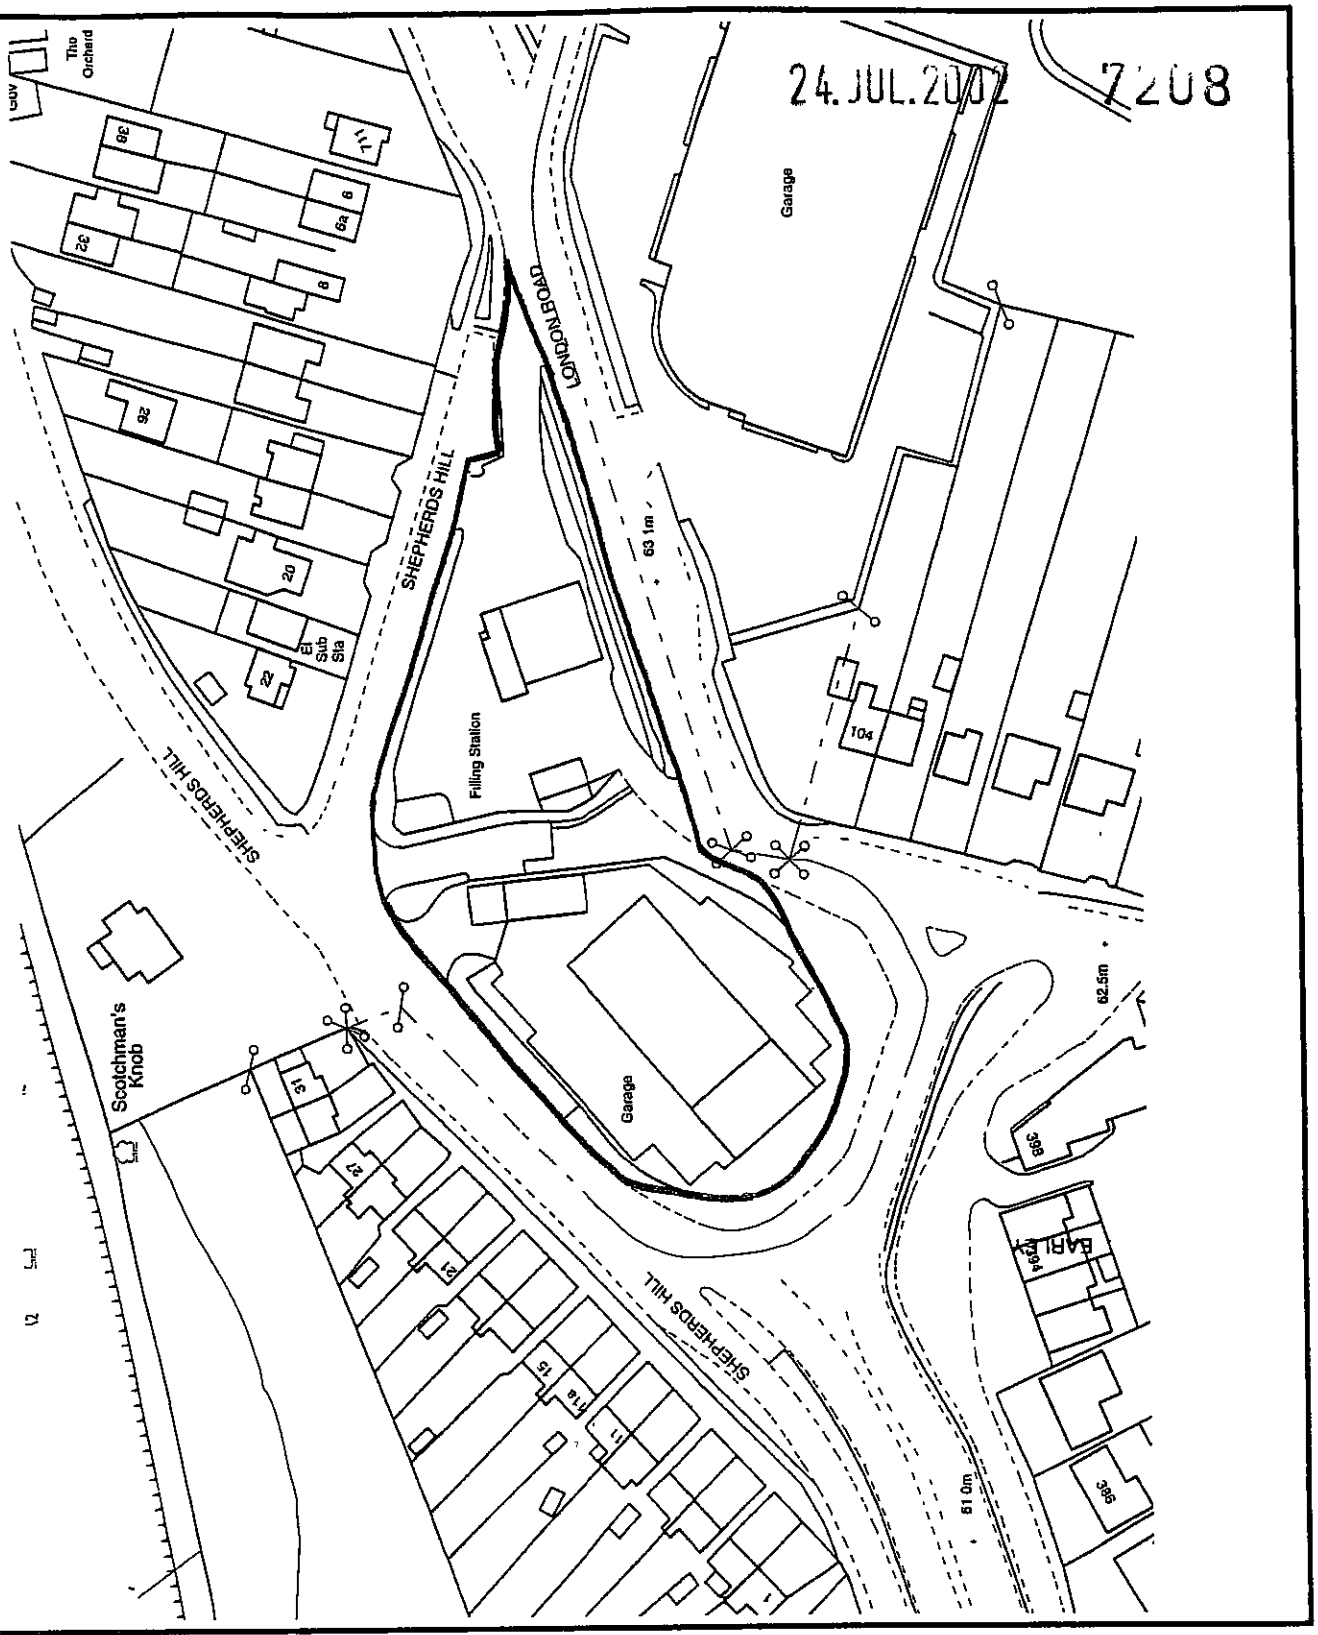

SITE LOCATION PLAN

Rapleys
Commercial Property and Planning Consultants


Maddox House, 1 Maddox Street, LONDON. W1S 2PZ
National Tel: 020 7439 6292 Fax: 020 7439 7678

Also at Bristol, Edinburgh, Huntingdon and Manchester

NORTH	SCALE	PLAN No.
◄	1:1250	807/127/1 1a

This map is for identification purposes only and should not be relied upon for accuracy.

Reproduced by permission of Geographers' A-Z Map Co Ltd. Licence No A0347.
This product includes mapping data licensed from Ordnance Survey® - © Crown Copyright 2001.
Licence No. 100017302 and © Crown Copyright, All rights reserved Licence No. ES 100004619

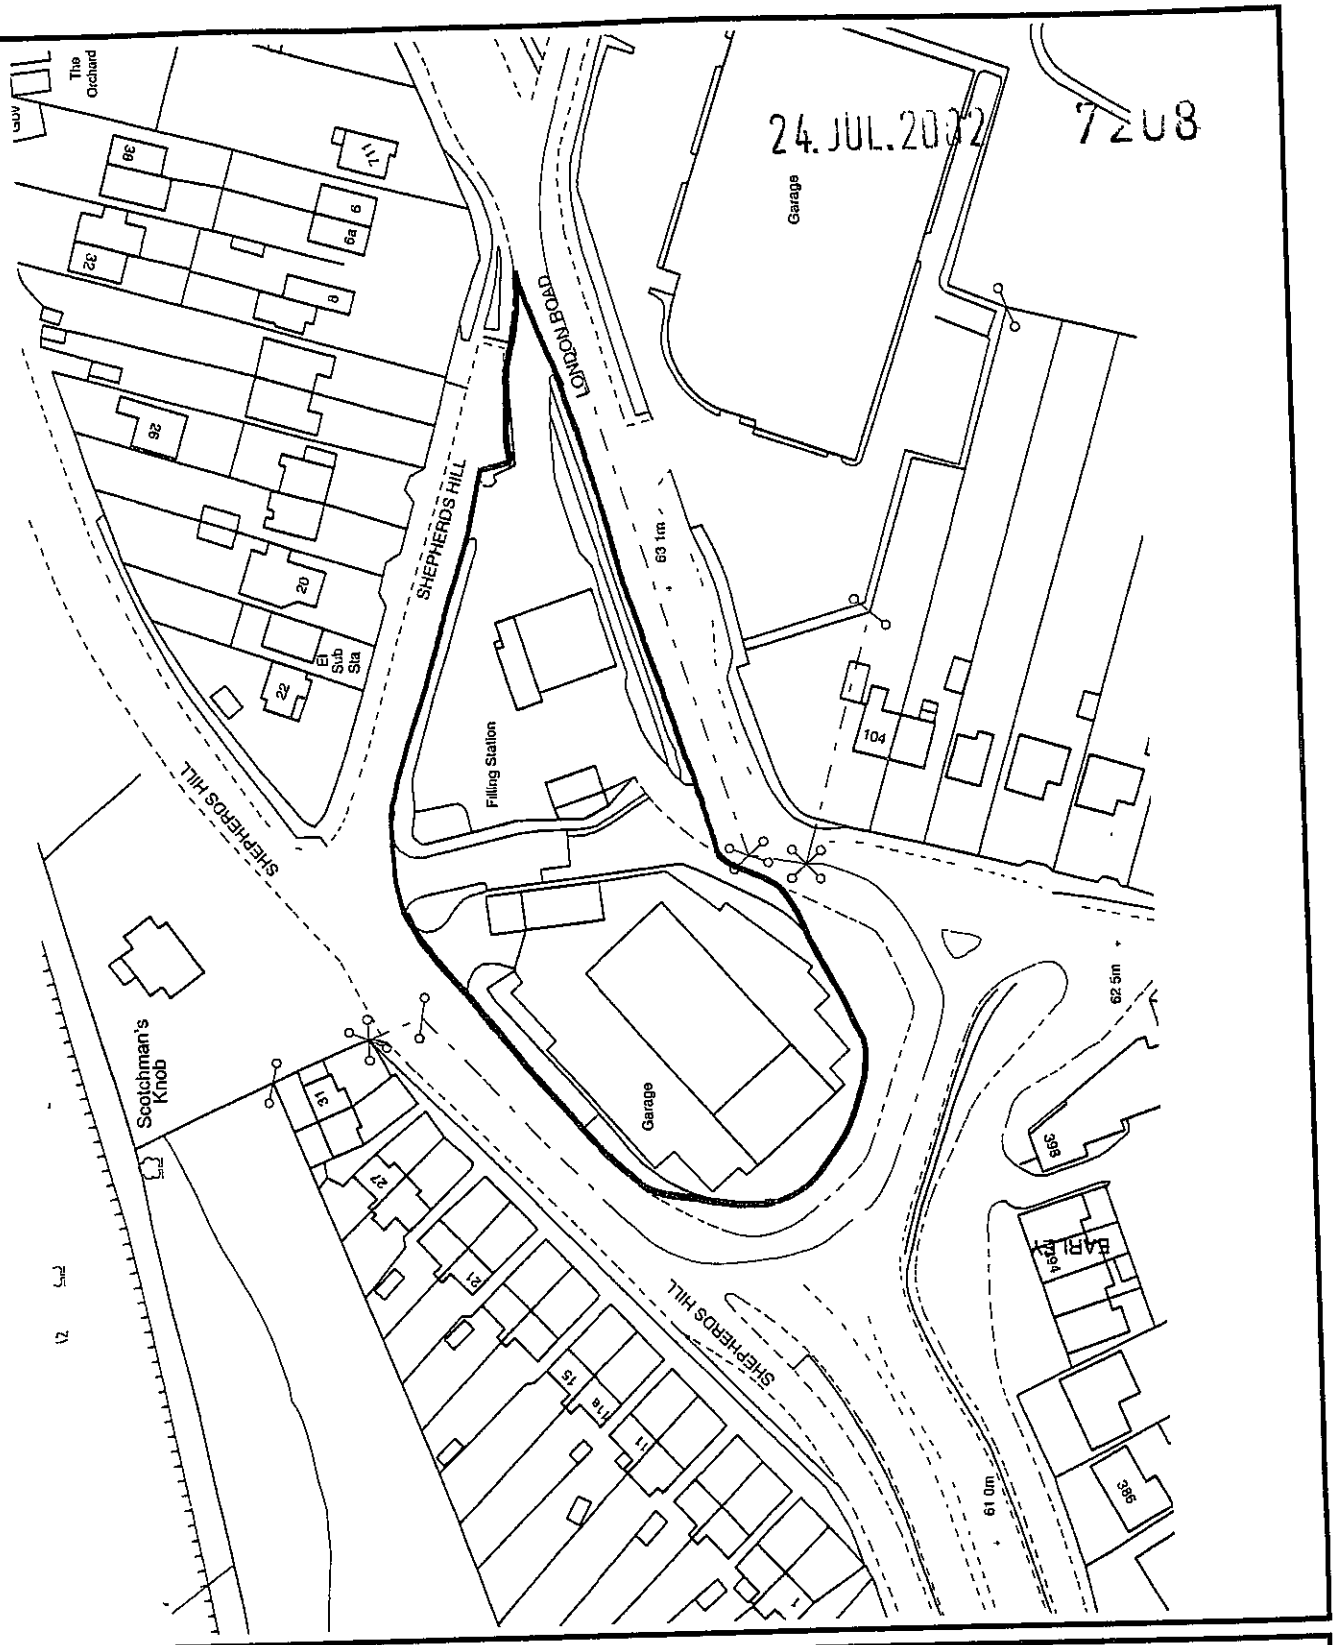

SITE LOCATION PLAN

Rapleys
Commercial Property and Planning Consultants

Maddox House, 1 Maddox Street, LONDON. W1S 2PZ
National Tel: 020 7439 6292 Fax: 020 7439 7678


Also at Bristol, Edinburgh, Huntingdon and Manchester

NORTH	SCALE	PLAN No.
◄	1:1250	807/127/1 1a

This map is for identification purposes only and should not be relied upon for accuracy.

Reproduced by permission of Geographers' A-Z Map Co. Ltd. Licence No. A0347.
This product includes mapping data licensed from Ordnance Survey® - © Crown Copyright 2001. Licence No. 100017302 and © Crown Copyright, All rights reserved. Licence No. ES 100004619


24 JUL 2002 7208

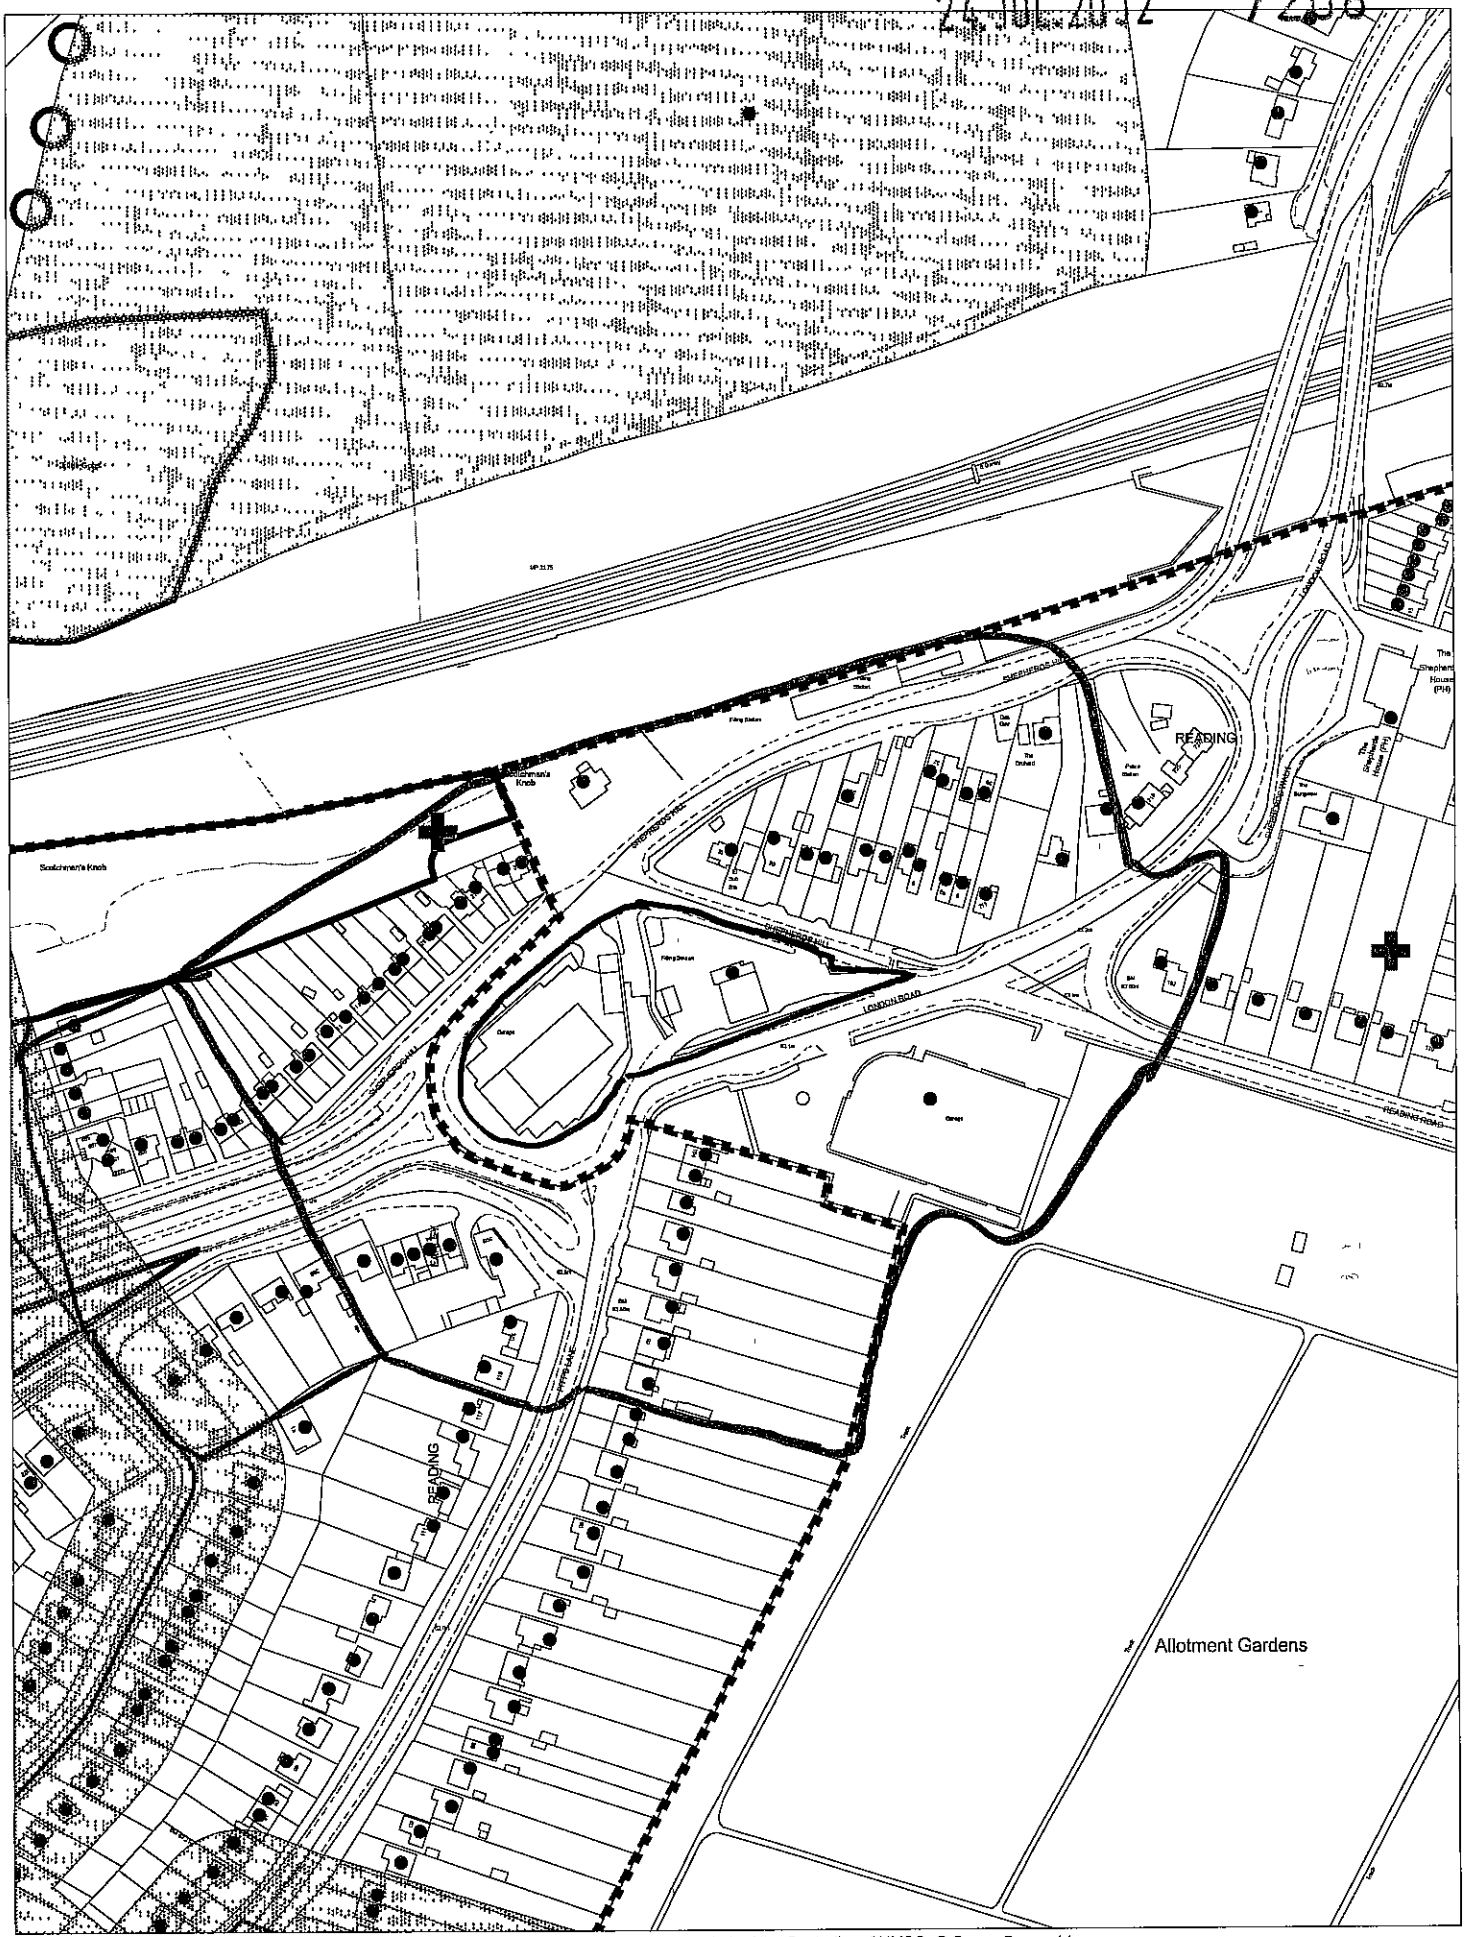

This map is based upon Ordnance Survey material with the permission of Ordnance Survey on behalf of the Controller of HMSO © Crown Copyright
Unauthorised reproduction infringes Crown Copyright and may lead to prosecution or civil proceedings Wokingham District Council Licence LA086134

Development Control Section, Environmental Services, Wokingham District Council.
29 July 2002 Scale: 1 : 2500

N
W E
S

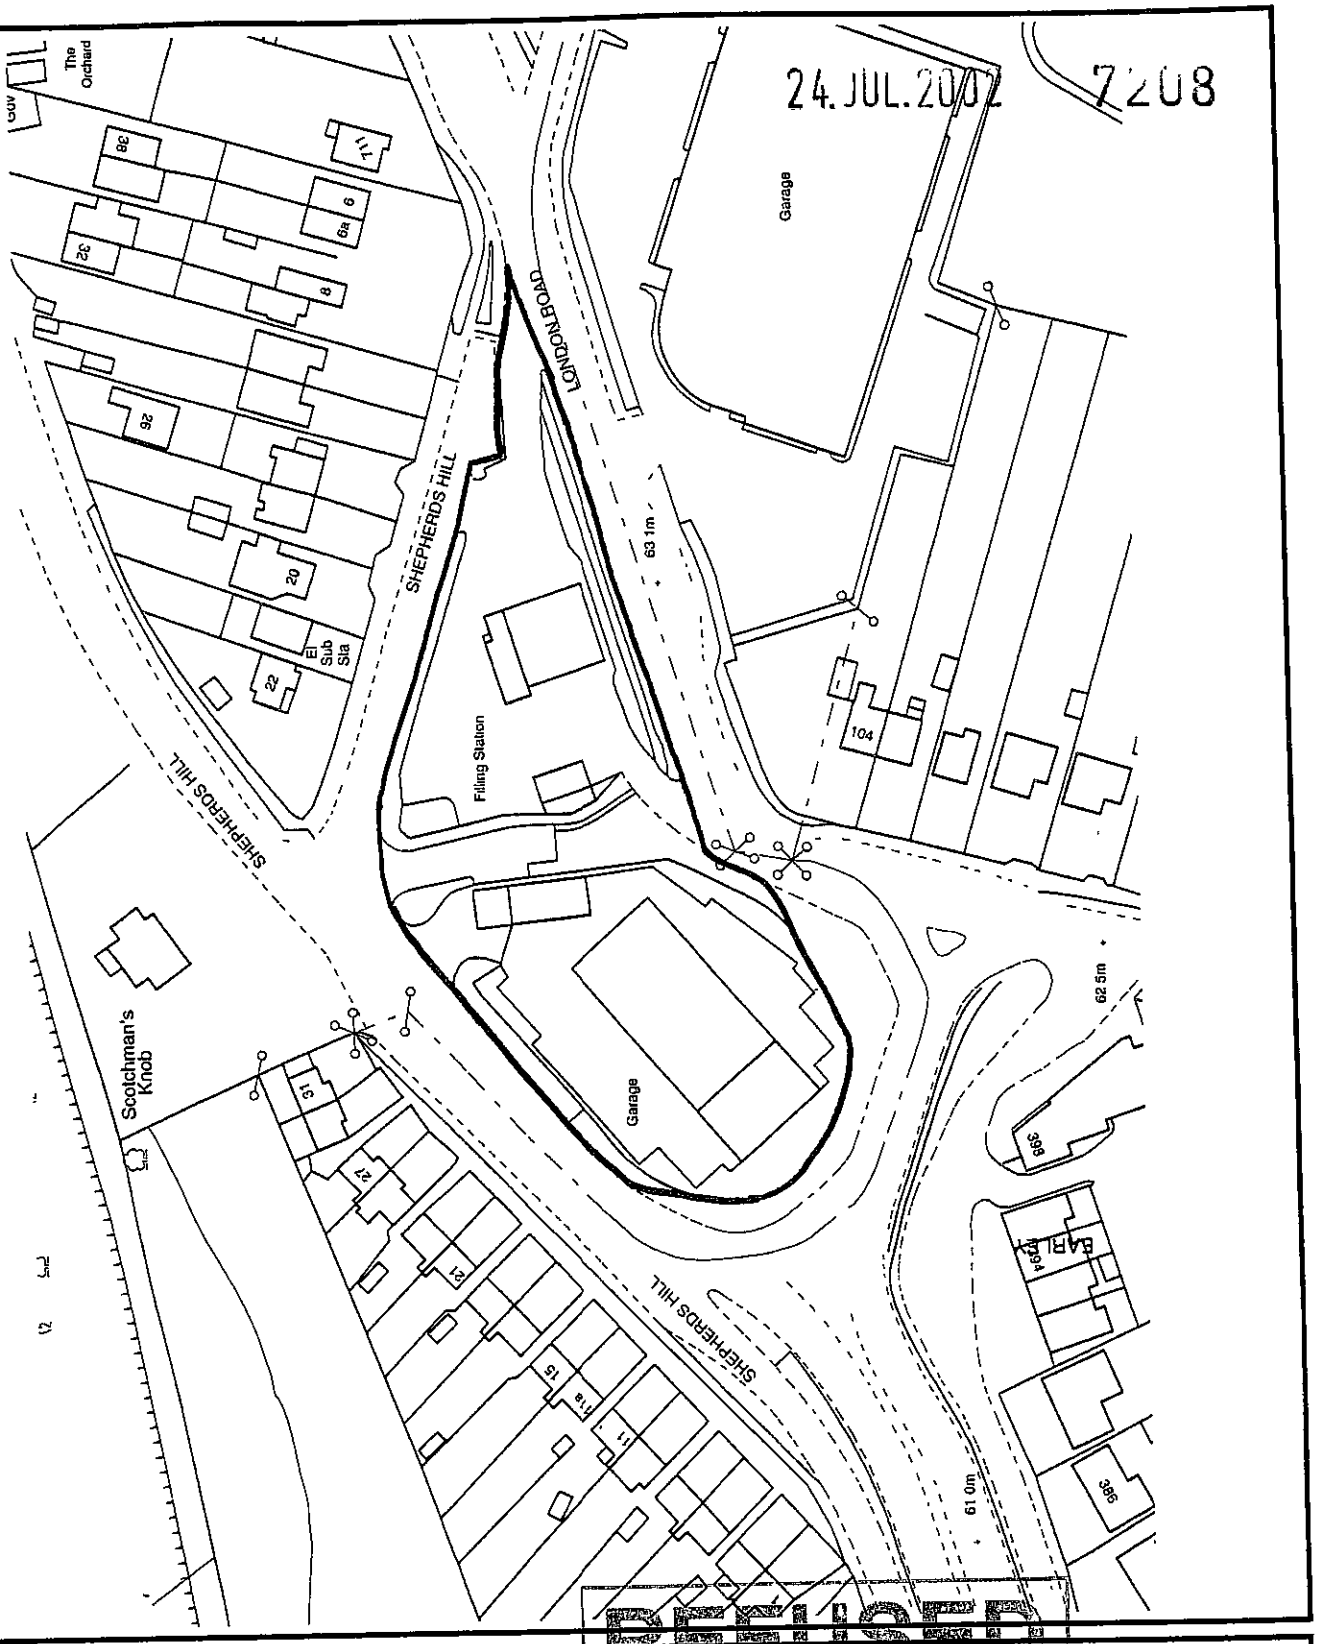

SITE LOCATION PLAN

Rapleys
Commercial Property and Planning Consultants

Maddox House, 1 Maddox Street, LONDON. W1S 2PZ
National Tel: 020 7439 6292 Fax: 020 7439 7678

Also at Bristol, Edinburgh, Huntingdon and Manchester

NORTH	SCALE	PLAN No.
◄	1:1250	807/127/1 **1a**

This map is for identification purposes only and should not be relied upon for accuracy.

Reproduced by permission of Geographers' A-Z Map Co. Ltd Licence No. A0347
This product includes mapping data licensed from Ordnance Survey® - © Crown Copyright 2001.
Licence No. 100017302 and © Crown Copyright, All rights reserved Licence No ES 100004619