
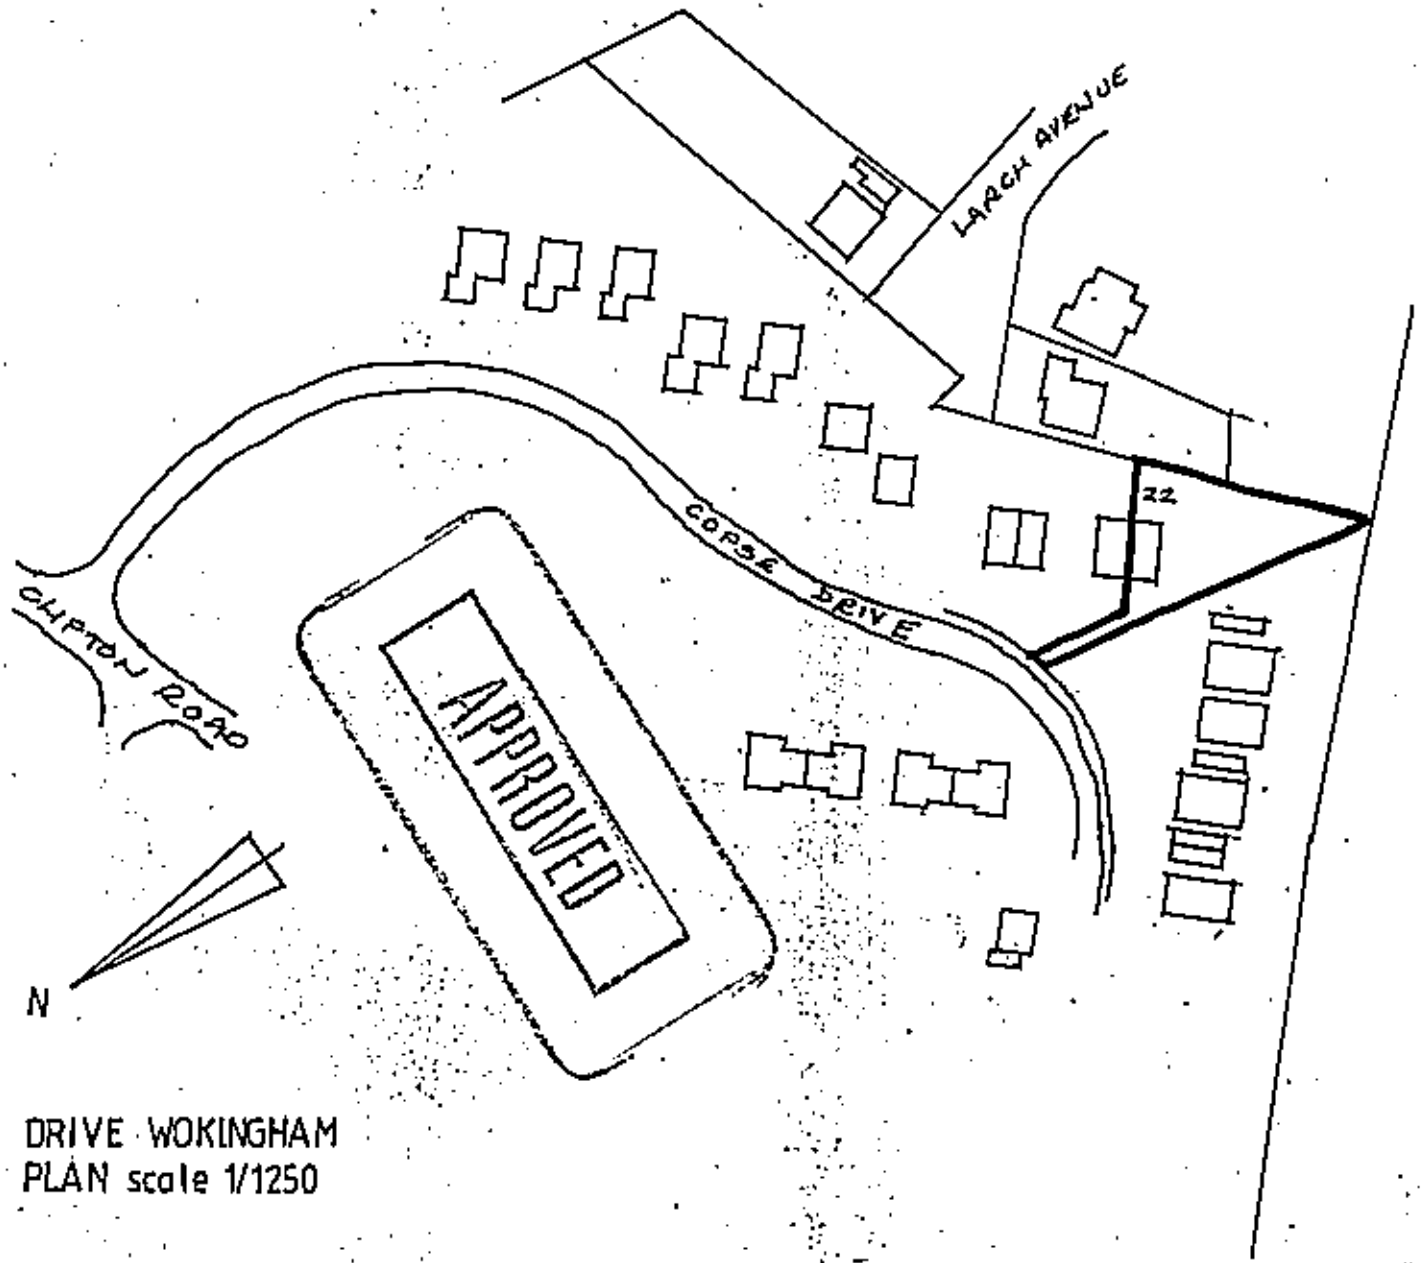


22 COPSE DRIVE WOKINGHAM
LOCATION PLAN scale 1/1250
12.07.02


16 JUL 2002 7141

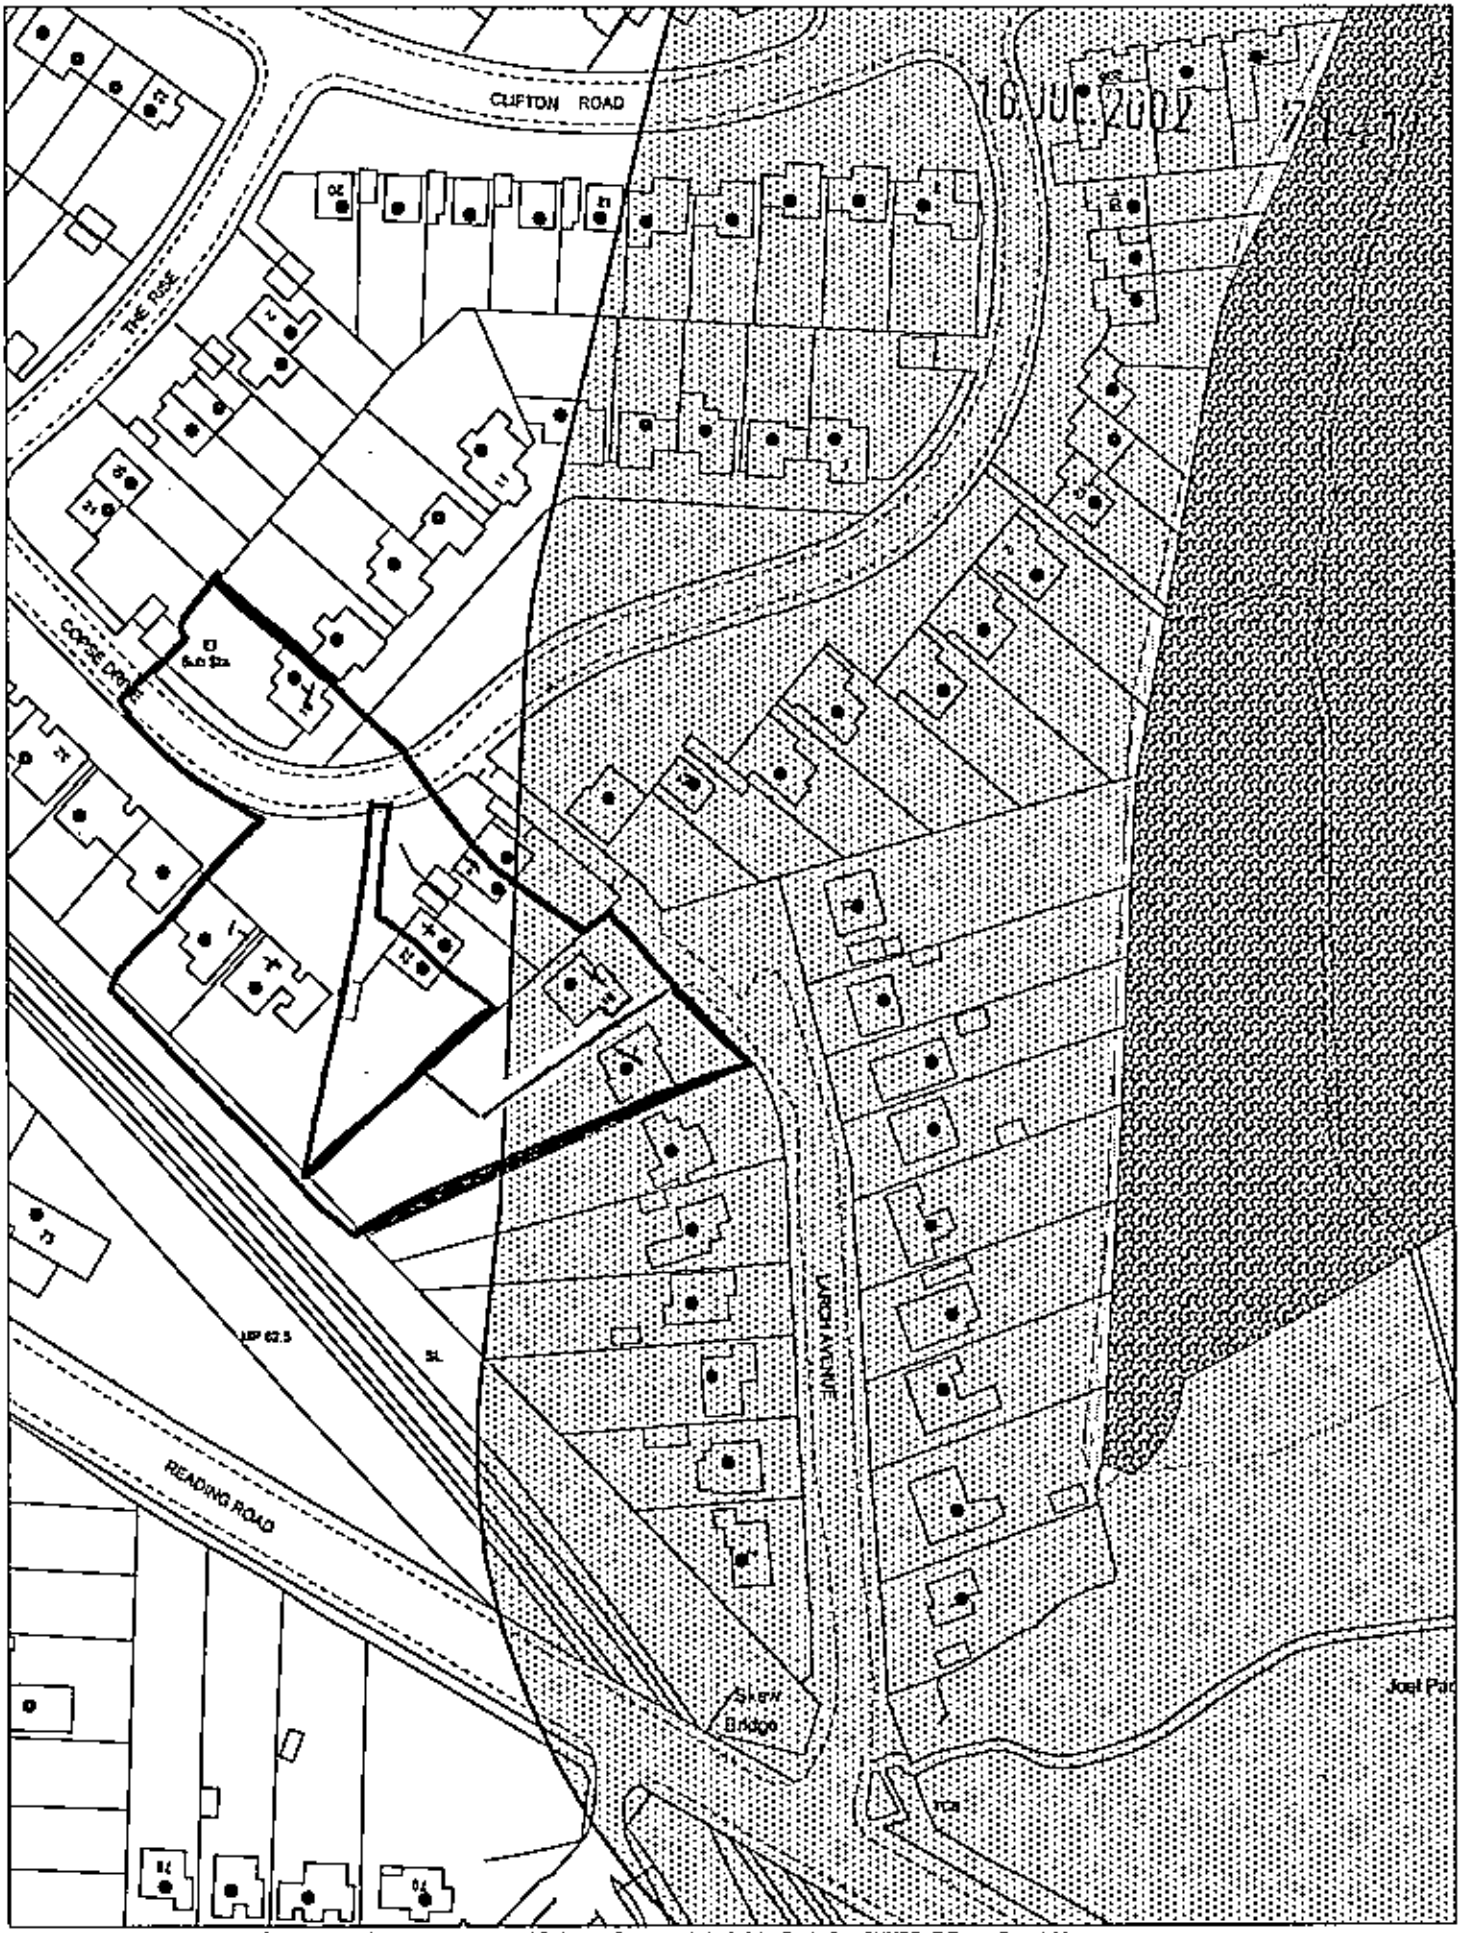


This map is based upon Ordnance Survey material with the permission of Ordnance Survey on behalf of the Controller of HMSO. © Crown Copyright.
Unauthorised reproduction infringes Crown Copyright and may lead to prosecution or civil proceedings. Wokingham District Council Licence LA088134

Development Control Section, Environmental Services, Wokingham District Council.
18 July 2002


Scale: 1 : 1250

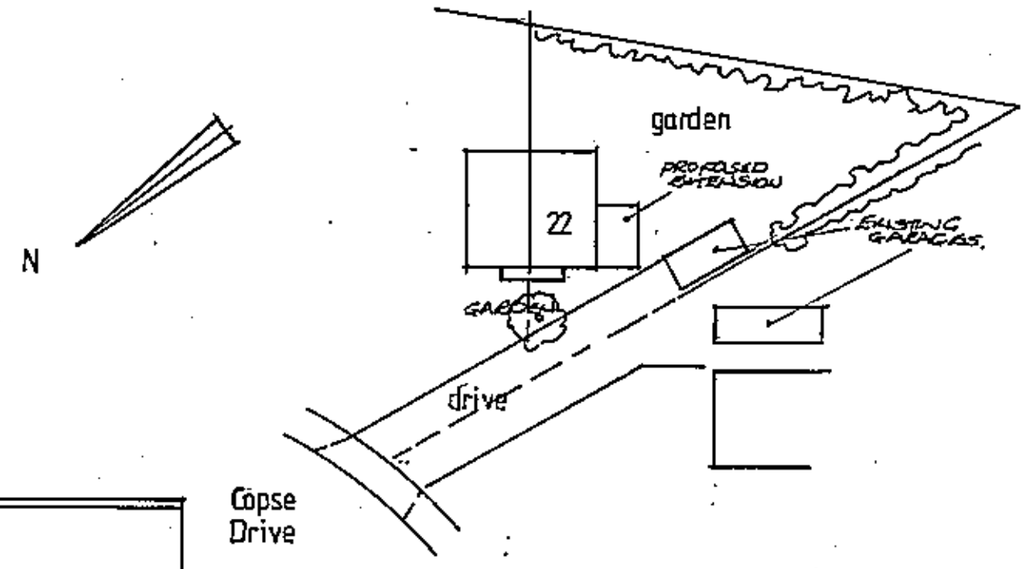

SITE PLAN 1/500

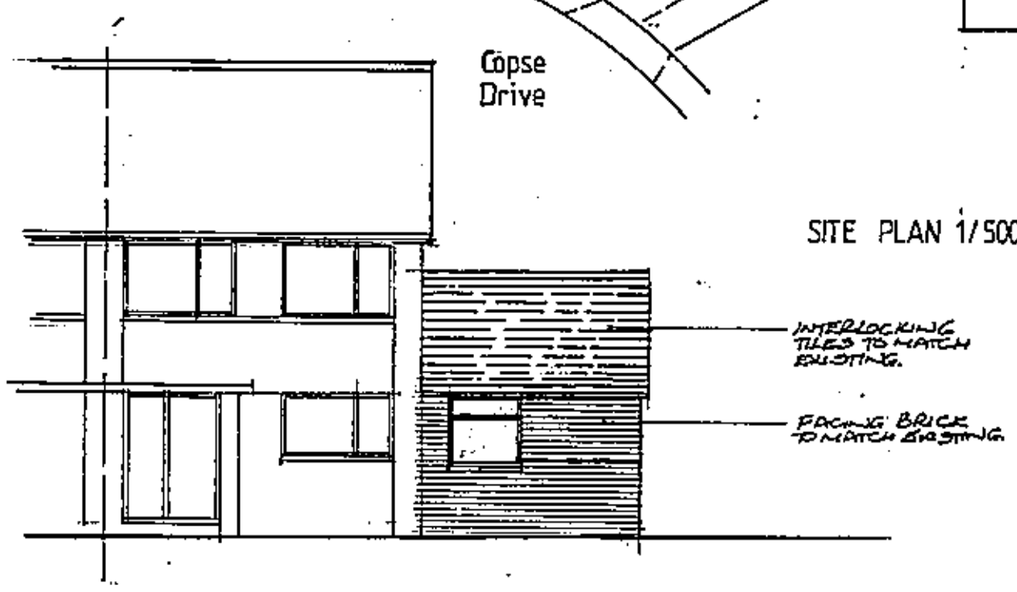


FRONT ELEVATION scale 1/100

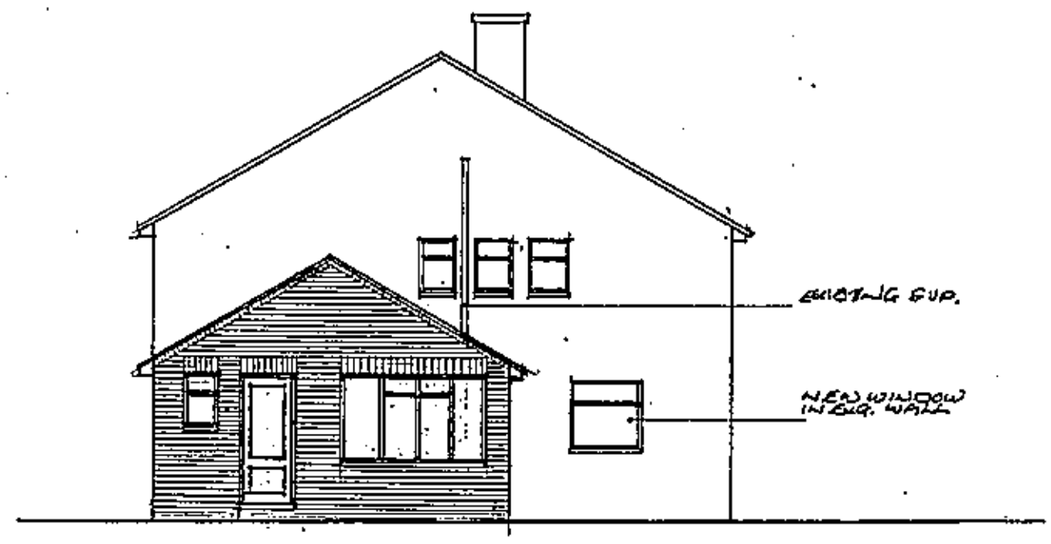

SIDE ELEVATION



REAR ELEVATION

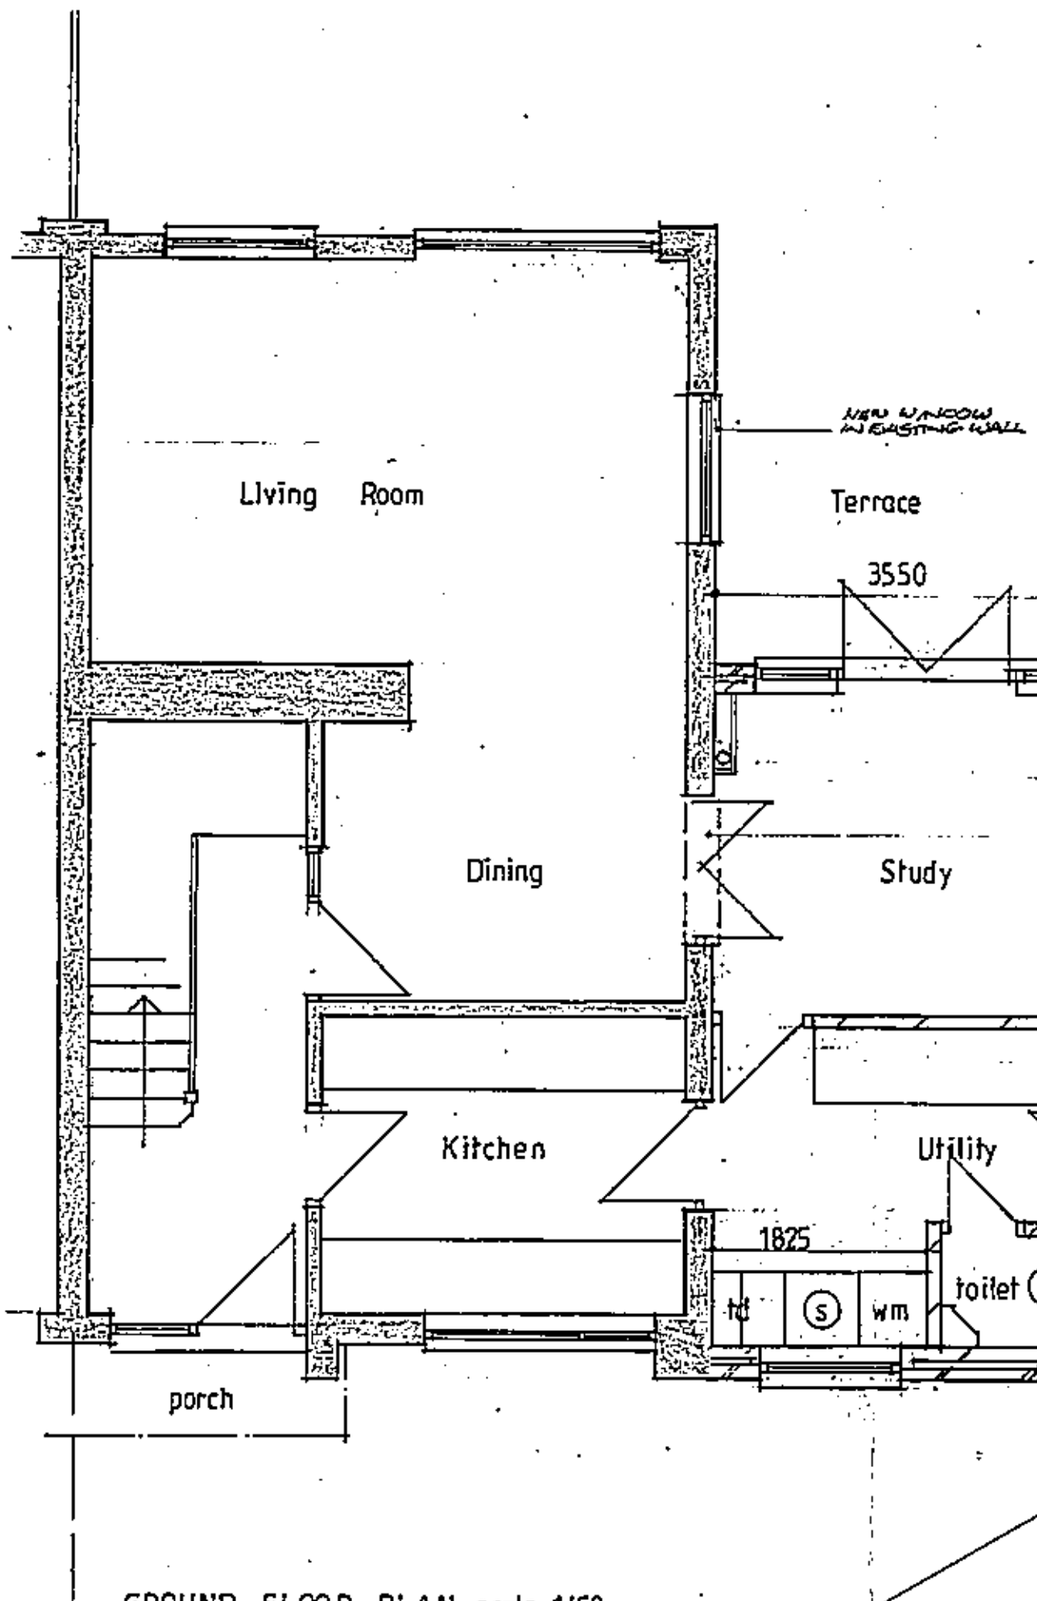

GROUND FLOOR PLAN scale 1/50
EXISTING WALLS SHOWN SHADED

16.JUL.2002 7141

APPROVED

PROPOSED SINGLE STOREY SIDE EXTENSION
AT 22 COPSE DRIVE, WOKINGHAM, FOR
MR. & MRS. I. COLMAN.

MGH DESIGN SERVICES LIMITED
28 Whitmore Green, Heath End, Farnham, Surrey GU9 9AF
Tel or Fax: Farnham (01252) 721385

DRAWING NO. IC/01A
SCALE. AS SHOWN
DATE. 24.06.02.
MICHAEL HOLLAND RIBA.

17/9/02