

Site Plan, Scale: 1 to 2500

This copy has been produced specifically for the map return scheme purposes only. No further copies may be made.

This map is reproduced from Ordnance Survey material with the permission of Ordnance Survey on behalf of the Controller of HMSO Office. © Crown Copyright. Wokingham District Council, Licence No. LA086134

Date: 9 November 2000

N
W E
S

25 JUL 2002 7217



This map is based upon Ordnance Survey material with the permission of Ordnance Survey on behalf of the Controller of HMSO © Crown Copyright.
Unauthorised reproduction infringes Crown Copyright and may lead to prosecution or civil proceedings Wokingham District Council Licence LA086134


Development Control Section, Environmental Services, Wokingham District Council.

31 July 2002

Scale: 1 : 1250

N W E S

25.JUL.2002 7217

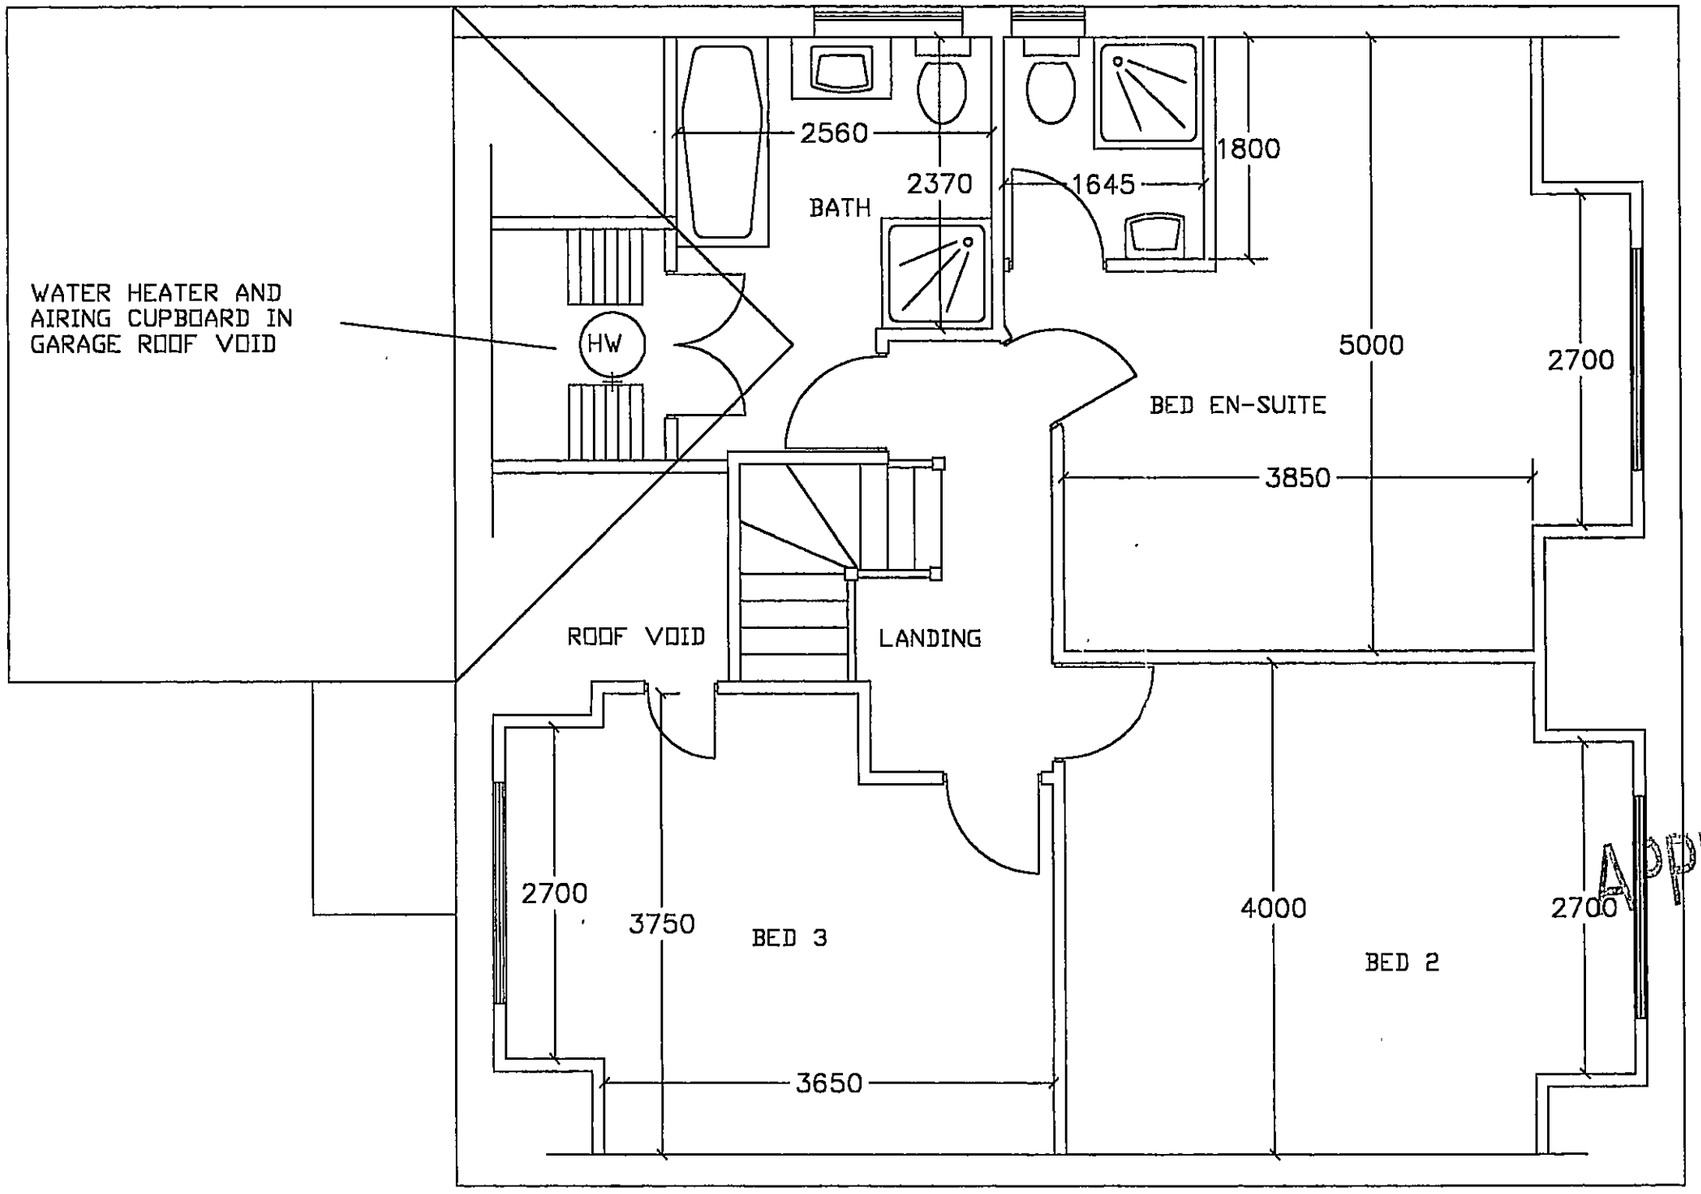

FIRST FLOOR PLAN

APPROVED

PROPOSED NEW CHALET
BUNGALOW IN THE GROUNDS OF

8 FARM CLOSE
CROWTHORN

FOR Mr & Mrs P BLACKMORE


SCALE		
1 – 50	B	JUL 2002
	A	OCT 2001
	REV	DATE

SHEET 3 OF 4 LPD 1677

LPD Services 159 Ash Hill Road, Ash, Aldershot, Hants. GU12 5DW
Tel: 01252 324941 Mobile: 07990 950 989

D 28/11/02

25.JUL.2002 7217

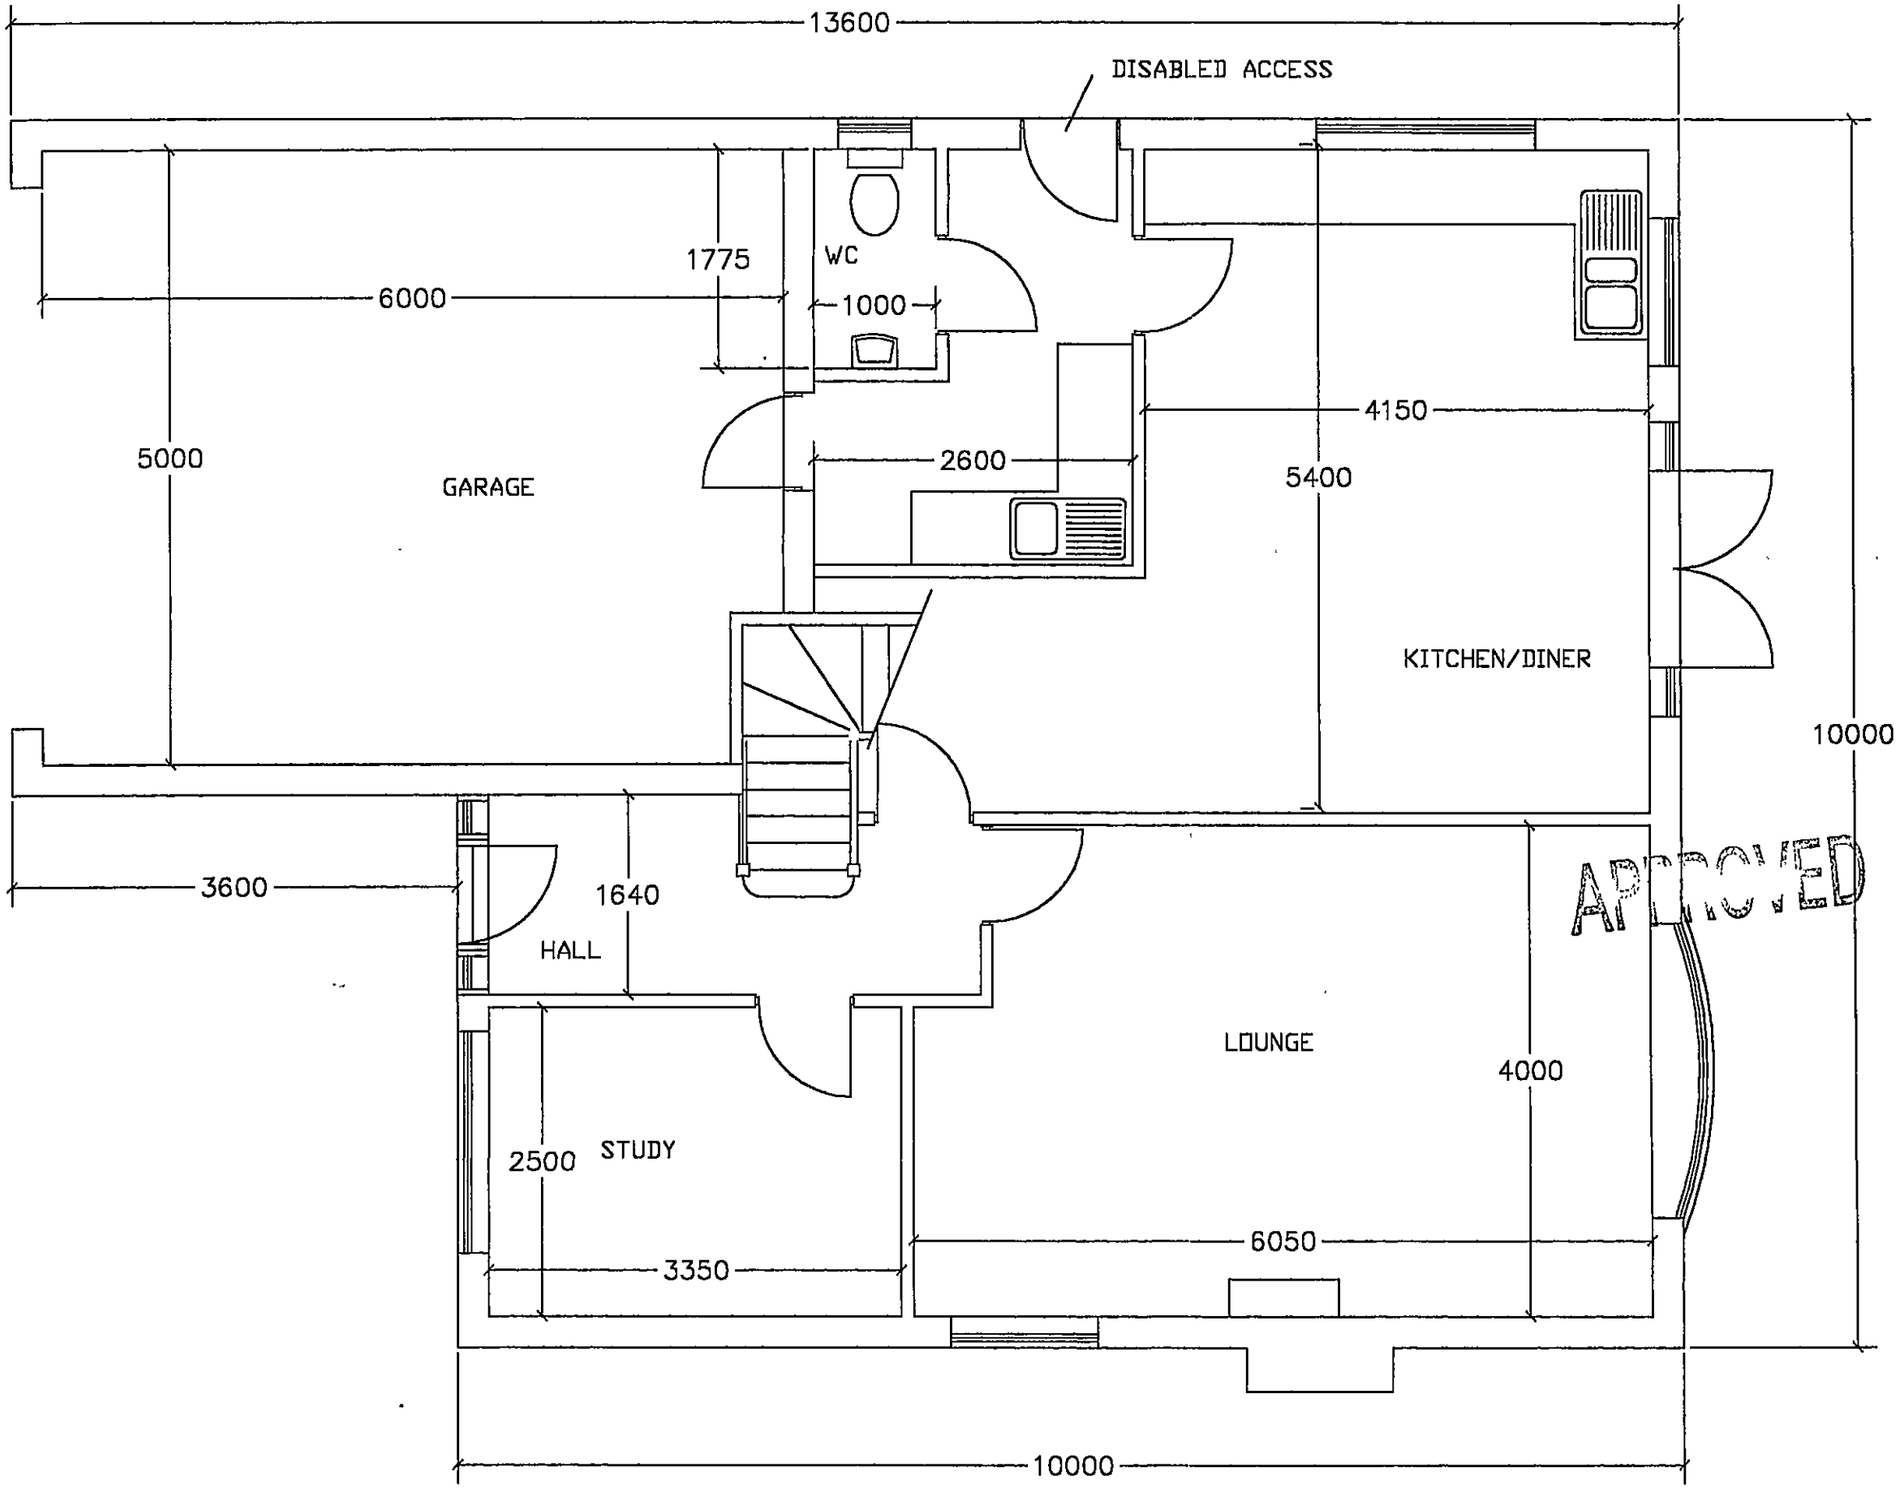

APPROVED

GROUND FLOOR PLAN

PROPOSED NEW CHALET
BUNGALOW IN THE GROUNDS OF

8 FARM CLOSE
CROWTHORN

FOR Mr & Mrs P BLACKMORE

SCALE		
1 – 50	B	FEB 2002
	A	OCT 2001
	REV	DATE

SHEET 2 OF 4 LPD 1677

LPD Services 159 Ash Hill Road, Ash, Aldershot, Hants. GU12 5DW
Tel: 01252 324941 Mobile: 07990 950 989

PD 28/11/02

25.JUL.2002 7217




FRONT ELEVATION



REAR ELEVATION



EAST ELEVATION

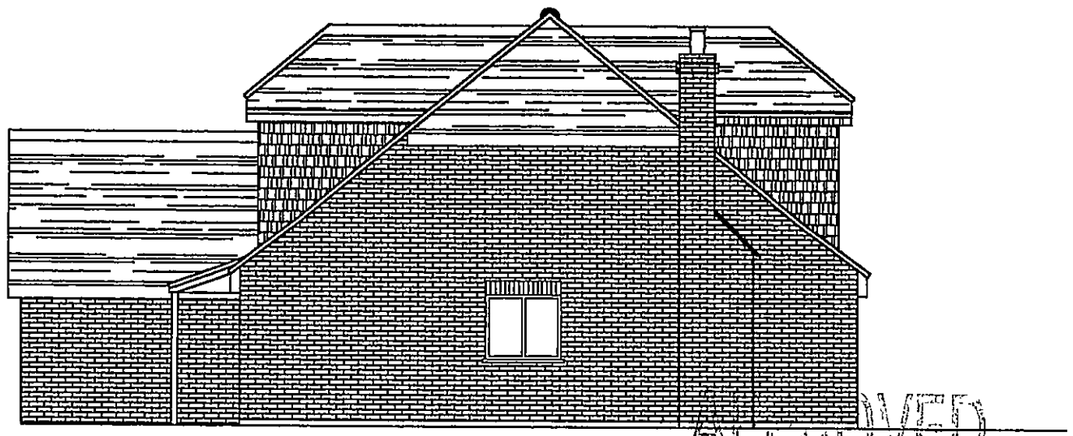

WEST ELEVATION

APPROVED

PROPOSED NEW CHALET BUNGALOW IN THE GROUNDS OF 8 FARM CLOSE CROWTHORN FOR Mr & Mrs P BLACKMORE	SCALE		
	1 – 100	B	JUL 2002
		A	SEP 2001
		REV	DATE
	SHEET 1 OF 4		LPD 1677

LPD Services 159 Ash Hill Road, Ash, Aldershot, Hants. GU12 5DW
Tel: 01252 324941 Mobile: 07990 950 989

CD 28/11/02

25.JUL.2002 7217

2400 HIGH HEDGE

SHED

SHED

2400 HIGH PANEL FENCE

LAWN

SHRUBS

SHRUBS

GENTLE SLOPE

1800 HIGH PANEL FENCE

DISABLED ACCESS

2600

3000

APPROVED

BLOCK DRIVE

SHRUBS

1800 HIGH PANEL FENCE


SHRUBS

LOW WALL

EXISTING ACCESS
SEE DETAIL OF VISIBILITY SPLAY

ANYTHING GROWING WITHIN THE SHADED AREA MUST BE LESS THAN 600 HIGH OR 900 FOR A WALL

PLANTING LINE TO BE AT LEAST 500 FROM THE VISIBILITY ZONE

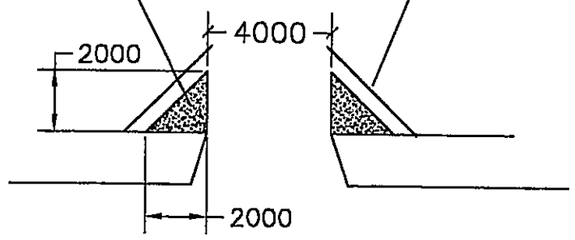

DETAIL OF VISIBILITY SPLAY

BLOCK PLAN

APPROVED

PROPOSED NEW CHALET
BUNGALOW IN THE GROUNDS OF

8 FARM CLOSE
CROWTHORN

FOR Mr & Mrs P BLACKMORE

SCALE

1 – 200

REV	DATE
B	JUL 2002
A	OCT 2001

SHEET 4 OF 4 LPD 1677

LPD Services 159 Ash Hill Road, Ash, Aldershot, Hants. GU12 5DW
Tel: 01252 324941 Mobile: 07990 950 989

28/11/02