


FRONT (SOUTH EAST) ELEVATION

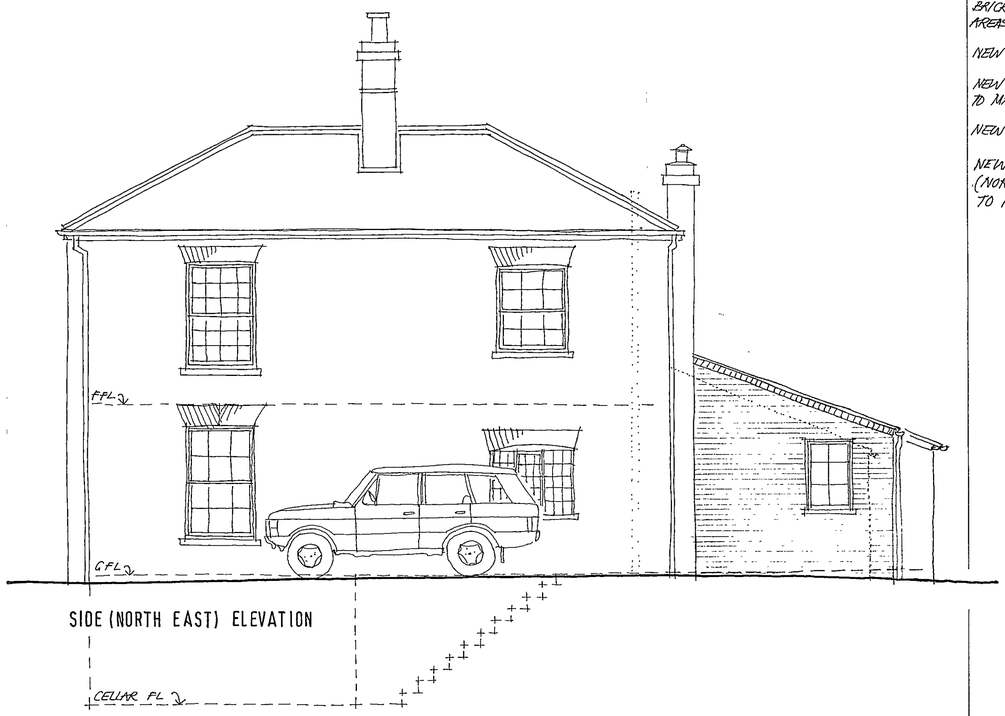

SIDE (NORTH EAST) ELEVATION

NOTES

DOTTED LINES INDICATE ITEMS TO BE REMOVED.

BRICK COURSING SHOWN FOR NEW AREAS OF BRICKWORK.

NEW BRICKWORK TO MATCH EXTG.

NEW ROOFS TO BE IN NATURAL SLATE TO MATCH EXTG.

NEW JOINERY TO BE PAINTED.

NEW WINDOWS ON REAR EXTENSION (NORTH WEST AND NORTH EAST ELEVATIONS) TO MATCH SUN ROOM.



SIDE (SOUTH WEST) ELEVATION



REAR (NORTH WEST) ELEVATION

24.12.02 6435

REVISIONS

A 04.12.02 REAR EXTENSION REDESIGNED AS SINGLE STOREY.

B 22.12.02 ROOFLIGHT REMOVED. WINDOWS REVISED ON REAR ELEVATION. NOTE ADDED ON WINDOWS.

APPROVED

PLANNING APPLICATION


Do not scale from this drawing Check all dimensions on site

© SEDGMAN NOBLE architects

SEDGMAN NOBLE architects
The Studio,
Spring Meadows Business Centre, Highfield Farm,
Wargrave, READING, Berkshire. RG10 8PZ
Tel: 0118 940 4747 Fax: 0118 940 4749

Date	DEC '01
Scale	1.50
Drawn	F.S.
Drawing Title	SKETCH PROPOSALS Sheet 2 of 2
Project	THE ELMS, LAMBWOOD HILL, GRAZELEY
Job No	PEG
Drawing No	SK 2
Revision	B

ITE REPROGRAPHICS 971814

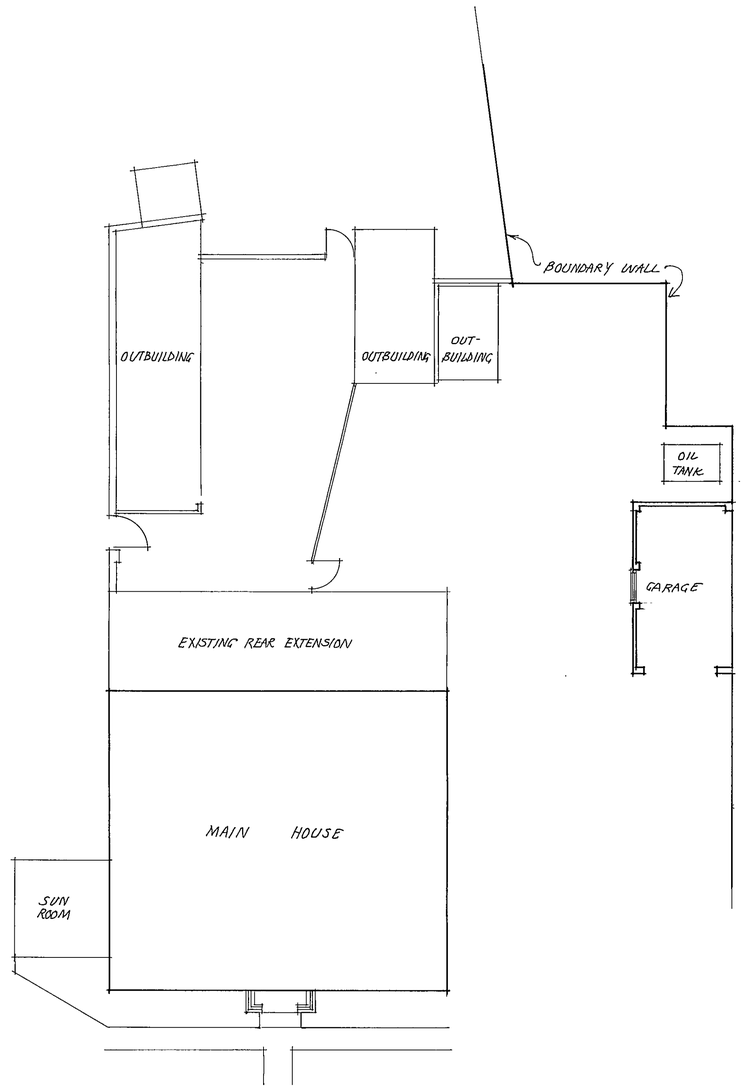

24 DEC 2001 8256

APPROVED

PLANNING APPLICATION

Do not scale from this drawing. Check all dimensions on site

© SEDGMAN NOBLE architects

SEDGMAN NOBLE architects
The Studio,
Spring Meadows Business Centre, Highfield Farm,
Wargrave, READING, Berkshire. RG10 8PZ
Tel: 0118 940 4747 Fax: 0118 940 4749

Date: JAN '01
Scale: 1.100
Drawn: FS

Drawing Title: SURVEY
SITE PLAN

Project: THE ELMS, LAMBWOOD HILL, GRAZELEY

Job No: PEG

Drawing No: S5


Revision:

ITS REPROGRAPHICS 971814


NOTES

DOTTED LINES INDICATE ITEMS TO BE REMOVED.


NEW WALLS SHOWN HATCHED.

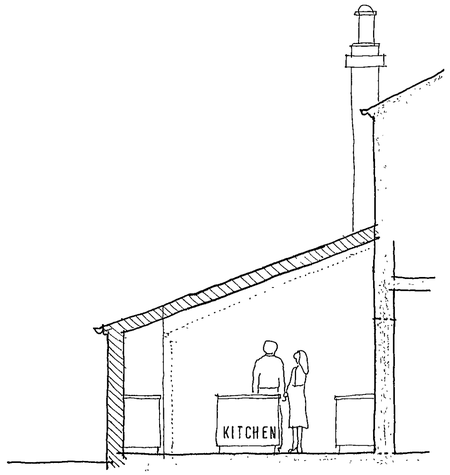


SECTION THROUGH REAR EXTENSION

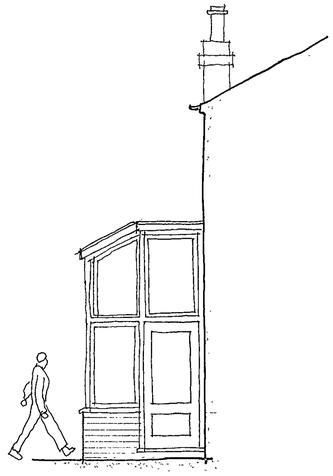

FRONT (SOUTH EAST) ELEVATION
OF REAR EXTENSION

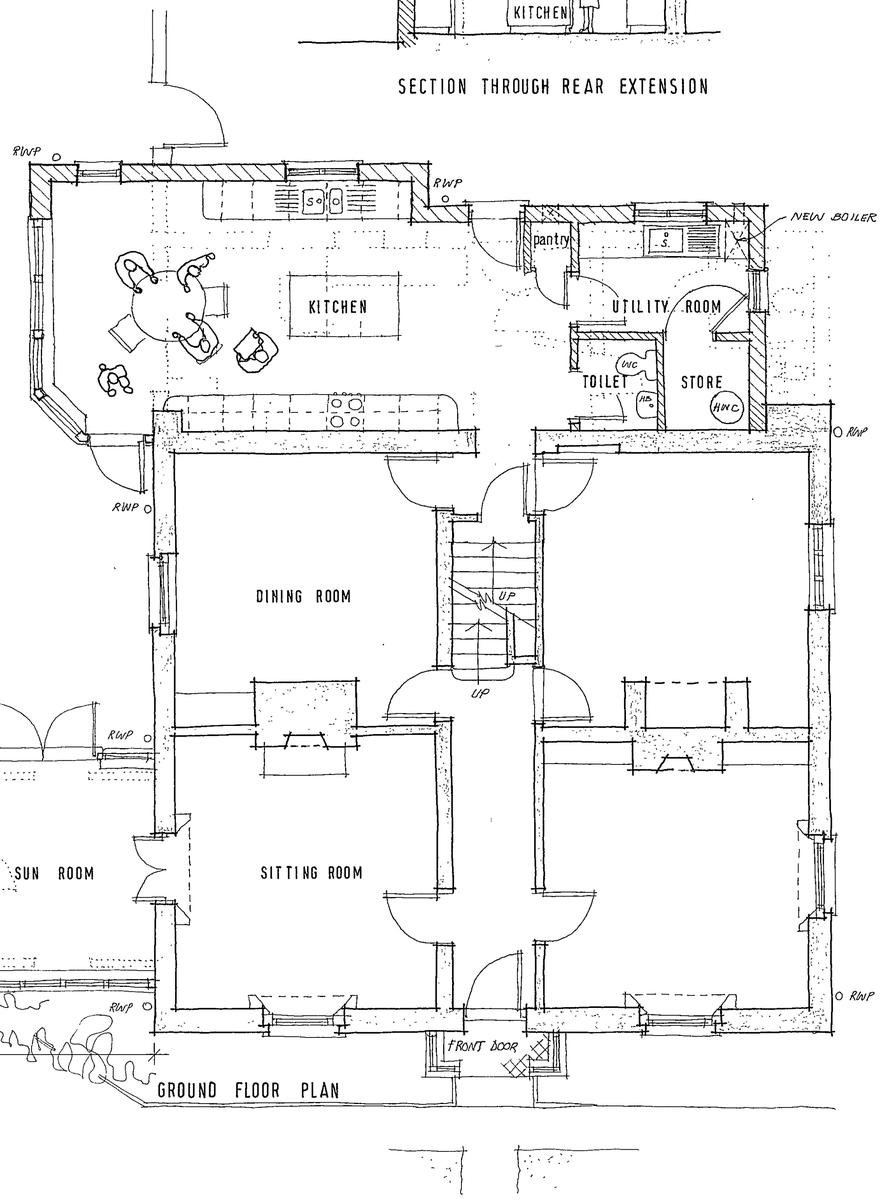

GROUND FLOOR PLAN

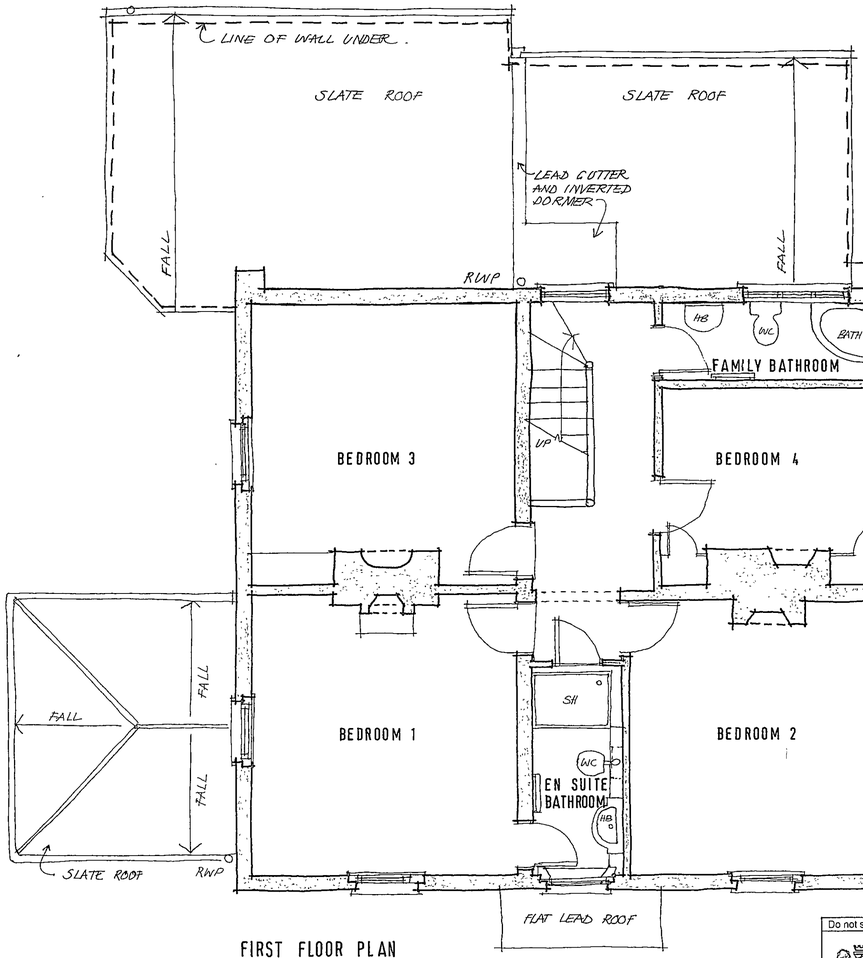

FIRST FLOOR PLAN

REVISIONS

'A' 20.12.01 GLAZED ROOF OVER KITCHEN CORRECTED ON FIRST FLOOR PLAN.

'B' 04.12.02 REAR EXTENSION RE-DESIGNED AS SINGLE STOREY.

'C' 22.12.02 ROOFLIGHT OMITTED, SMALL WINDOW ADDED BY SIDE GATE, PANTRY ADDED, NEW BOILER SHOWN IN UTILITY ROOM.

APPROVED
PLANNING APPLICATION

Do not scale from this drawing Check all dimensions on site

© SEDGMAN NOBLE architects


SEDGMAN NOBLE architects
The Studio,
Spring Meadows Business Centre, Highfield Farm,
Wargrave, READING, Berkshire. RG10 8PZ
Tel: 0118 940 4747 Fax: 0118 940 4749

Date	DEC '01	Drawing Title	SKETCH PROPOSALS Sheet 1 of 2
Scale	1.50		
Drawn	FS		
Project	THE ELMS, LAMBWOOD HILL, GRAZELEY	Job No	PEG
		Drawing No	SK 1
		Revision	C

ILITE REPROGRAPHICS 971814



FRONT (SOUTH EAST) ELEVATION

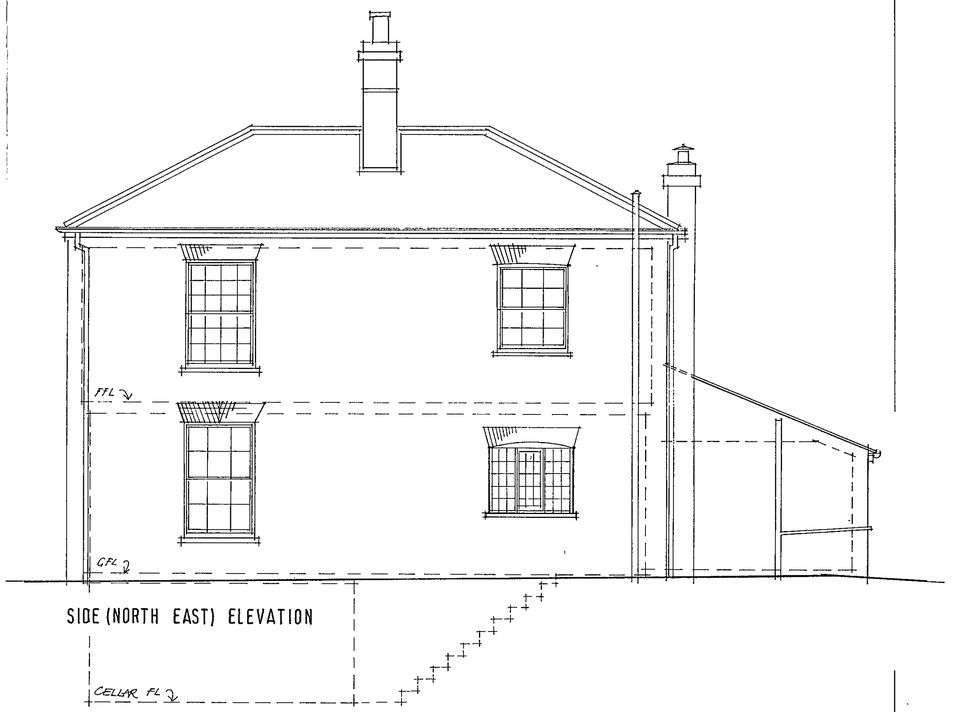

SIDE (NORTH EAST) ELEVATION

NOTES



SIDE (SOUTH WEST) ELEVATION



REAR (NORTH WEST) ELEVATION

REVISIONS

24 DEC 2002 6256

APPROVED

PLANNING APPLICATION

Do not scale from this drawing. Check all dimensions on site. © SEDGMAN NOBLE architects

SEDGMAN NOBLE architects
The Studio,
Spring Meadows Business Centre, Highfield Farm,
Wargrave, READING, Berkshire. RG10 8PZ
Tel: 0118 940 4747 Fax: 0118 940 4749

Date: DEC '01
Scale: 1:50
Drawn: FS

Drawing Title: SURVEY Sheet 2 of 2


Project: THE ELMS, LAMBWOOD HILL, GRAZELEY

Job No: PEG


Drawing No: S4


Revision:

ITE REPROGRAPHICS 971814

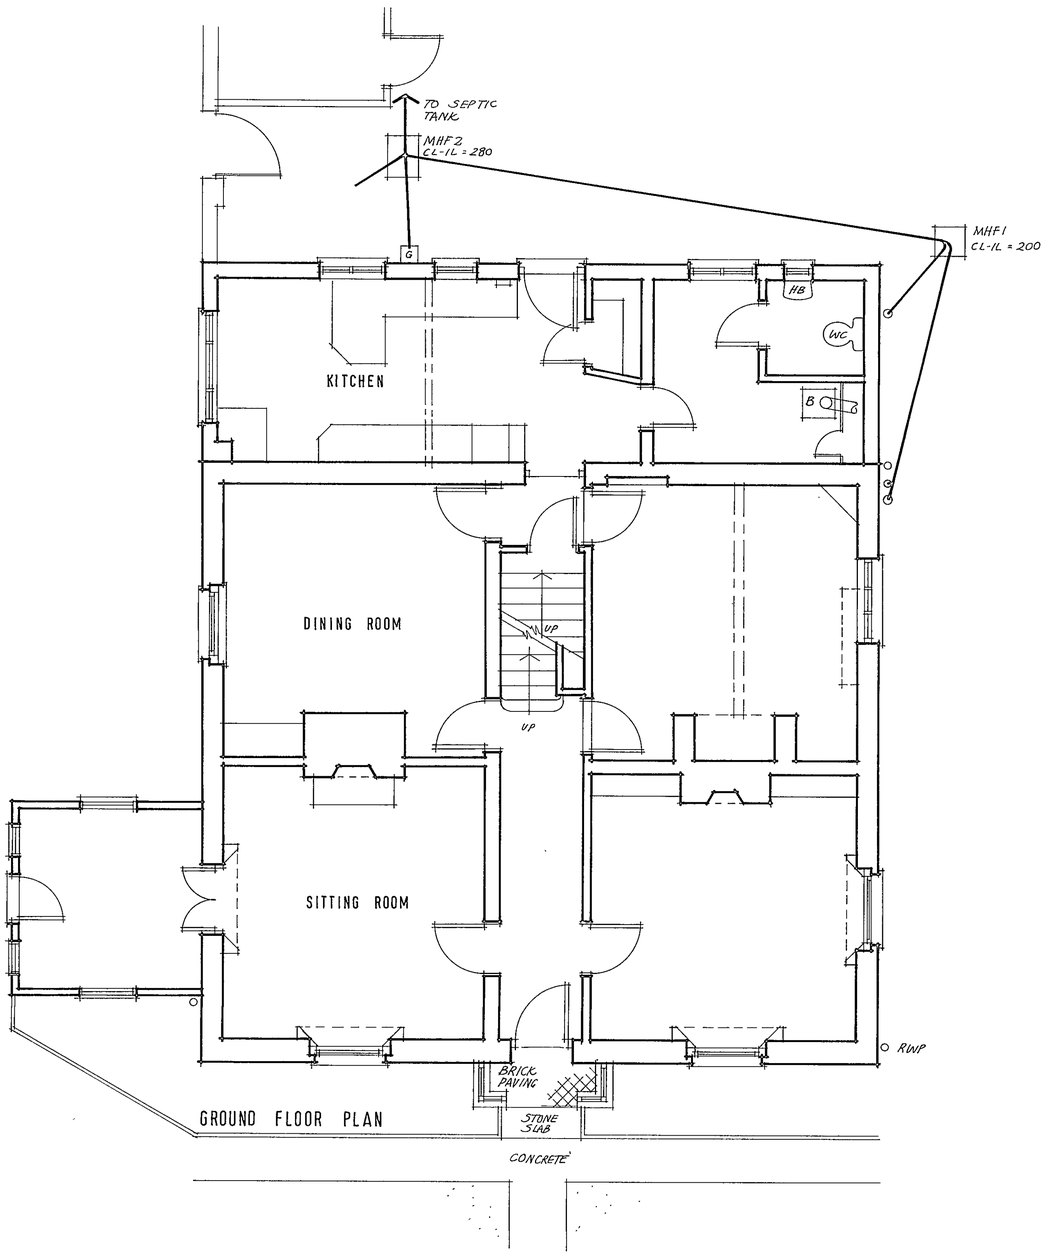

GROUND FLOOR PLAN

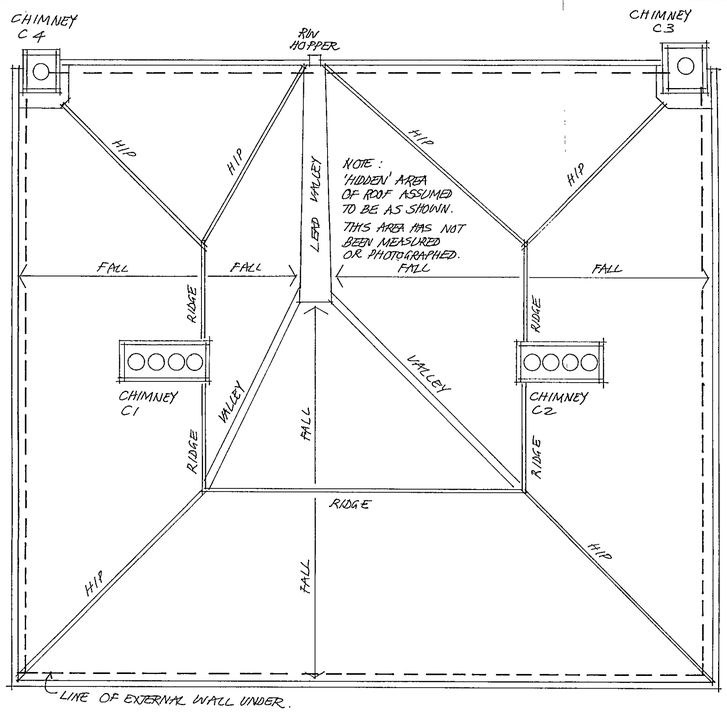

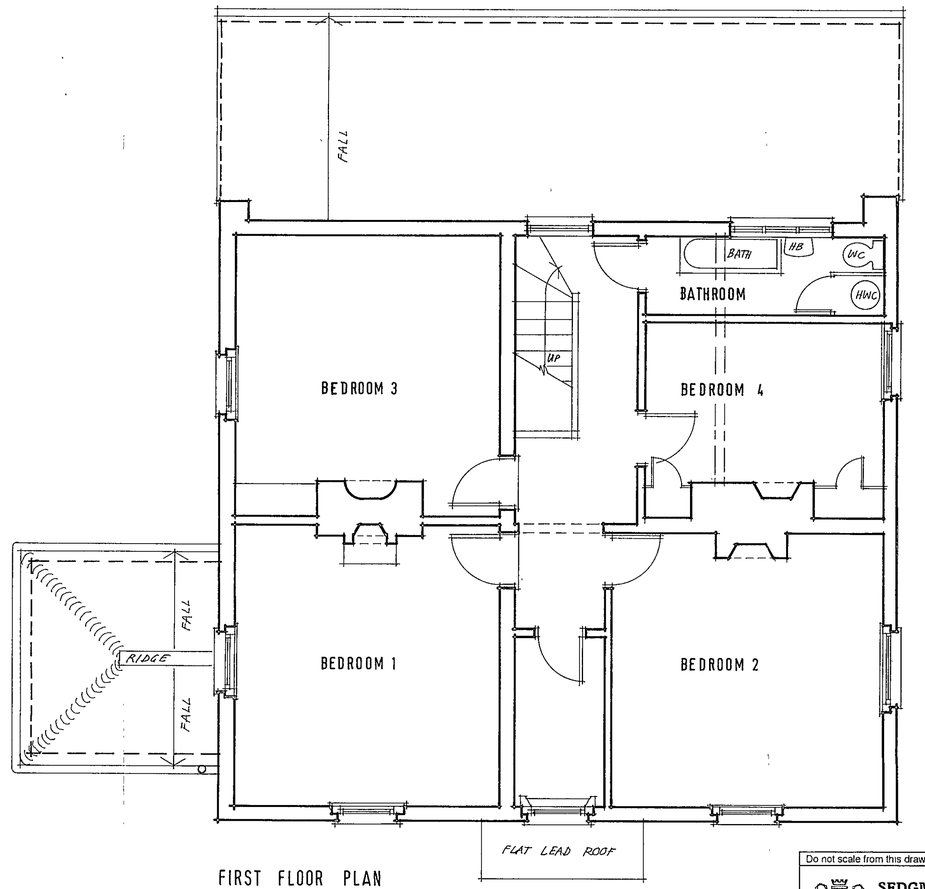

FIRST FLOOR PLAN

NOTES

REVISIONS

'A' 6.12.01 ROOF PLAN ADDED.

6256

APPROVED

PLANNING APPLICATION

Do not scale from this drawing Check all dimensions on site


© SEDGMAN NOBLE architects

SEDGMAN NOBLE architects
The Studio, Spring Meadows Business Centre, Highfield Farm, Wargrave, READING, Berkshire. RG10 8PZ
Tel. 0118 940 4747 Fax: 0118 940 4749

Date	MAY '01
Scale	1:50
Drawn	FS
Drawing Title	SURVEY Sheet 1 of 2
Project	THE ELMS, LAMBWOOD HILL, GRAZELEY
Job No	PEG
Drawing No	S3
Revision	A

LITE REPROGRAPHICS 971814

24.DEC.2002 8257

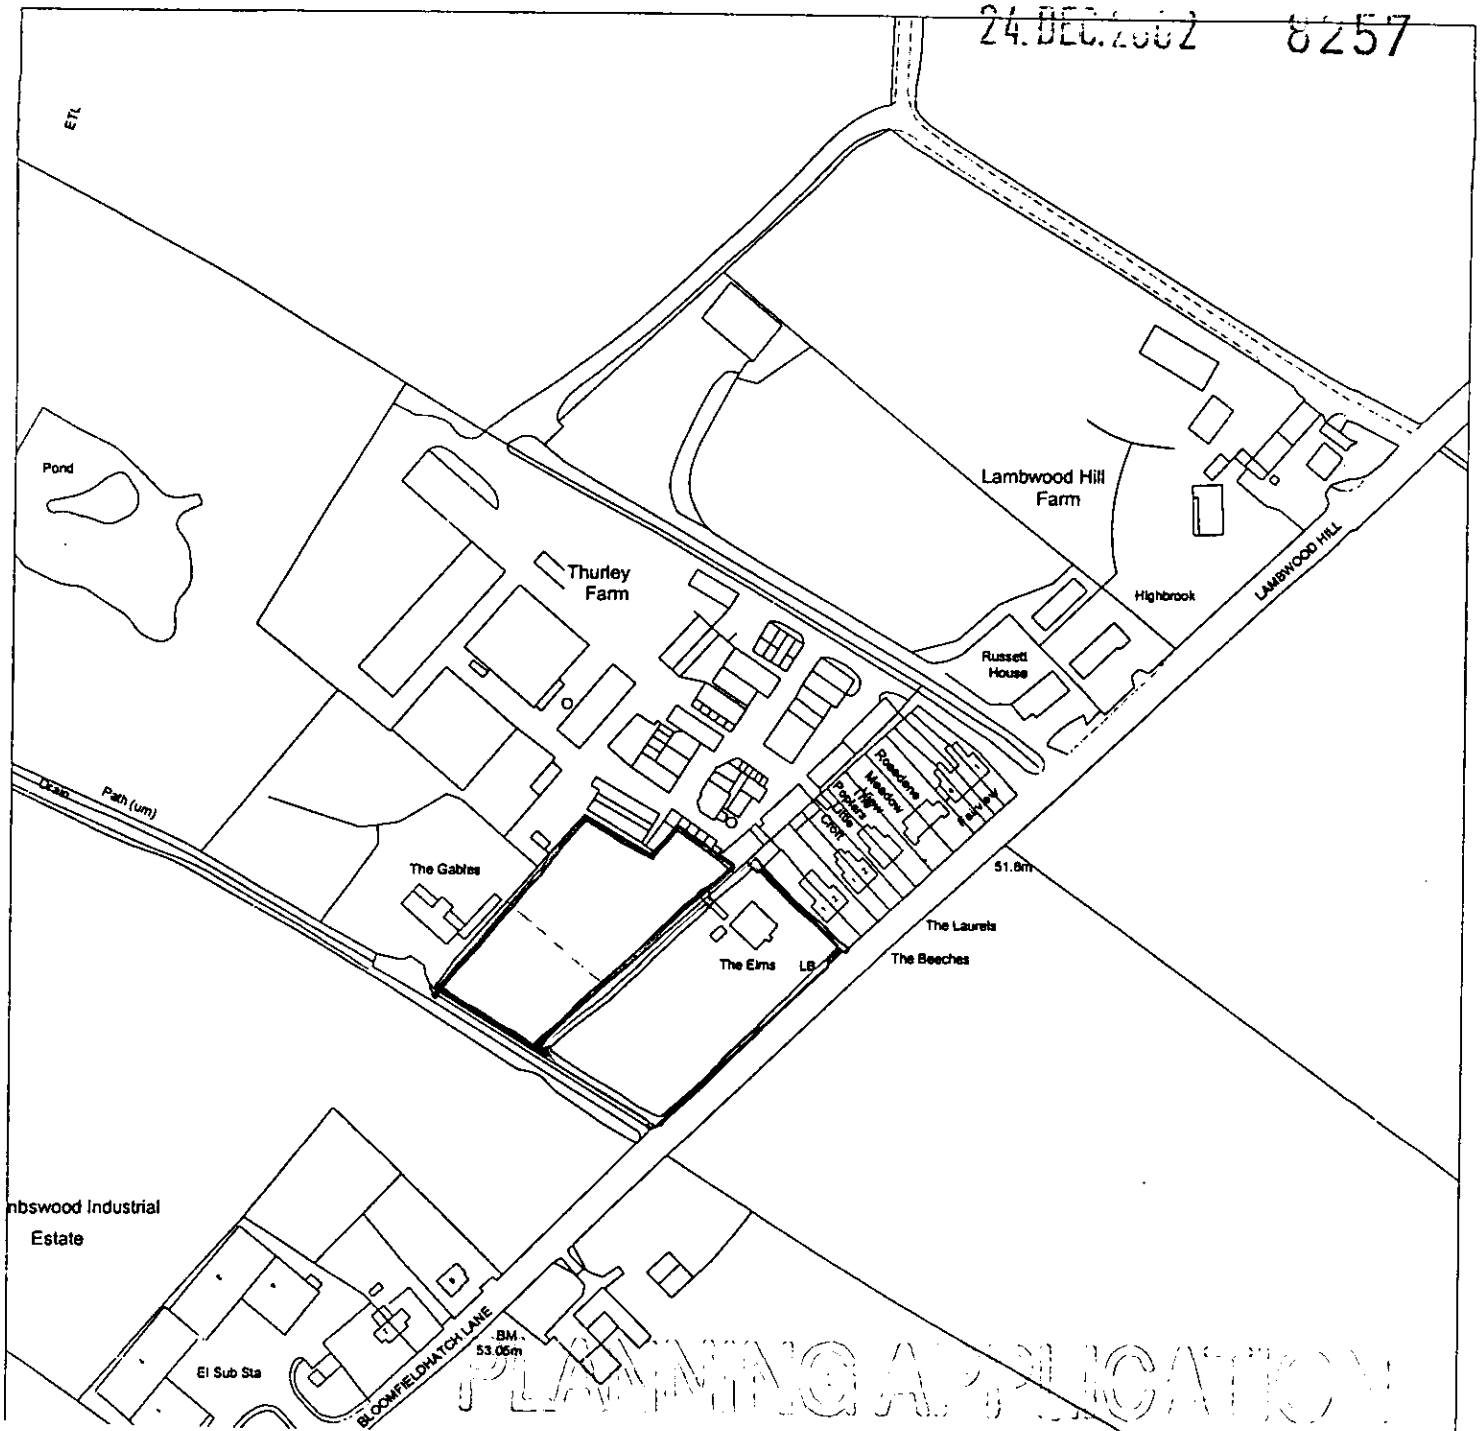

PLANNING APPLICATION

Do not scale from this drawing. Check all dimensions on site. © SEDGMAN NOBLE architects

SEDGMAN NOBLE architects
The Studio,
Spring Meadows Business Centre, Highfield Farm,
Wargrave, READING, Berkshire. RG10 8PZ
Tel: 0118 940 4747 Fax: 0118 940 4749

Date: JUNE '01
Scale: 1.2500
Drawn: —

Drawing Title: LOCATION PLAN

Project: THE ELMS, LAMBWOOD HILL, GRAZELEY

Job No: PEG

Drawing No: 51

Revision: A


Site Plan, Scale: 1 to 2500

This copy has been produced specifically for the map return scheme purposes only. No further copies may be made.

This map is reproduced from Ordnance Survey material with the permission of Ordnance Survey on behalf of the Controller of HMSO Office. © Crown Copyright. Wokingham District Council, Licence No. LA086134

Date: 5 February 2001

N W E S

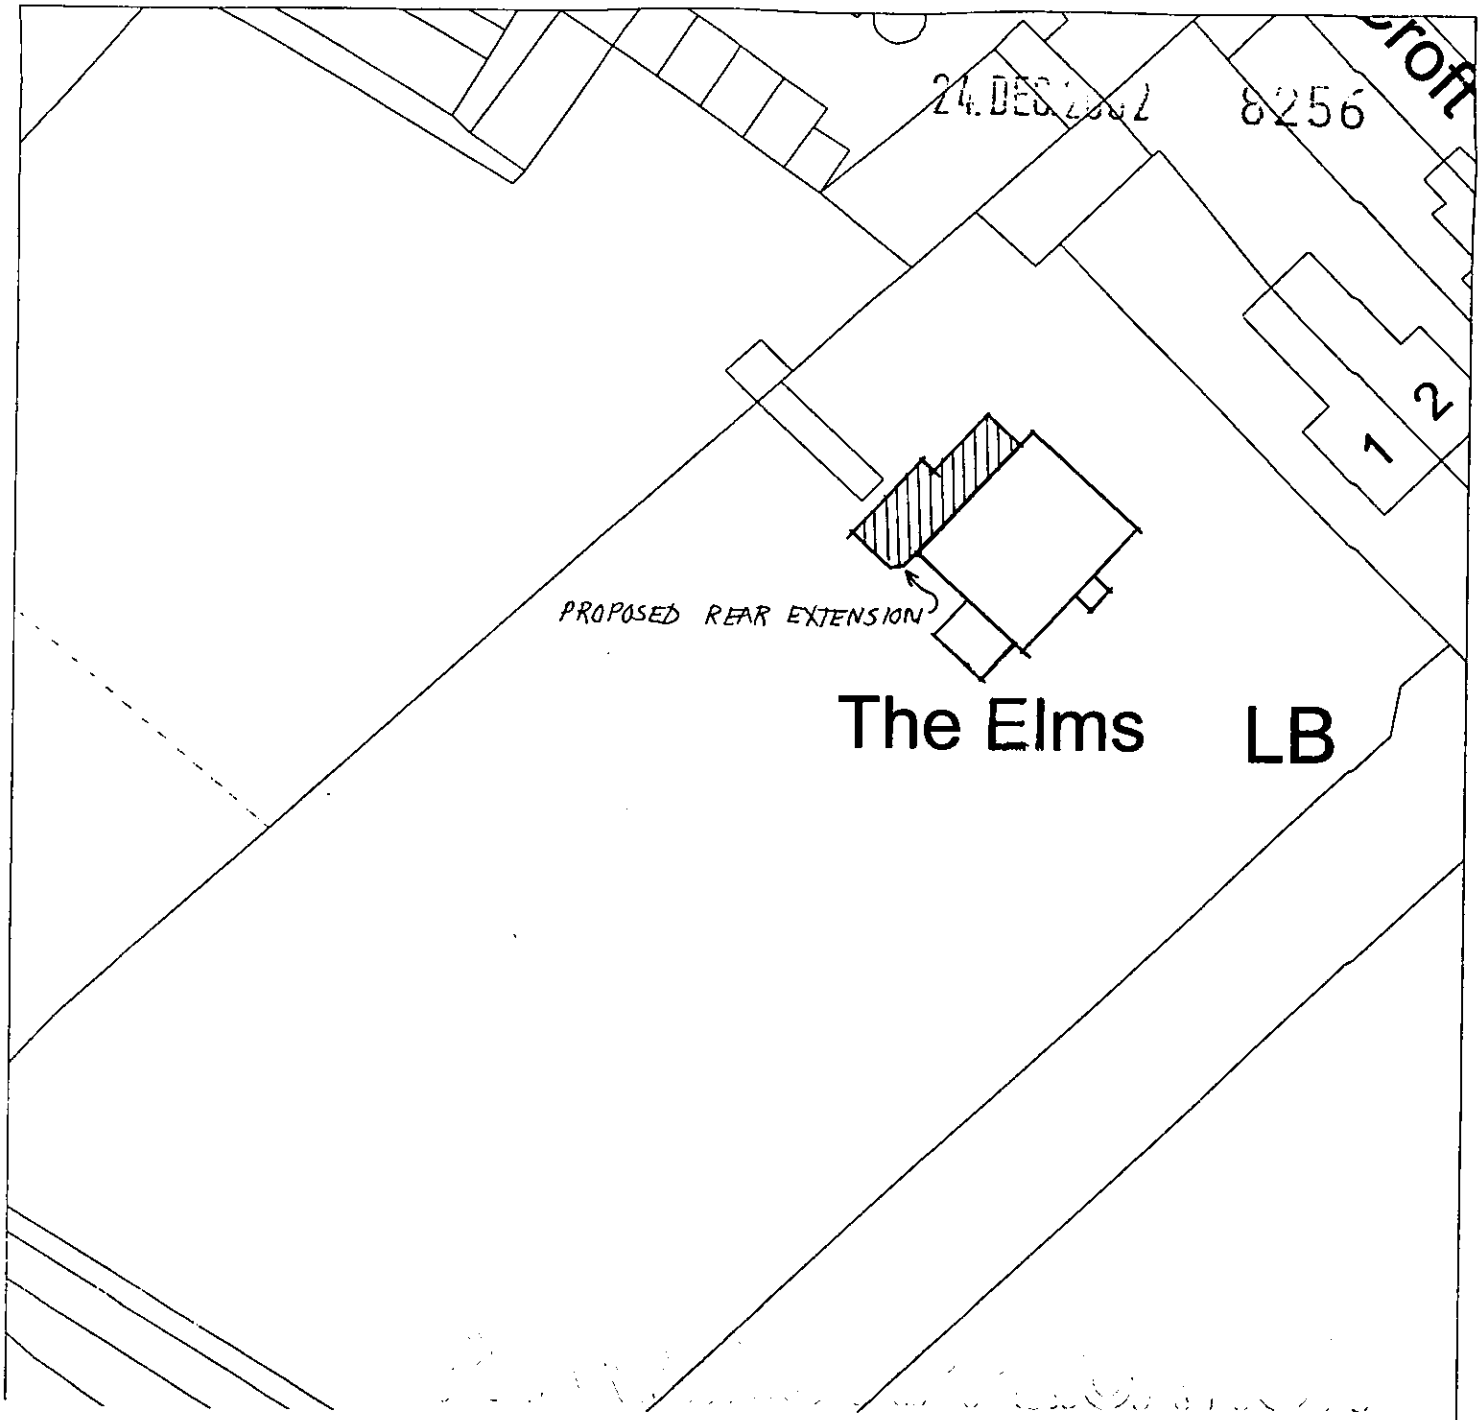

Do not scale from this drawing. Check all dimensions on site. © SEDGMAN NOBLE architects

SEDGMAN NOBLE architects
The Studio,
Spring Meadows Business Centre, Highfield Farm,
Wargrave, READING, Berkshire. RG10 8PZ
Tel: 0118 940 4747 Fax: 0118 940 4749

Date:	Drawing Title: BLOCK PLAN	
Scale: 1.500		
Drawn:		
Project: THE ELMS, LAMBWOOD HILL GRAZELEY	Job No: PEG	Drawing No: S2 / Revision: A


Site Plan, Scale: 1 to 500

This copy has been produced specifically for the map return scheme purposes only. No further copies may be made.

This map is reproduced from Ordnance Survey material with the permission of Ordnance Survey on behalf of the Controller of HMSO Office. © Crown Copyright. Wokingham District Council, Licence No. LA086134

Date: 5 February 2001

N W E S

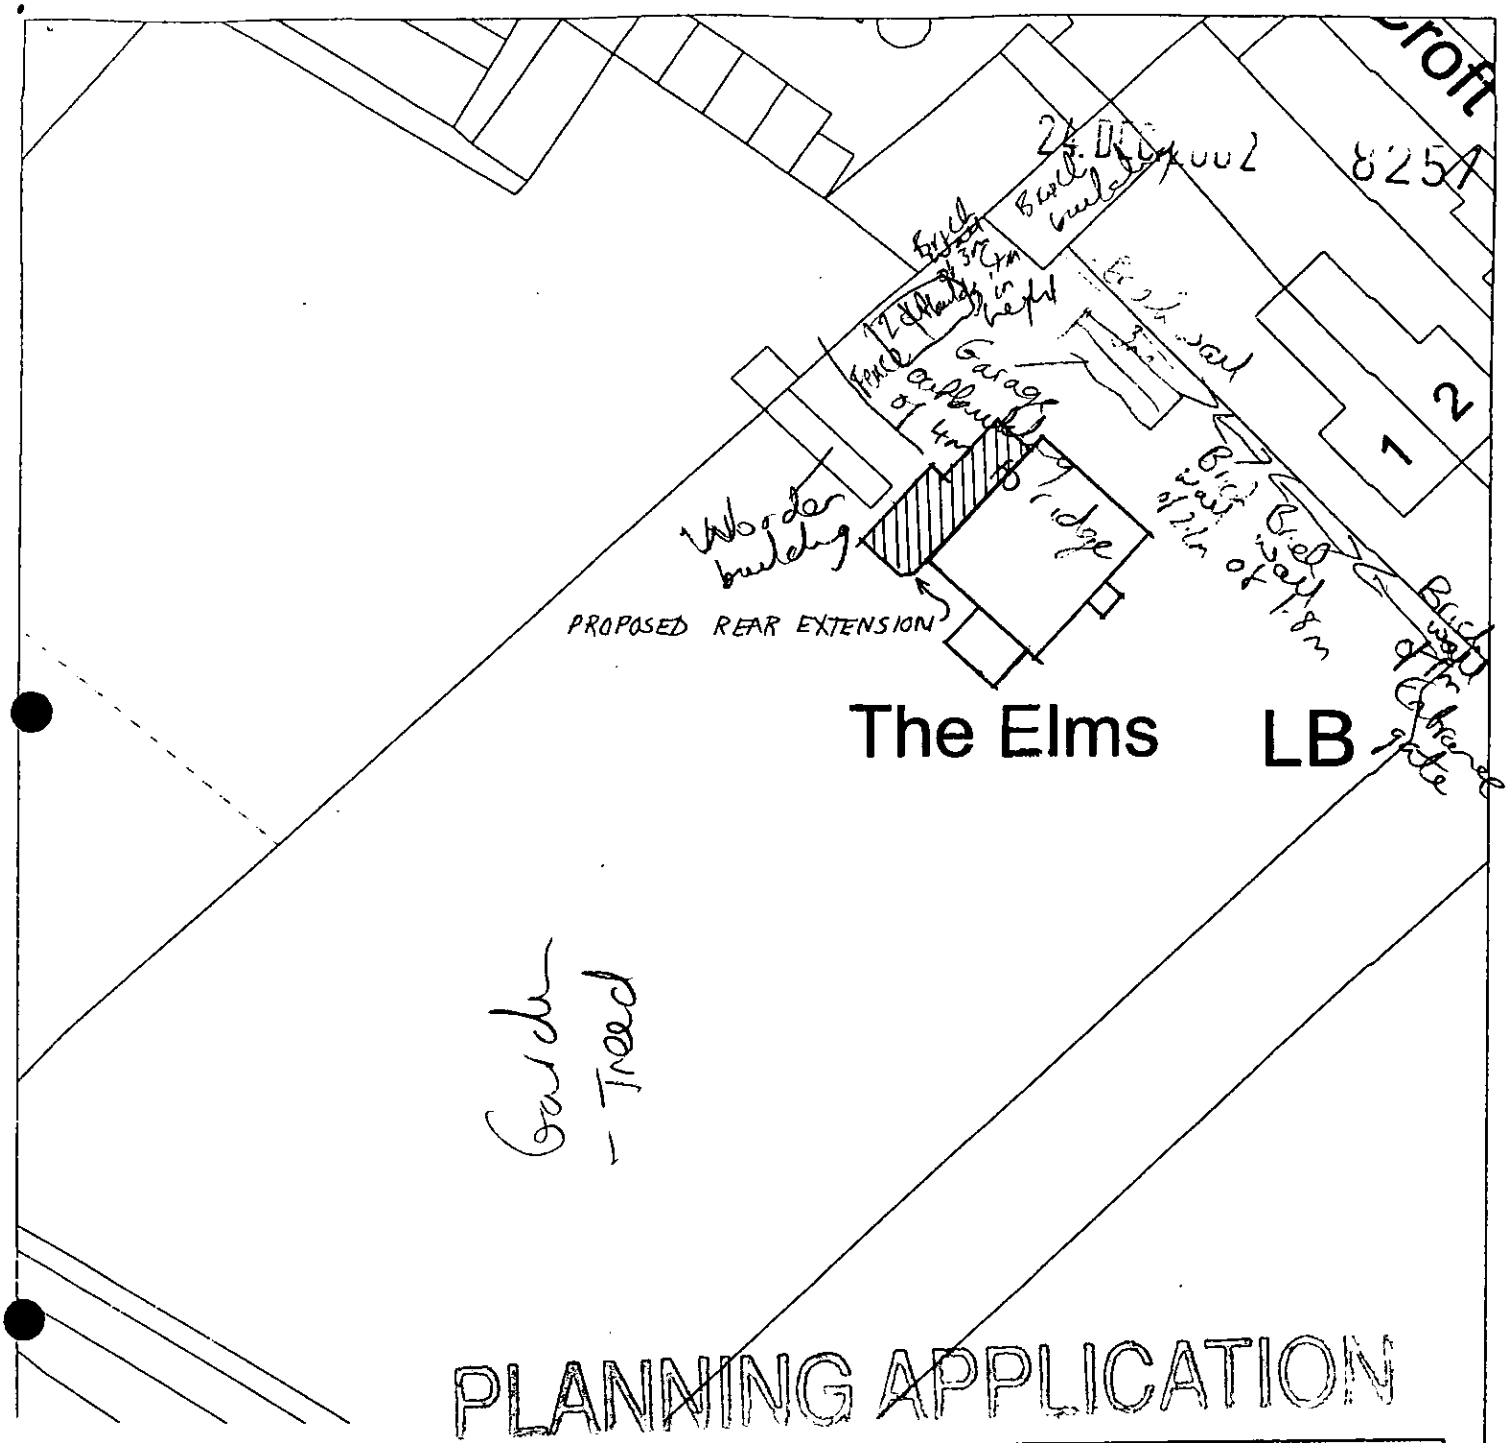

PLANNING APPLICATION

Do not scale from this drawing. Check all dimensions on site.

© SEDGMAN NOBLE architects

SEDGMAN NOBLE architects
The Studio,
Spring Meadows Business Centre, Highfield Farm,
Wargrave, READING, Berkshire. RG10 8PZ
Tel: 0118 940 4747 Fax: 0118 940 4749

Date:

Scale: 1.500

Drawn:

Drawing Title: BLOCK PLAN

Project: THE ELMS, LAMBWOOD HILL GRAZELEY

Job No: PEG

Drawing No: S2

Revision: A

Site Plan, Scale: 1 to 500

...opy has been produced specifically for the map ...me purposes only. No further copies may

This map is reproduced from Ordnance Survey material with the permission of Ordnance Survey on behalf of the Controller of HMSO Office. © Crown Copyright. Wokingham District Council, Licence No. LA086134

Date: 5 February 2001

N W E S