



This map is based upon Ordnance Survey material with the permission of Ordnance Survey on behalf of the Controller of HMSO. © Crown Copyright. Unauthorised reproduction infringes Crown Copyright and may lead to prosecution or civil proceedings. Wokingham District Council Licence LA088134


Development Control Section, Environmental Services, Wokingham District Council.
10 July 2002
Scale: 1 : 1250

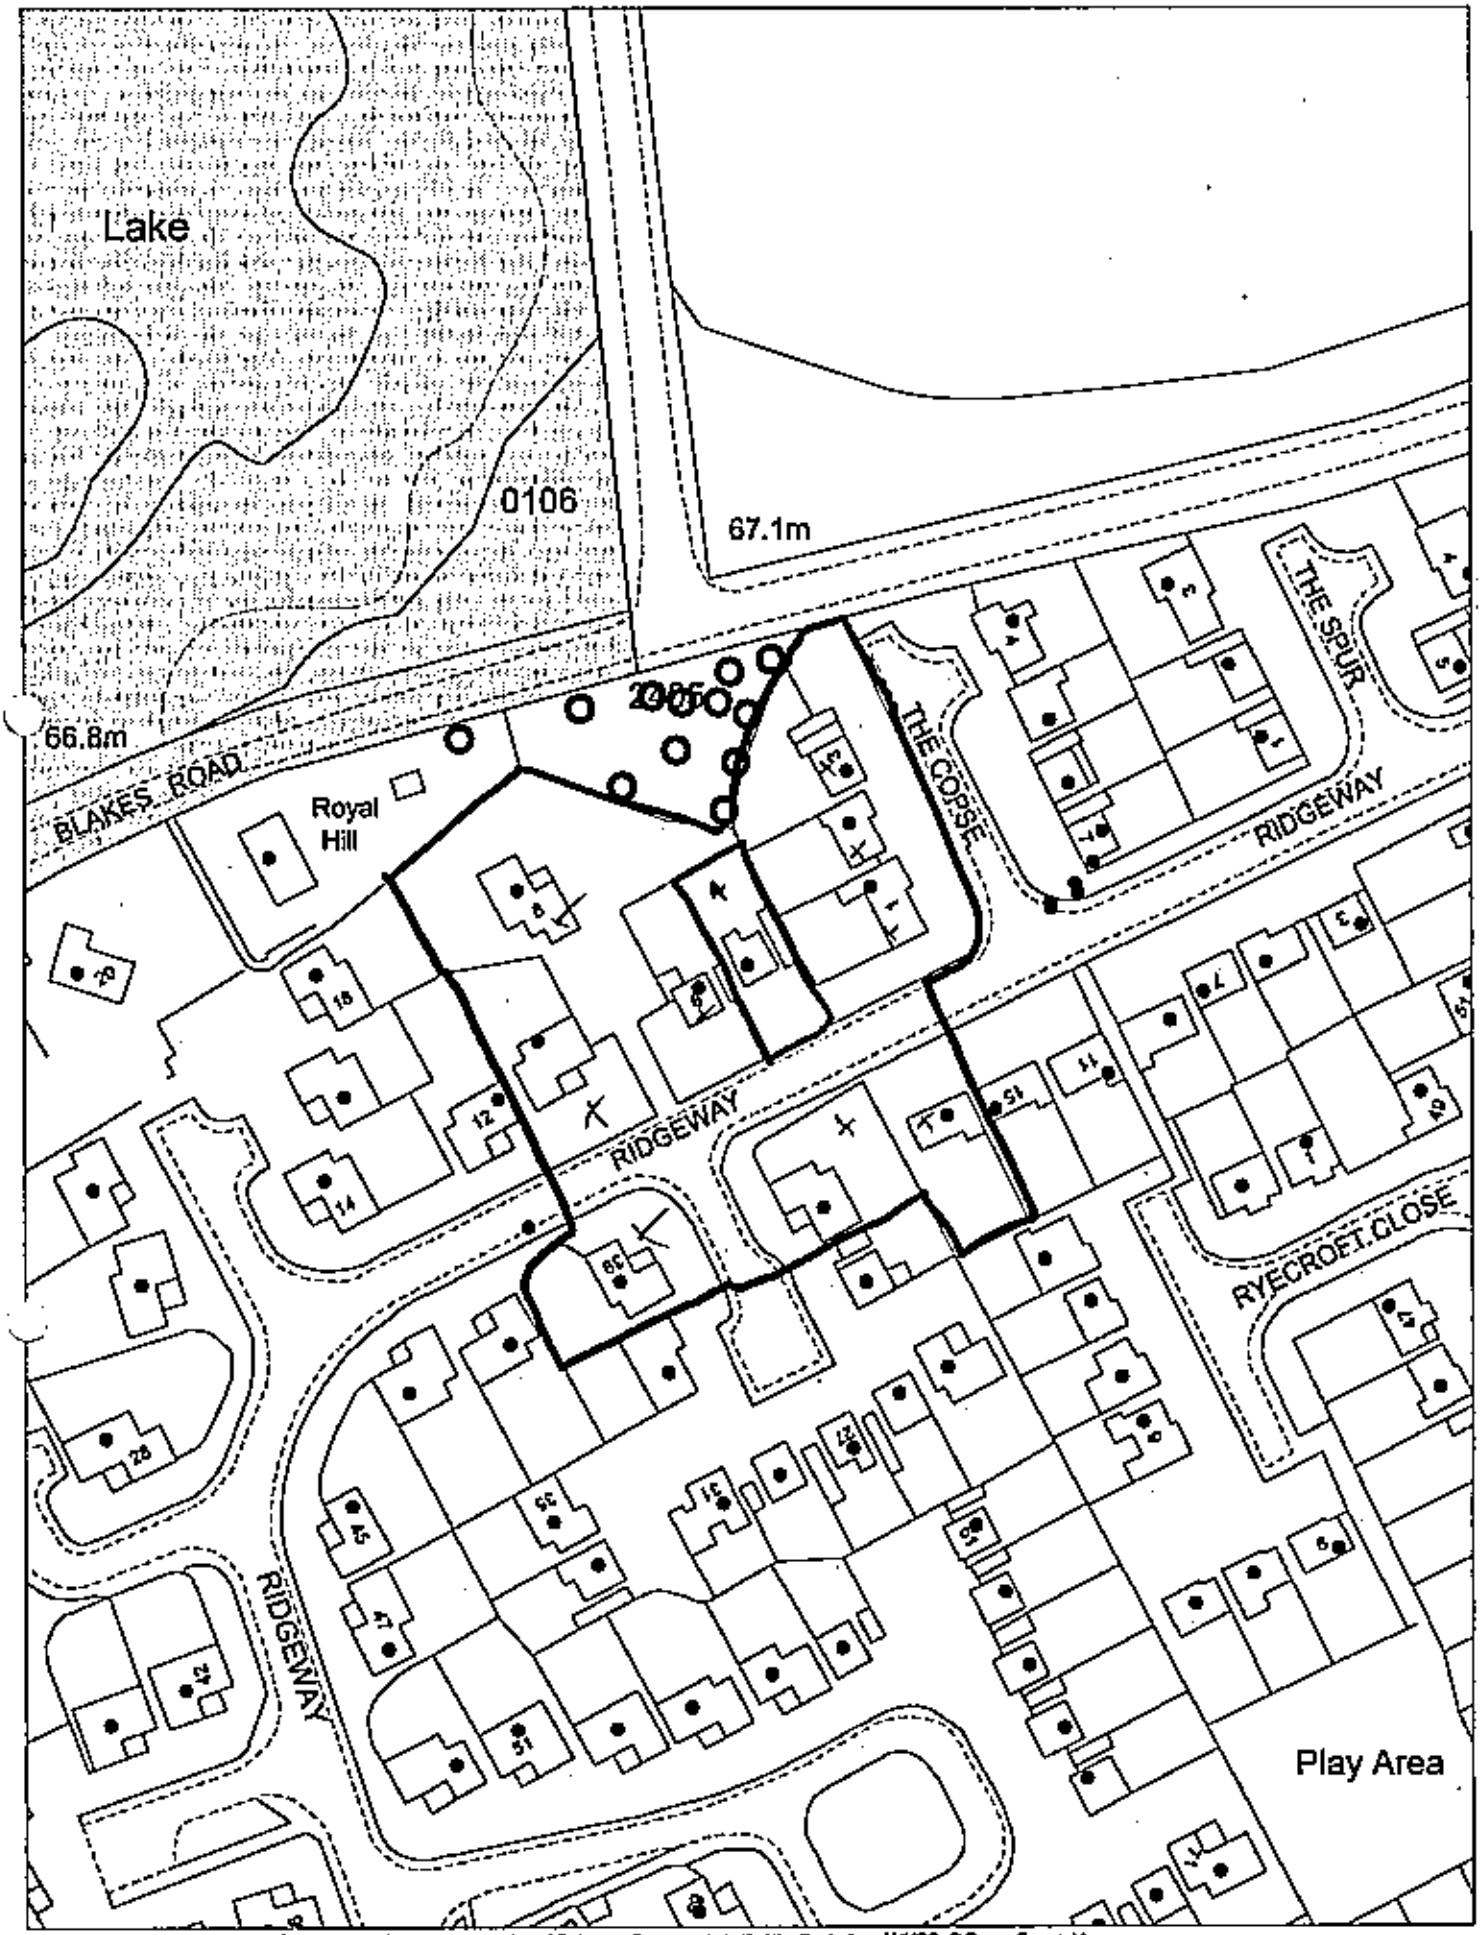


SOUTH ELEVATION

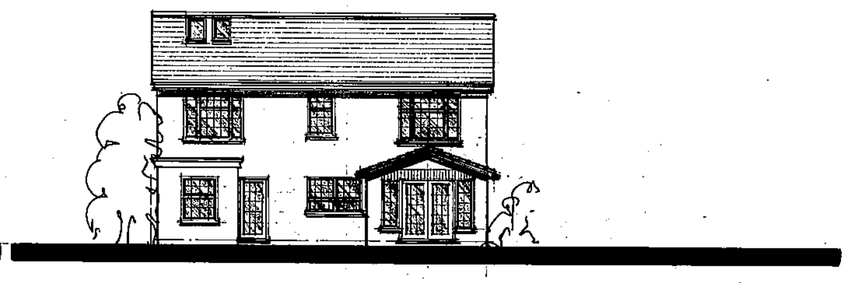


NORTH ELEVATION

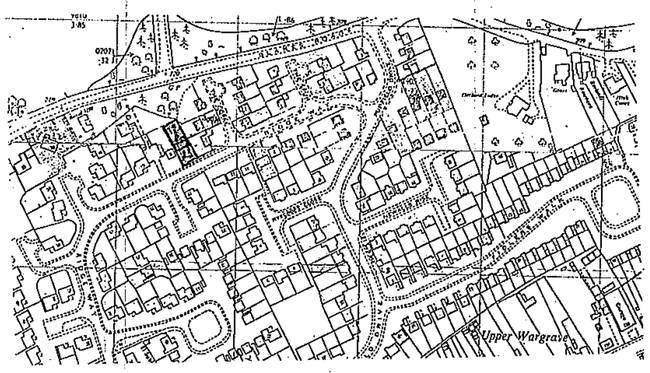


LOCATION PLAN SCALE 1:2500

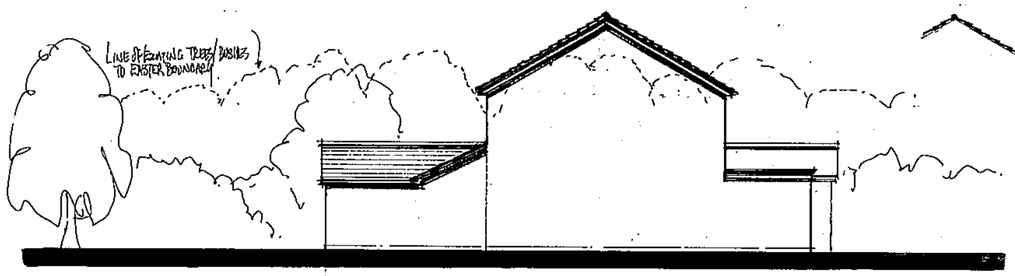


EAST ELEVATION

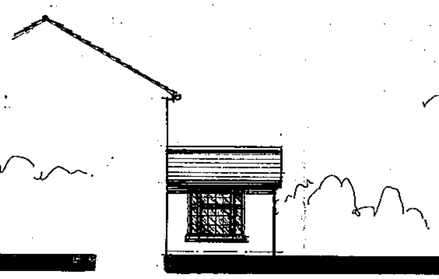


EAST ELEVATION (To extension)

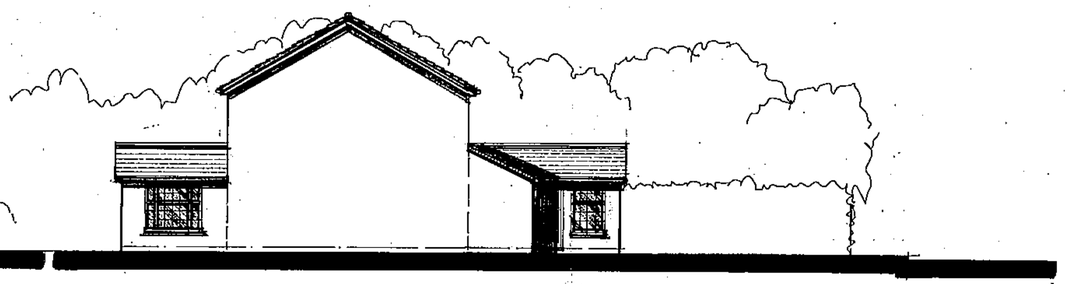


WEST ELEVATION

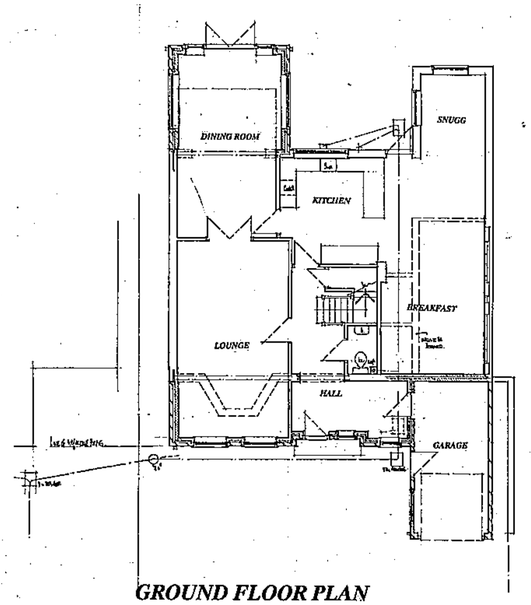

GROUND FLOOR PLAN

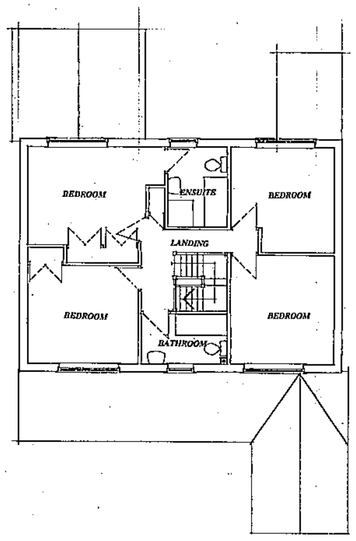

FIRST FLOOR PLAN

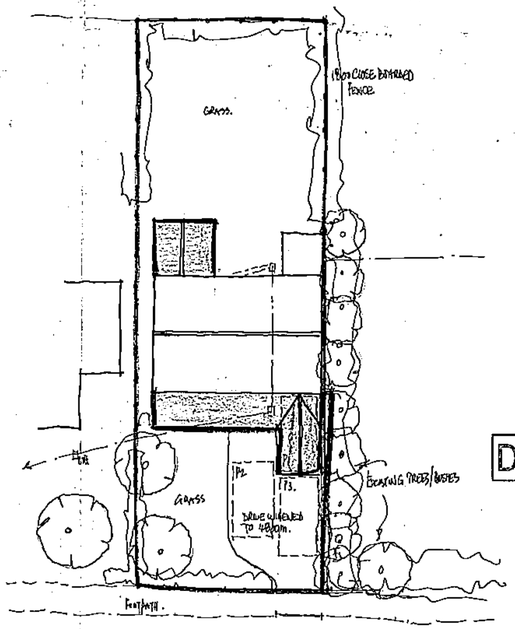

SITE PLAN
SCALE 1:200.

Proposal
PROPOSED EXTENSIONS.

Drawing
PLANNING PROPOSALS

Site
4 RIDGEWAY WARGRAVE READING BERKSHIRE

Date 24 June, 2002 Scale 1:100 & 1:50 Drawing No D665-01

08 JUL 2002 7067

APPROVED

COLIN DAWSON & ASSOCIATES
Architectural Design & Building Surveying.
MALVERN HOUSE
1 MALVERN WAY
TWYFORD
READING, BERKSHIRE. RG10 9PY.
Tel:. (0118) 9343322 Fax: (0118) 9343322.