


© Crown Copyright 1999 Based on Ordnance Survey digital data Survey Scale - 1:1250 Plotted Scale - 1:1250
(Scales other than at Survey Scale should not be used for accurate measurement). Business occupancy data ©1999 Thomson Directories Ltd.

Ordnance Survey
Value Added Reseller

ADDITIONAL PLAN

7218 7218

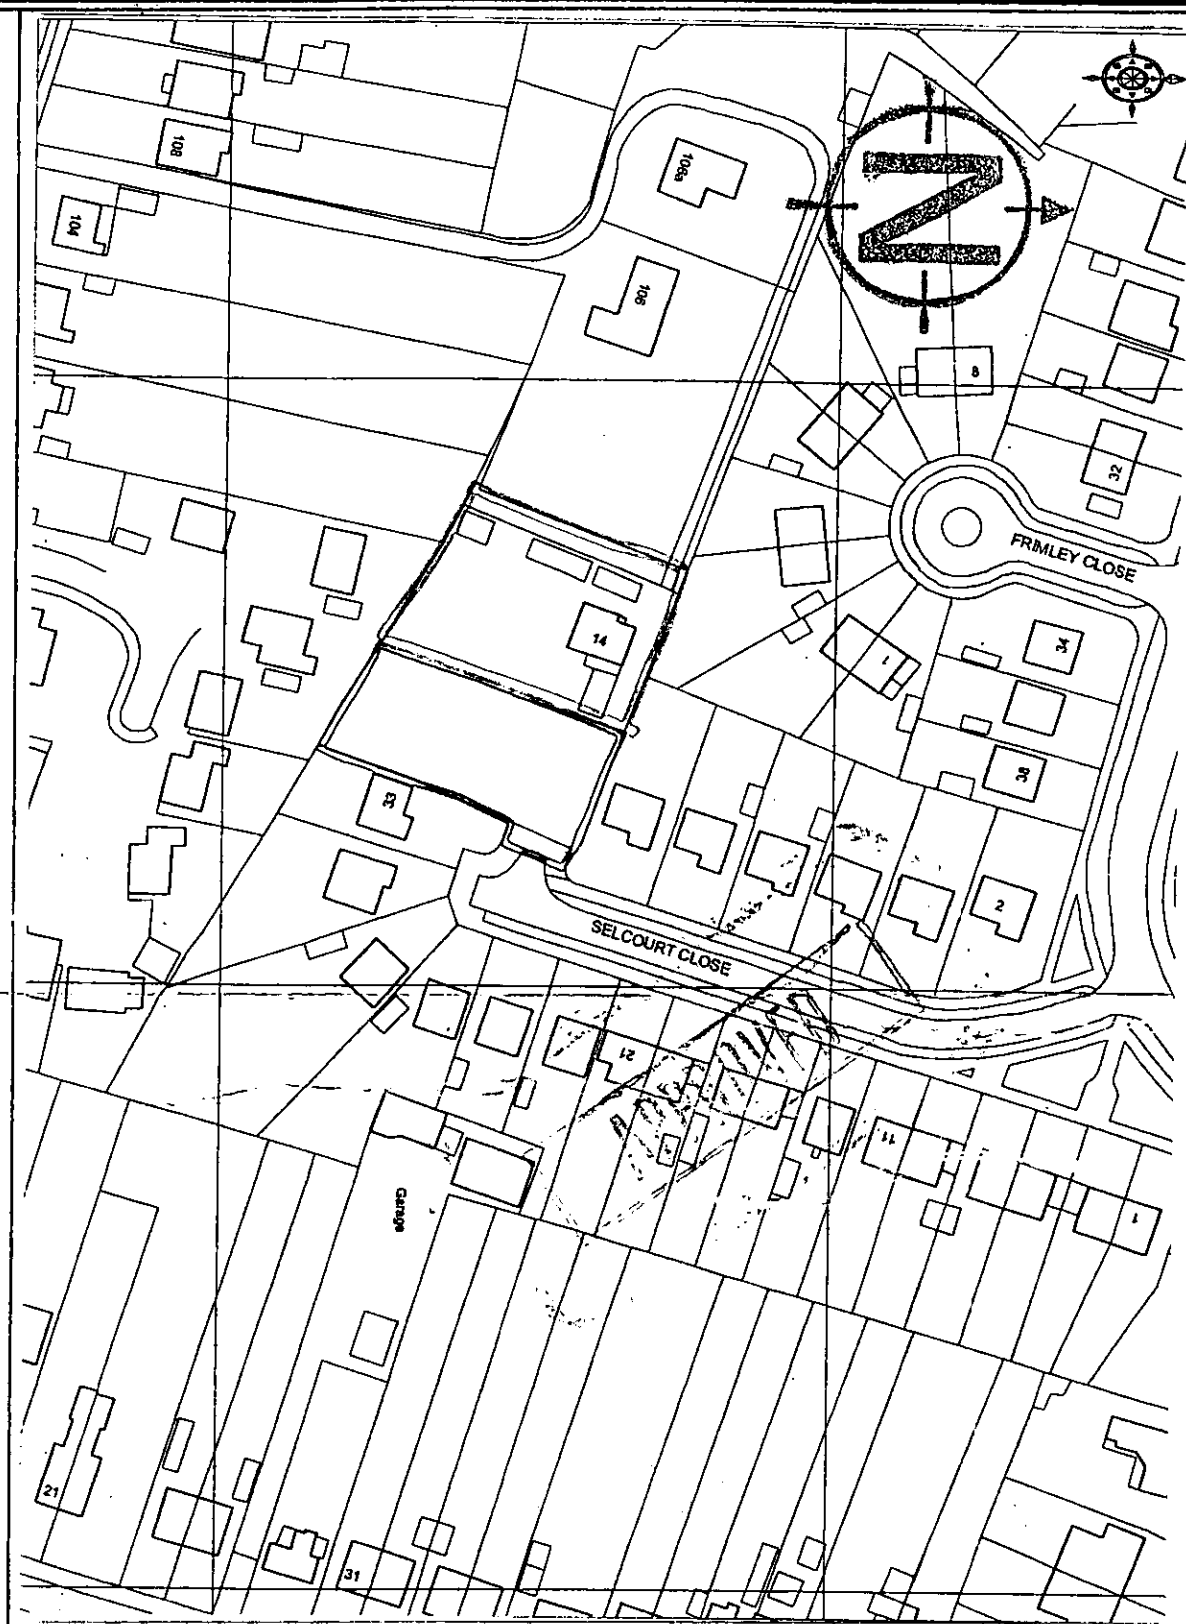


© Crown Copyright 1999 Based on Ordnance Survey digital data Survey Scale - 1:1250 Plotted Scale - 1:1250
(Scales other than at Survey Scale should not be used for accurate measurement). Business occupancy data ©1999 Thomson Directories Ltd.

Ordnance Survey
Value Added Reseller

ADDITIONAL PLAN

7218

7218

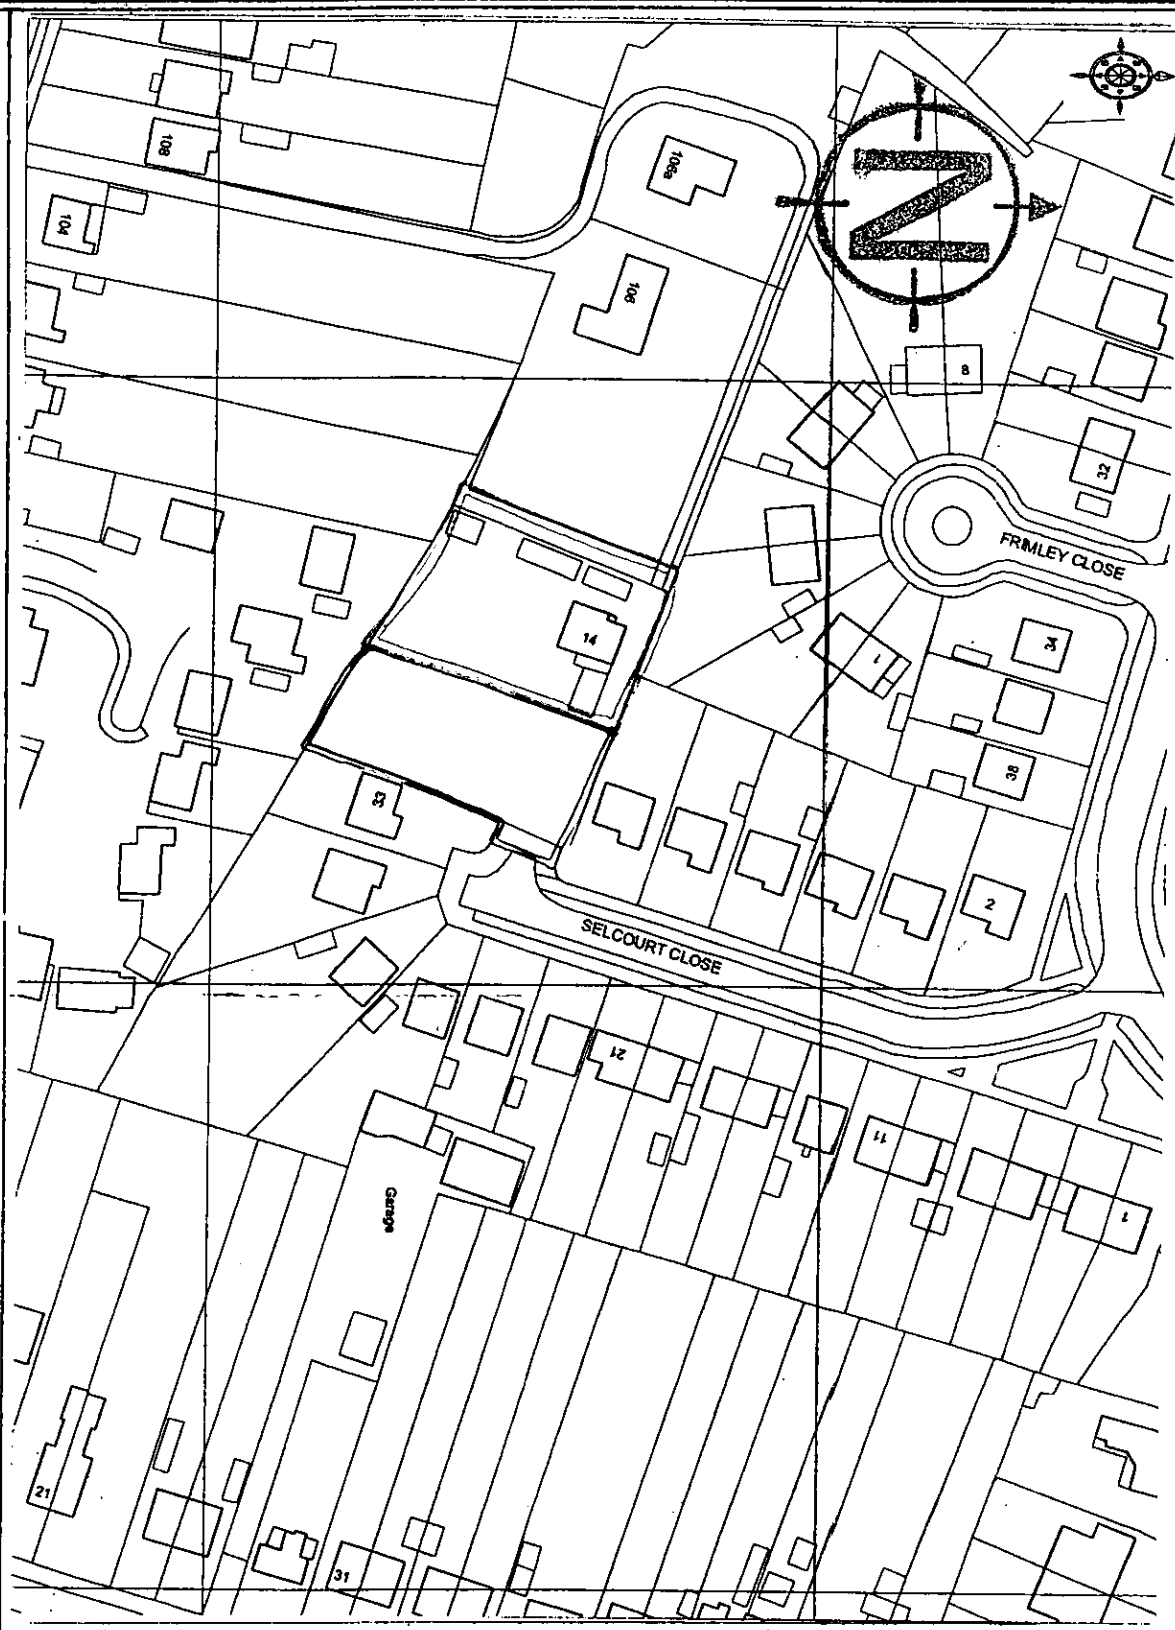

© Crown Copyright 1999 Based on Ordnance Survey digital data Survey Scale - 1:1250 Plotted Scale - 1:1250
(Scales other than at Survey Scale should not be used for accurate measurement). Business occupancy data ©1999 Thomson Directories Ltd

Ordnance Survey
Value Added Reseller

ADDITIONAL PLAN

7218

7218



This map is based upon Ordnance Survey material with the permission of Ordnance Survey on behalf of the Controller of HMSO. © Crown Copyright.
Unauthorised reproduction infringes Crown Copyright and may lead to prosecution or civil proceedings.Wokingham District Council Licence LA086134


Development Control Section, Environmental Services, Wokingham District Council.

30 July 2002


Scale: 1 : 1250

N
W E
S

FOR ILLUSTRATIVE
PURPOSES ONLY

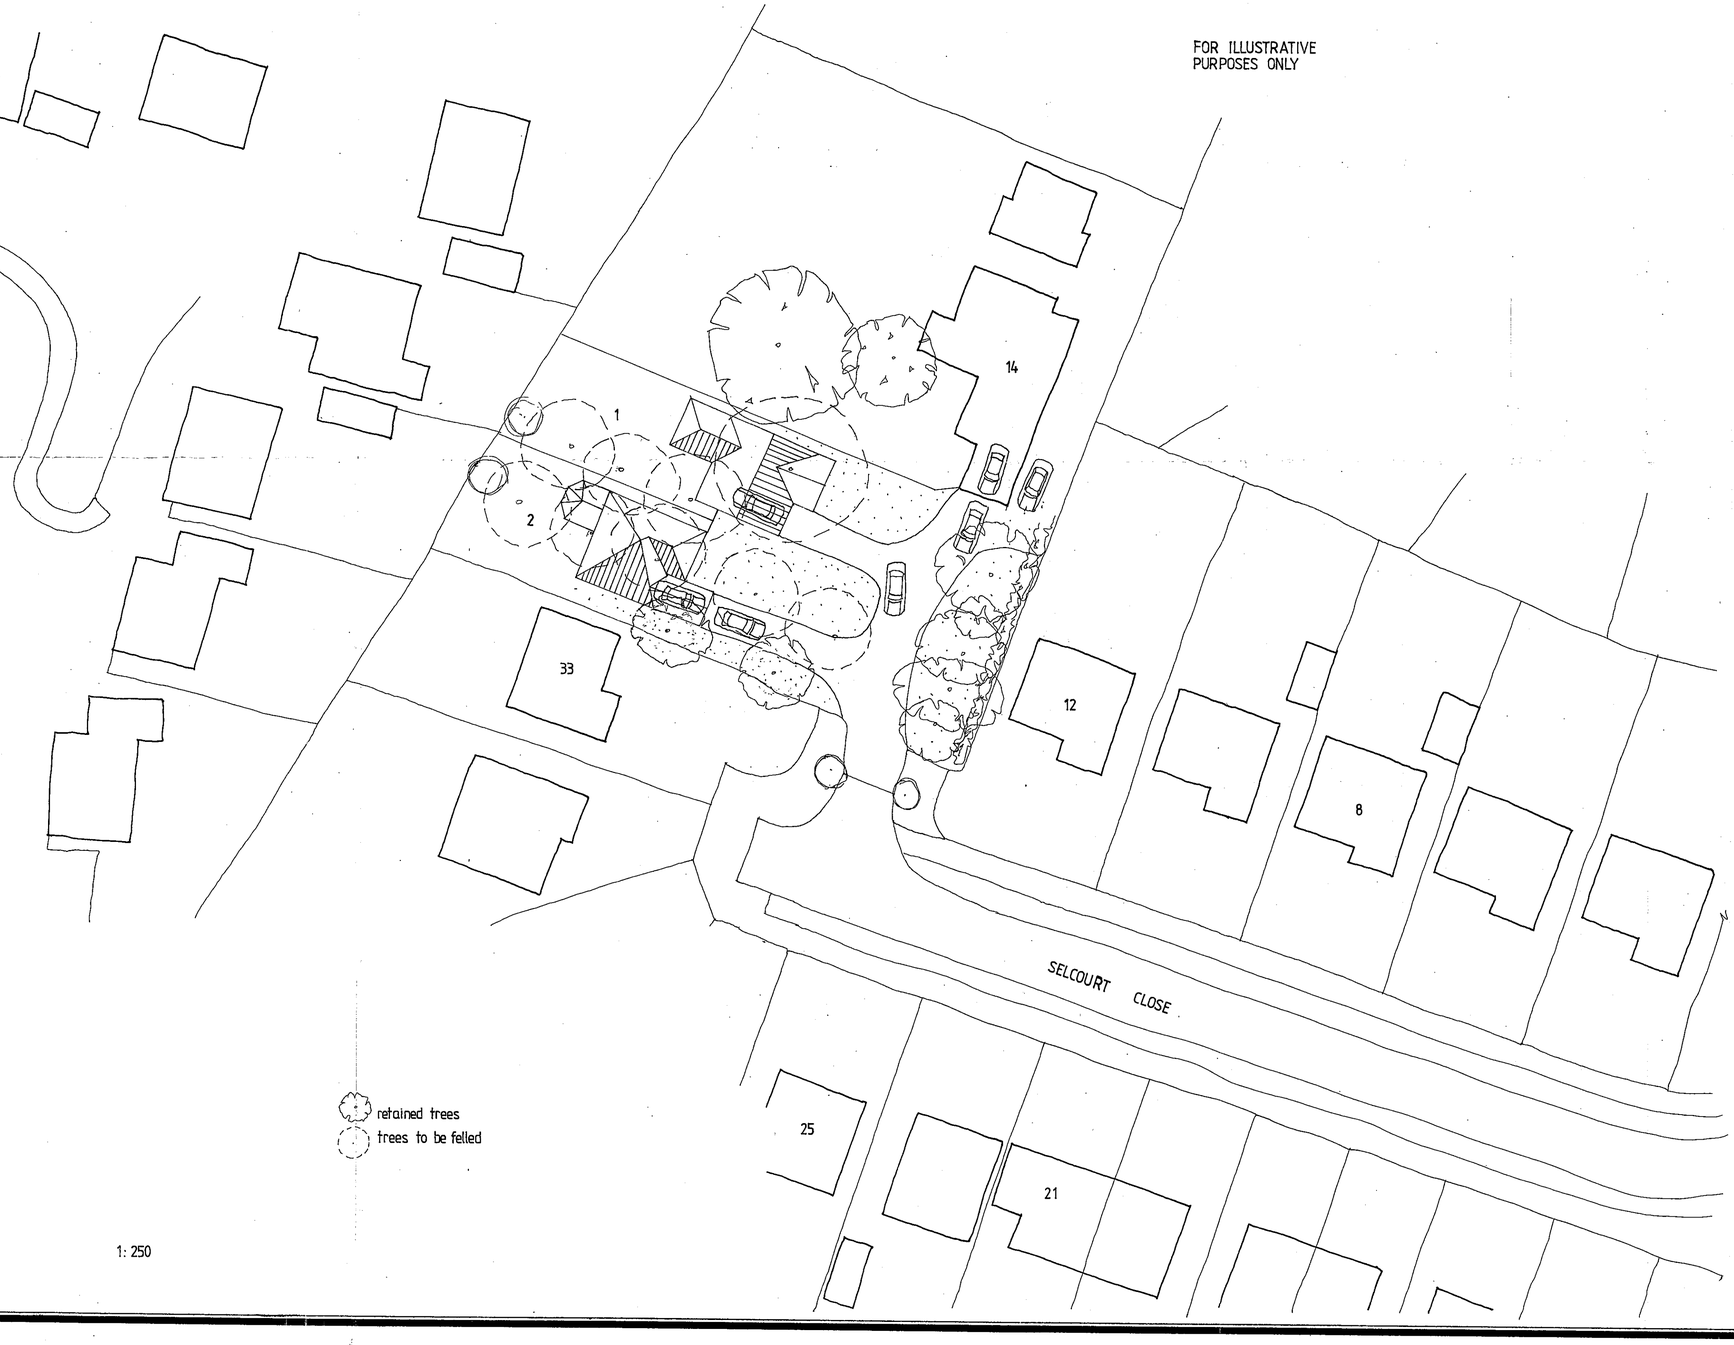

1: 250

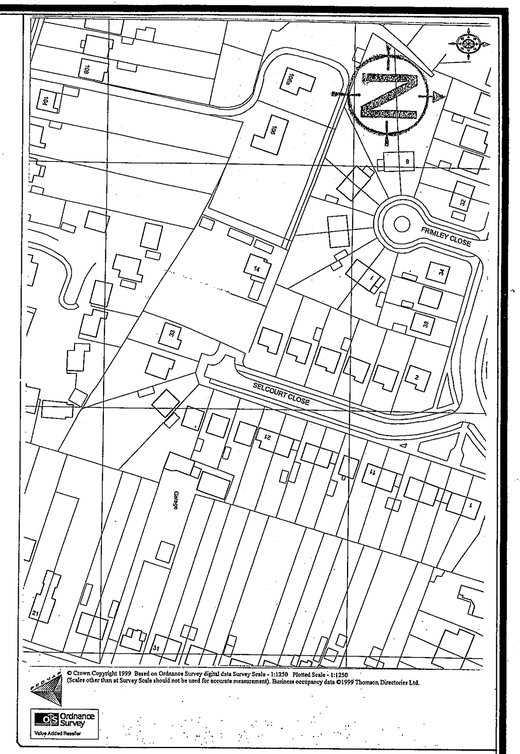

25.JUL.2002 7218

APPROVED

A 21.6.99 show further trees

Martin&Pole Nicholas
Planning Department
24 Friar Street,
Reading, RG1 1DP
Tel: 0118 959 1231 Fax: 0118 958 5061
email: r@martinpole.co.uk

Site:
14 Selcourt Close
Woodley
Reading, RG6 5QR

Project:
Erection of 2 dwellings with private drive

Title:
Location & block plan

Scale:
1:1250 & 1:250


Date: April 1999 | **No:** 29291/001A

Revisions:


Town Planning & Development Consultants

DRAWING BOARD PDS 885839

FOR ILLUSTRATIVE
PURPOSES ONLY

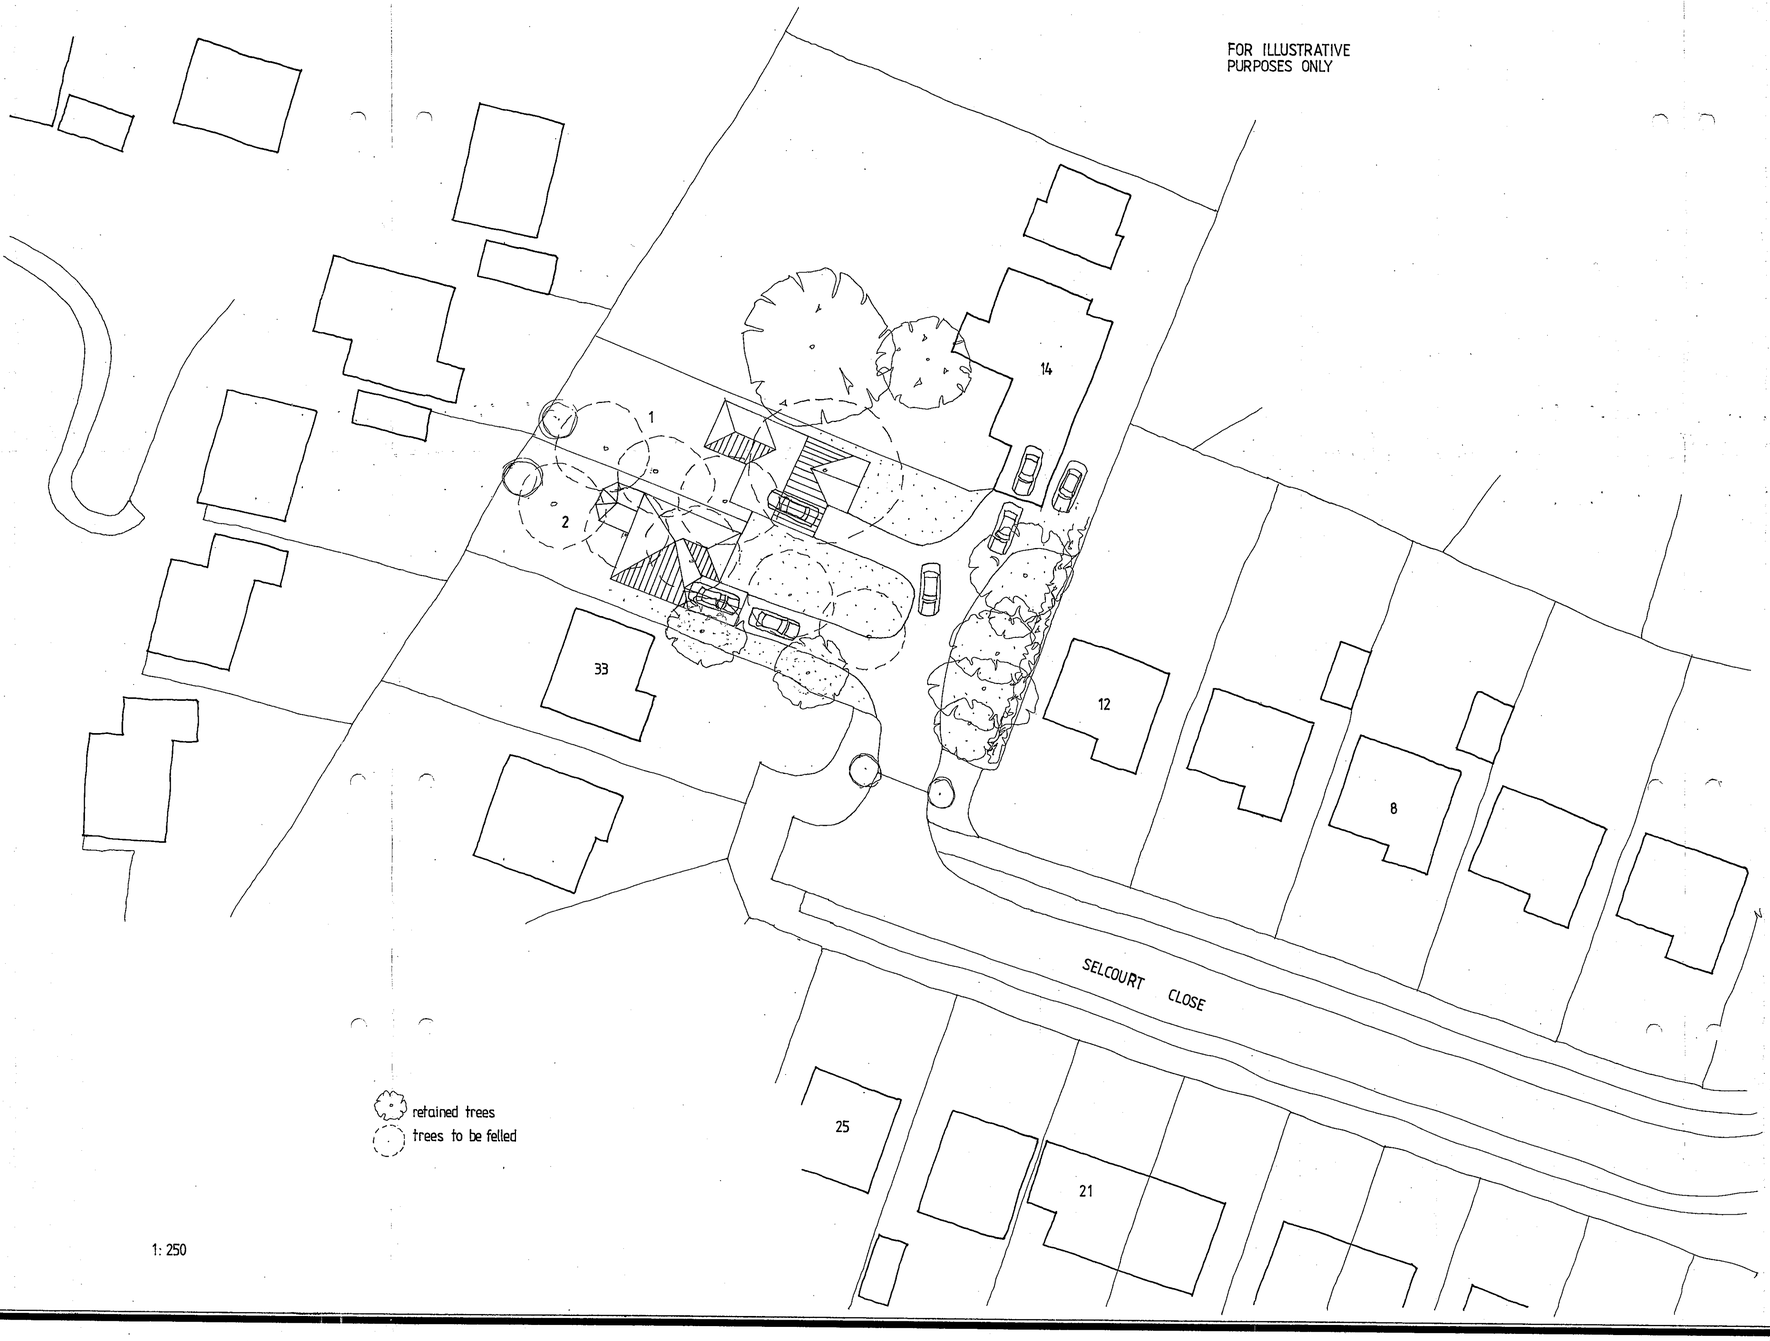

1: 250

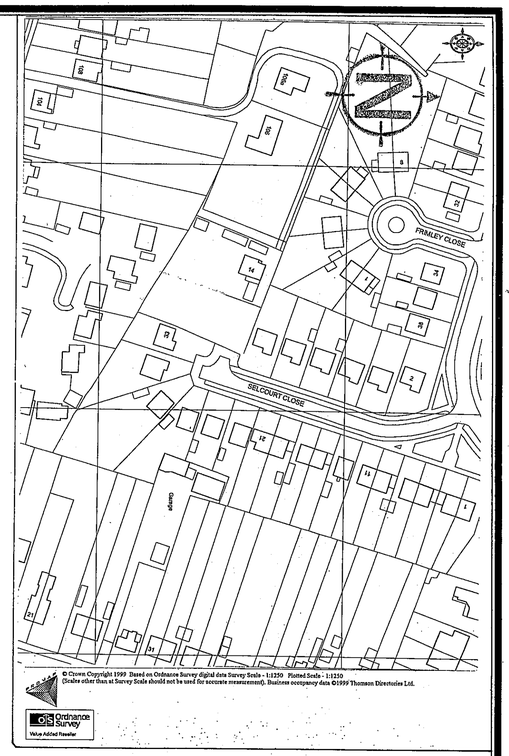

25.JUL.2002 7218

A 21.6.99 show further trees

Martin&Pole Nicholas
Planning Department
24 Friar Street,
Reading, RG1 1DP
Tel: 0118 959 1231 Fax: 0118 958 5061
email: r@martinpole.co.uk

Site:
14 Selcourt Close
Woodley
Reading, RG6 5QR

Project:
Erection of 2 dwellings with private drive

Title:
Location & block plan

Scale:
1:1250 & 1:250

Date: April 1999 | **No: 29291/001A**

Revisions:

Town Planning &
Development Consultants

DRAWING BOARD PDS 885639