

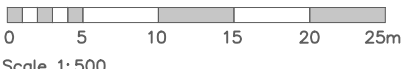
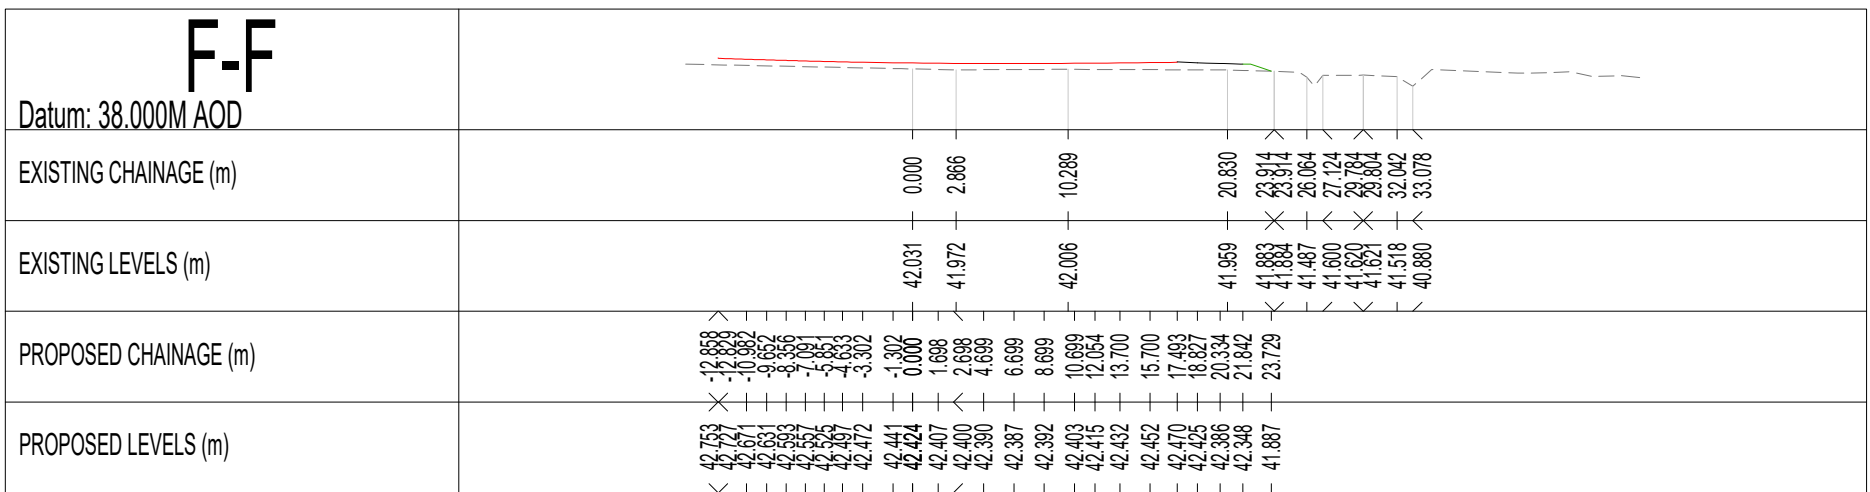
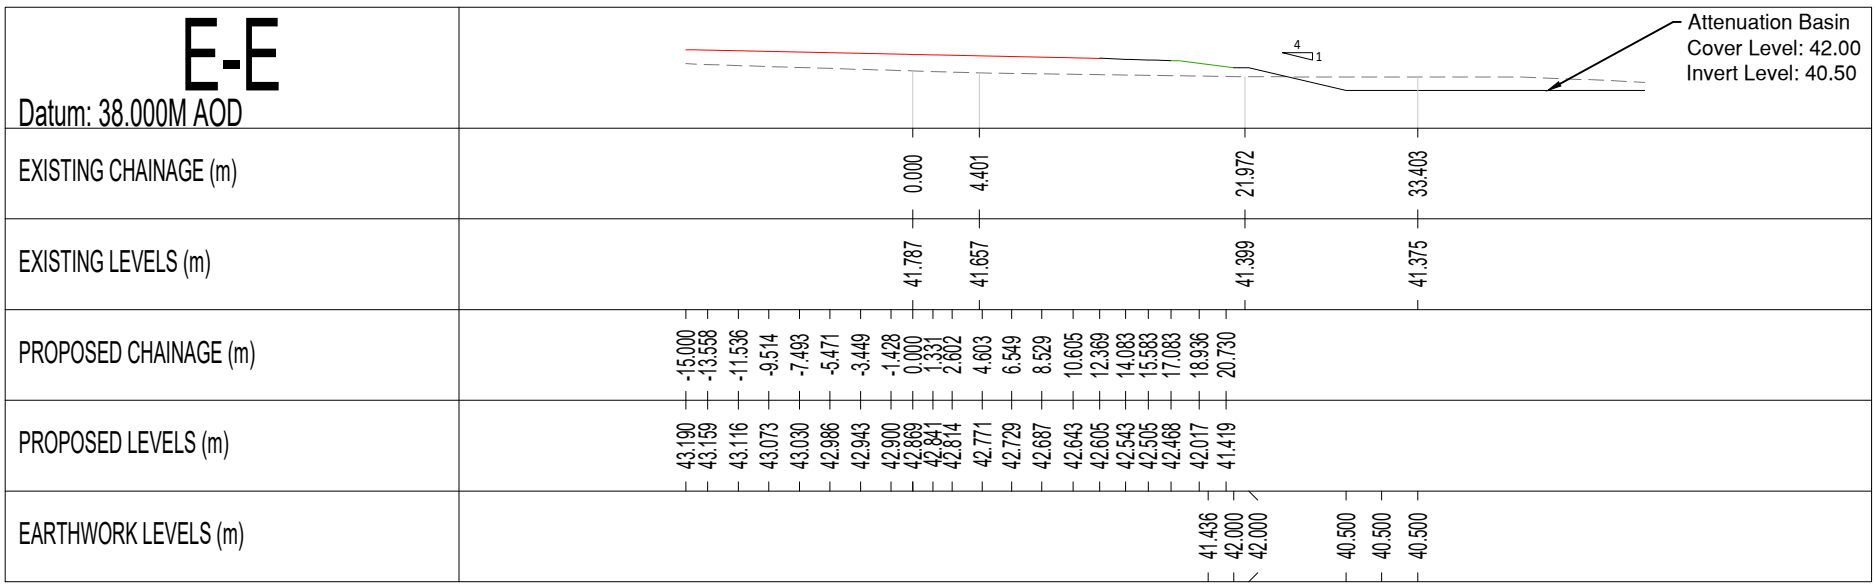
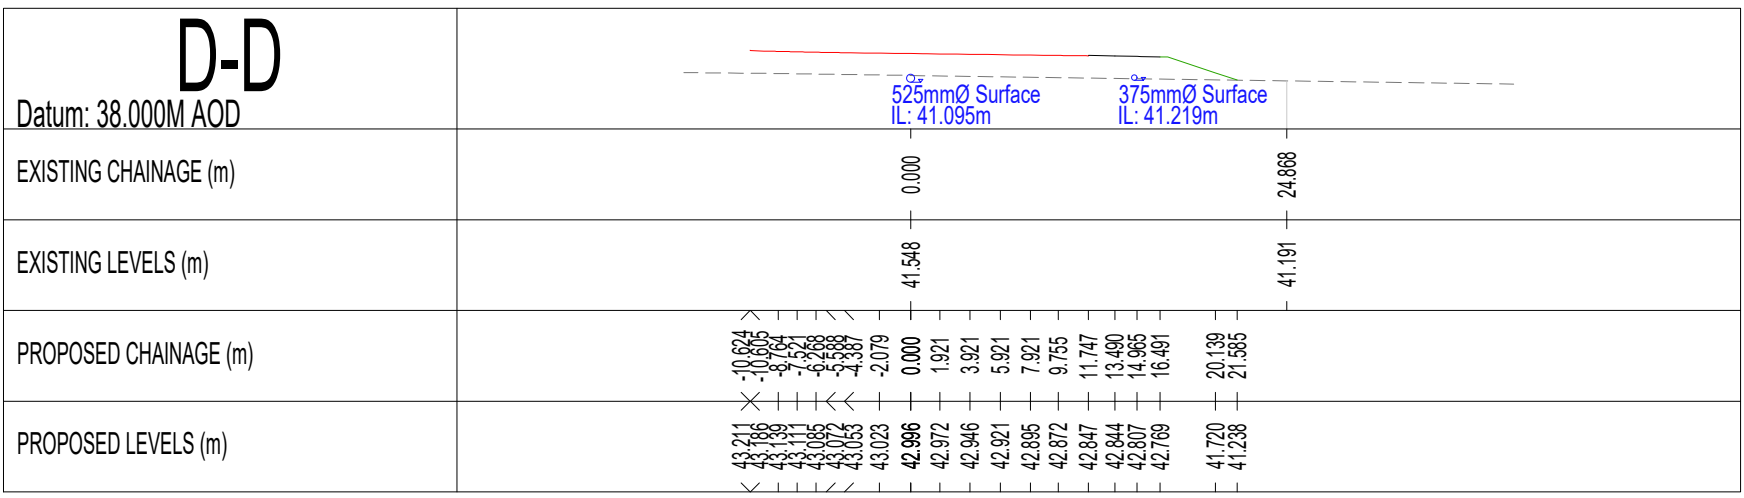
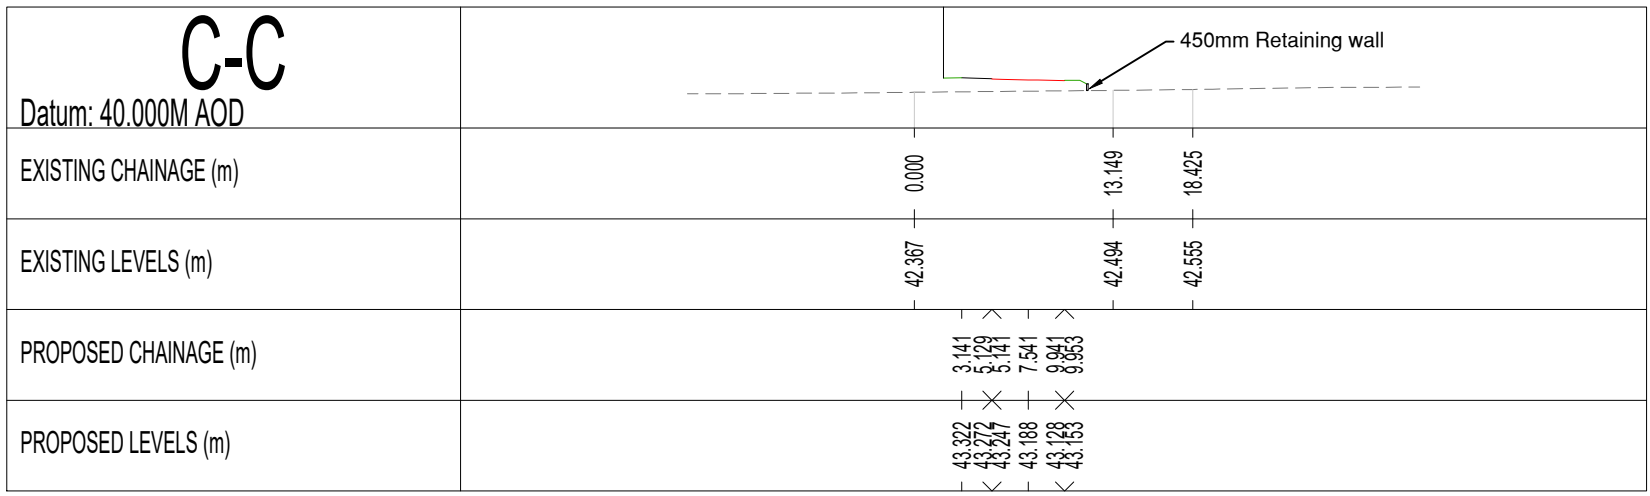


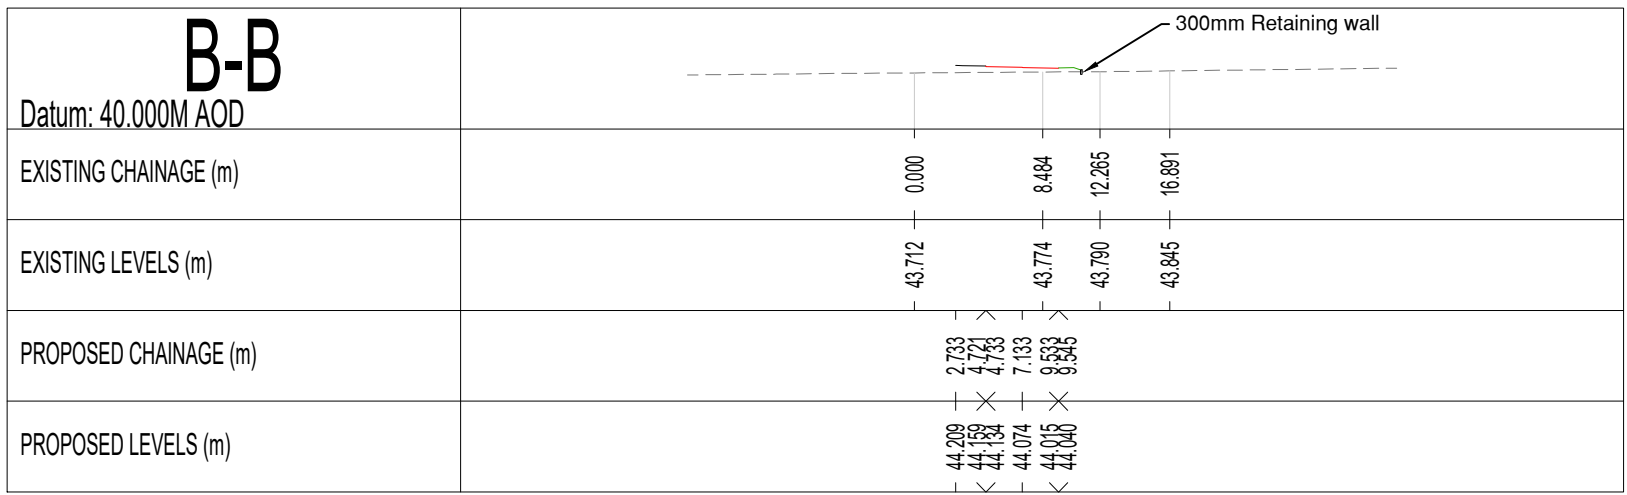

© ABLE LETCHFORD PARTNERSHIP LTD.  
This drawing should not be reproduced without consent.

GENERAL NOTES:  
1. Do not scale.  
2. Refer to all other Project Drawings and supporting notes.

- KEY:
- EXISTING GROUND PROFILE
  - PROPOSED SURFACE WATER
  - PROPOSED FOUL SEWER
  - CONCRETE PROTECTION
  - PROPOSED FOOTWAY
  - PROPOSED CARRIAGEWAY
  - PROPOSED VERGE

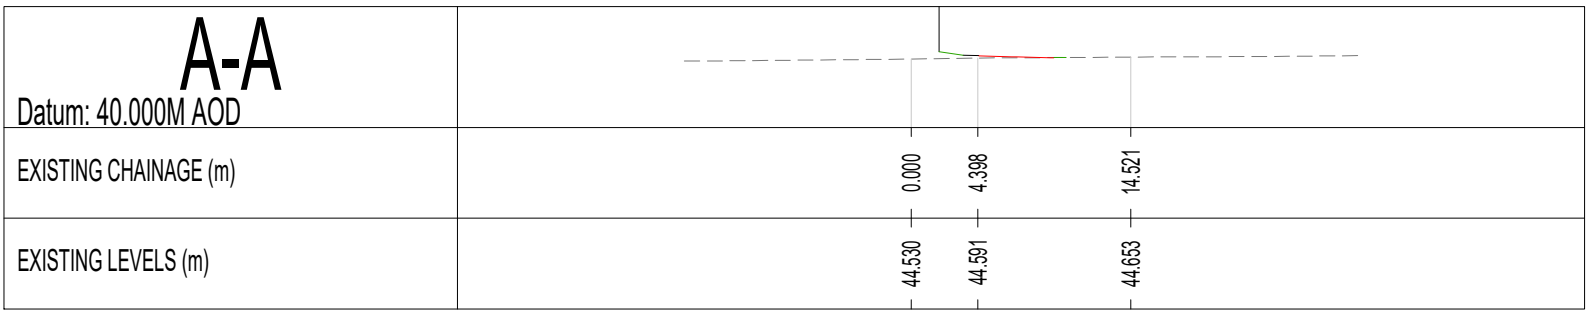

|     |       |                |       |         |
|-----|-------|----------------|-------|---------|
| B   | 02.26 | Layout updated | LC    | DS      |
| A   | 03.25 | First Issue    | LC    | DS      |
| Rev | Date  | Description    | Drawn | Checked |



|            |                                          |      |          |       |    |          |    |
|------------|------------------------------------------|------|----------|-------|----|----------|----|
| Client     | BELLWAY HOMES                            |      |          |       |    |          |    |
| Project    | LAND NORTH OF ARBORFIELD ROAD, SHINFIELD |      |          |       |    |          |    |
| Title      | FULL APPLICATION SITE CROSS SECTIONS     |      |          |       |    |          |    |
| Status     |                                          |      |          |       |    |          |    |
| Scale      | 1:500 @ A1                               | Date | MAR 2025 | Drawn | LC | Checked  | DS |
| Drawing No | HD008-FA-851                             |      |          |       |    | Revision | B  |