


DRAWING NO. AE.005

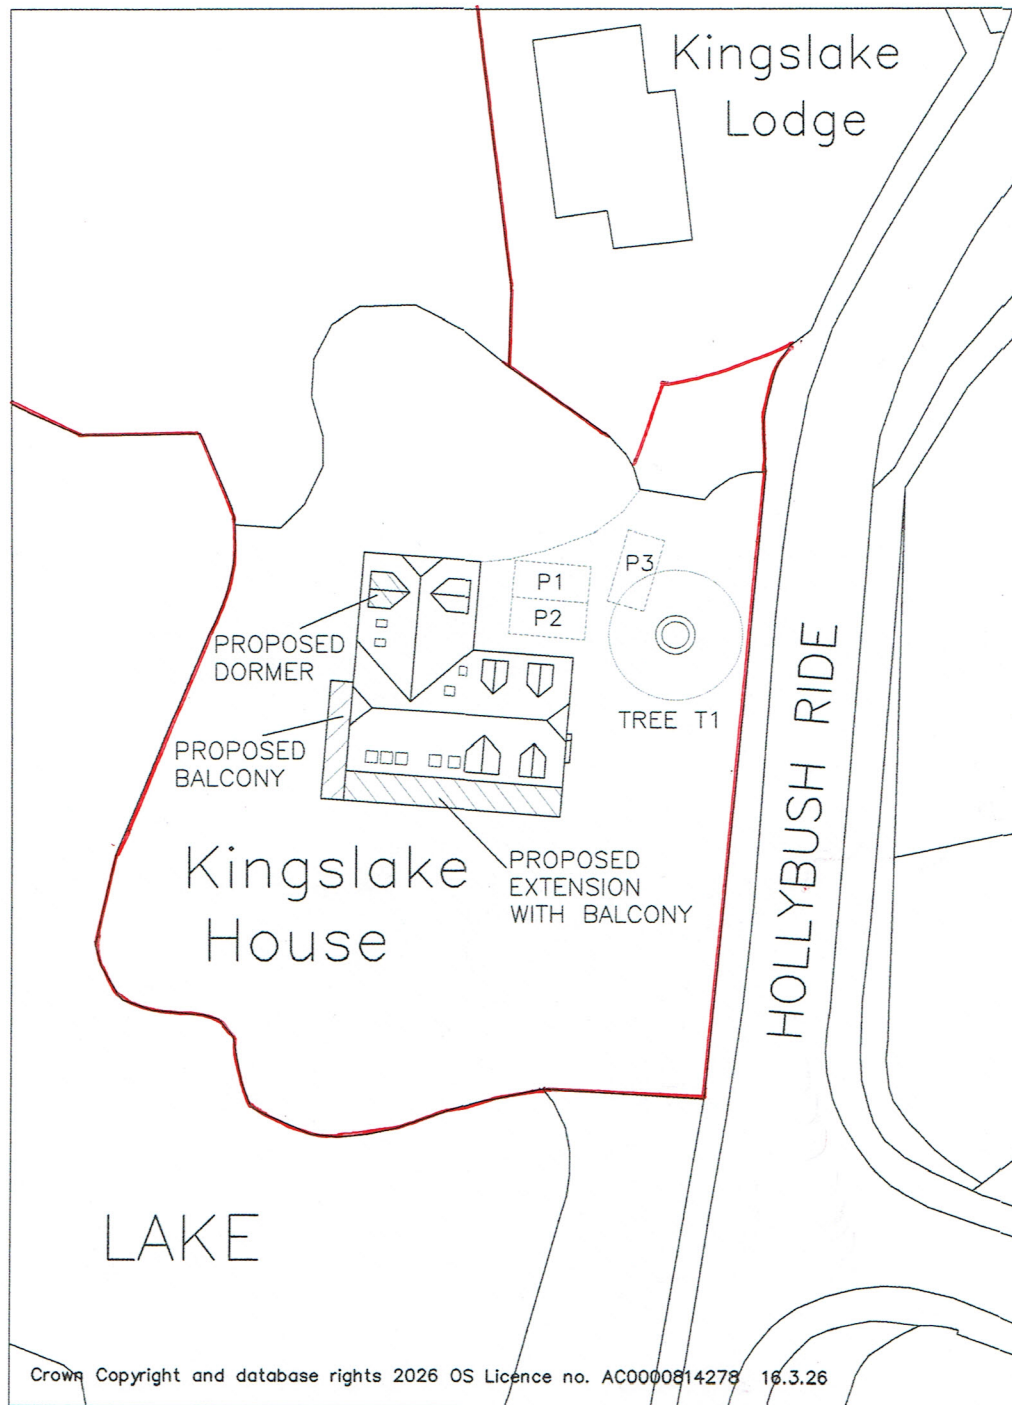

KINGS LAKE HOUSE, HOLLY BUSH RIDE

FINCHAMPSTEAD BERKS RG40 3QR

SCALE 1:500

