



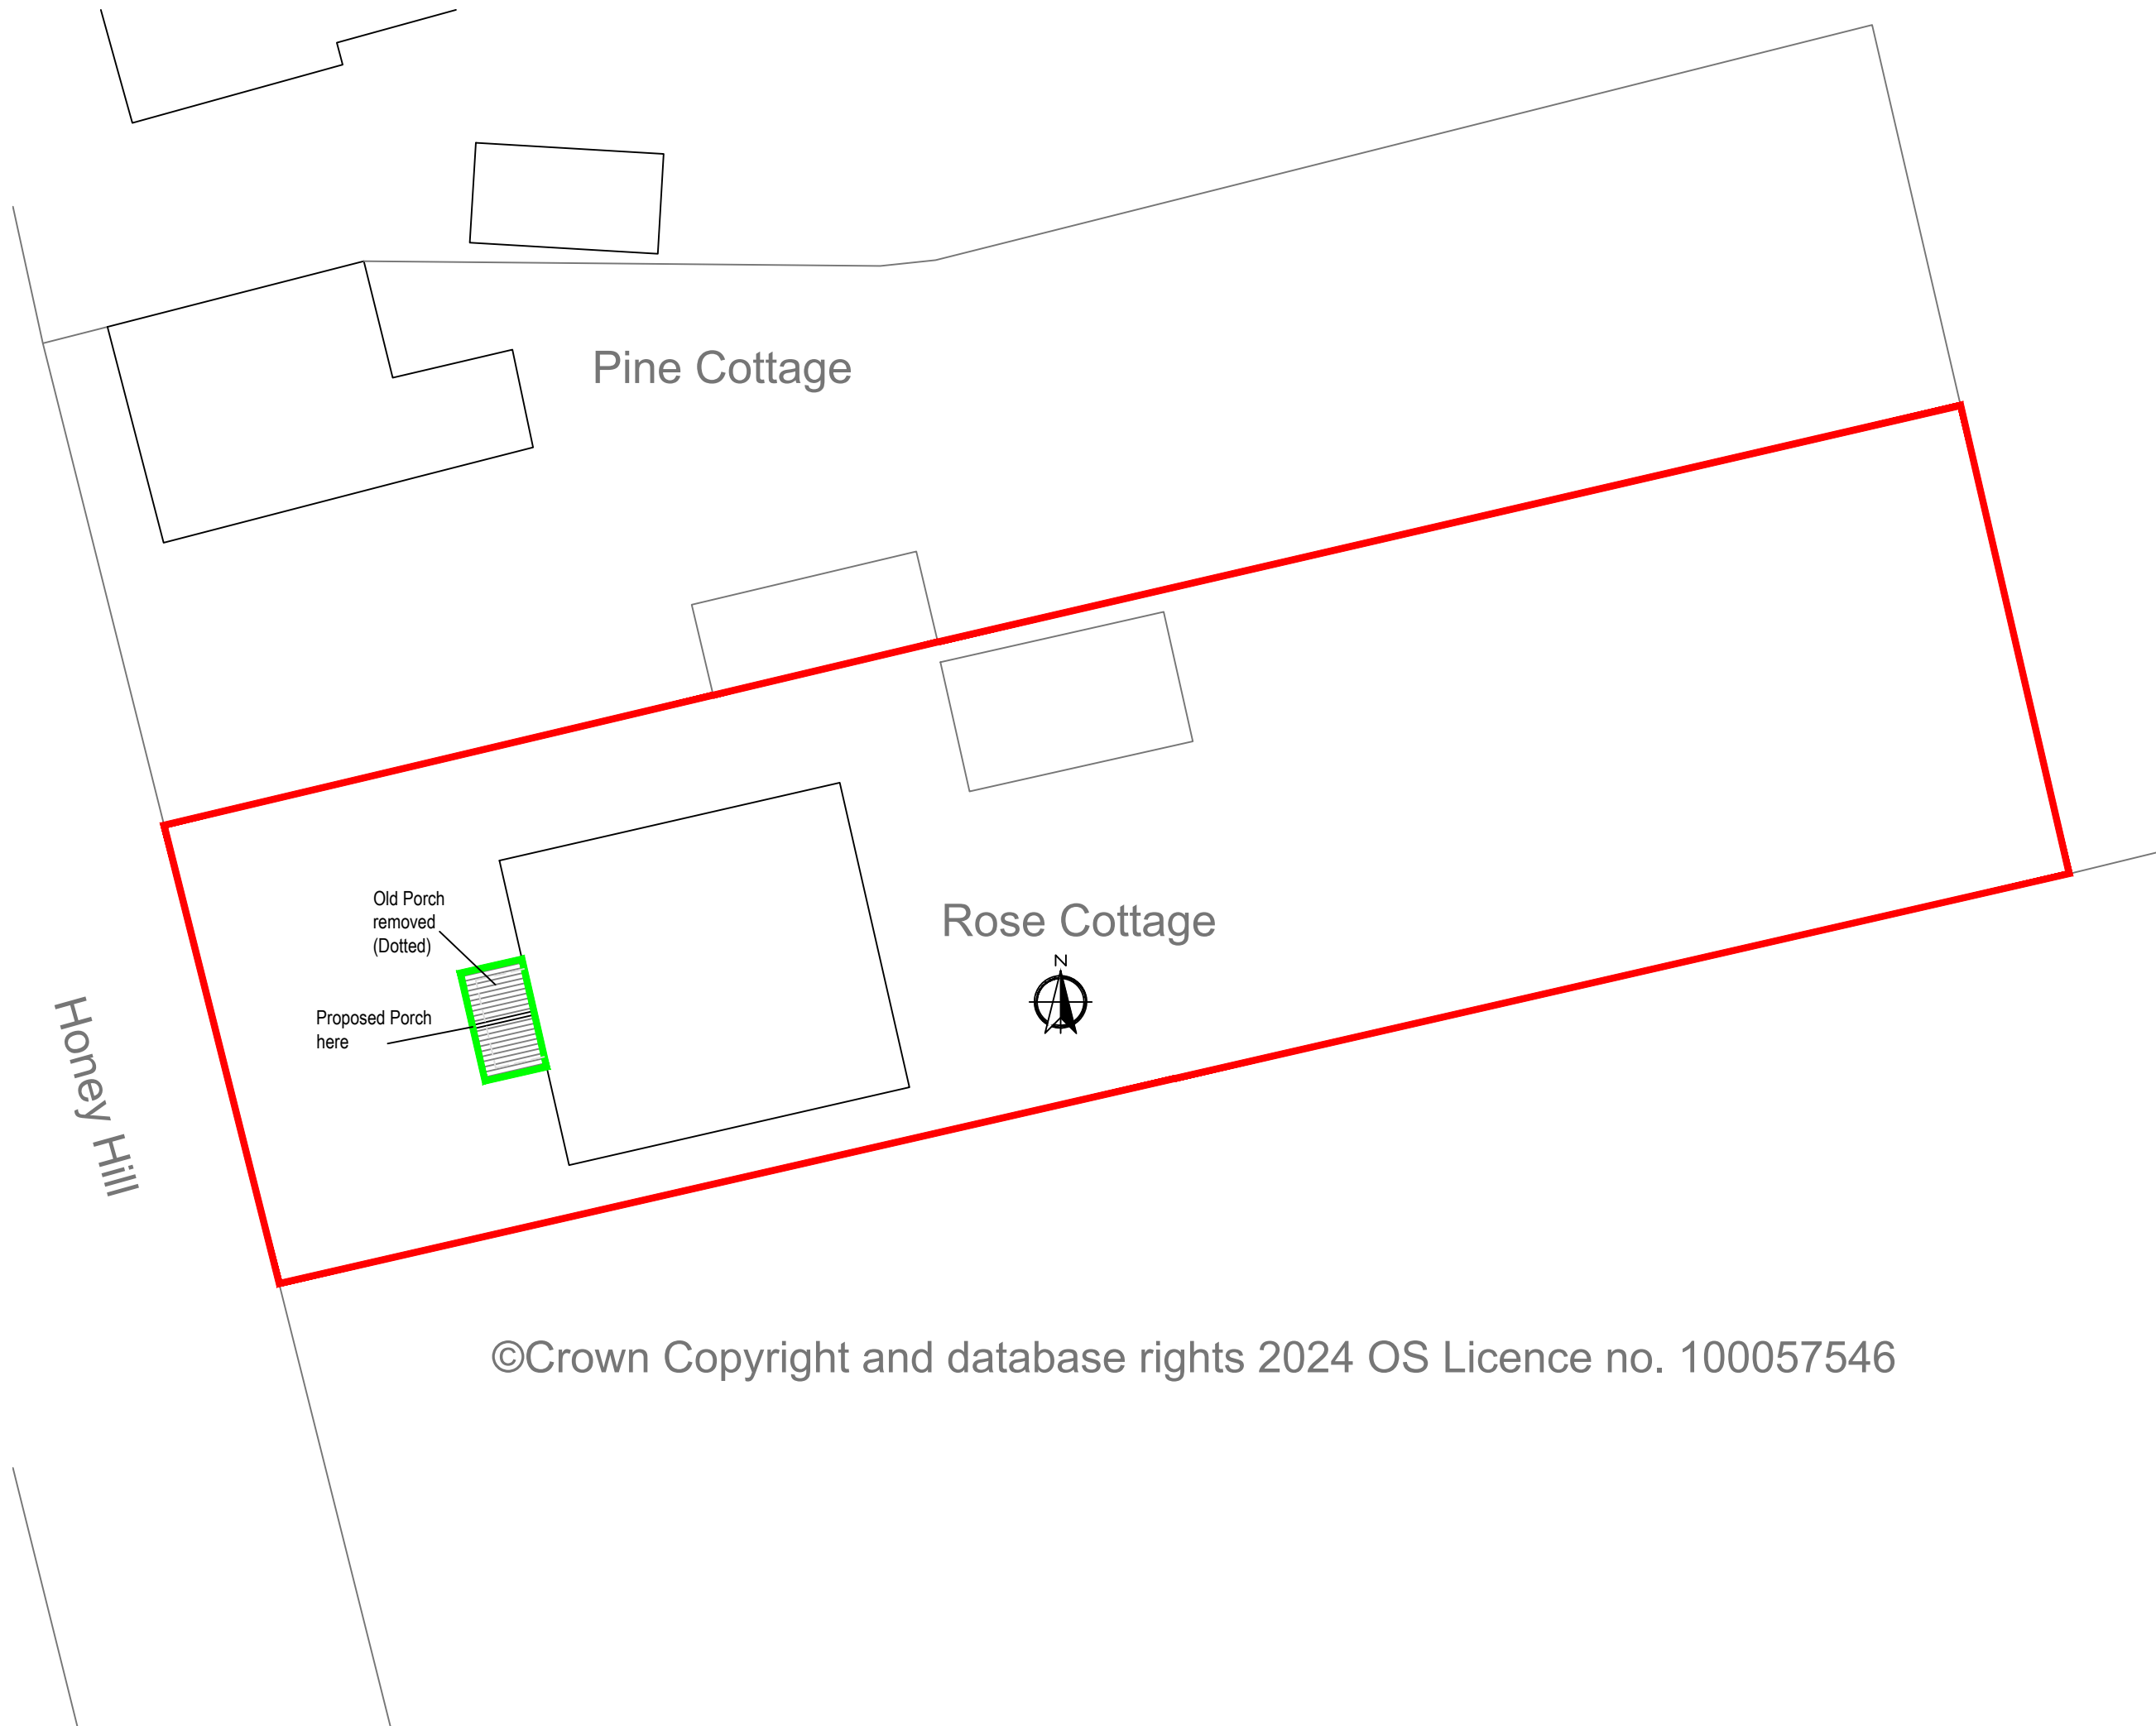

©Crown Copyright and database rights 2024 OS Licence no. 100057546

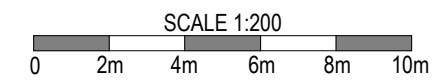

REVISION	DATE	COMMENT

client		
Rose Cottage Honey Hill Wokingham Berkshire RG40 3BA		
Drawing:		
Block Plan		
scale: 1:200@A3	dwg: 13019 /03	rev: -
date: November '24		


Bennett Road,
Isleport Business Park,
Highbridge, Somerset, TA9 4PW
Tel: 01278-764400 Fax:
01278-764422