




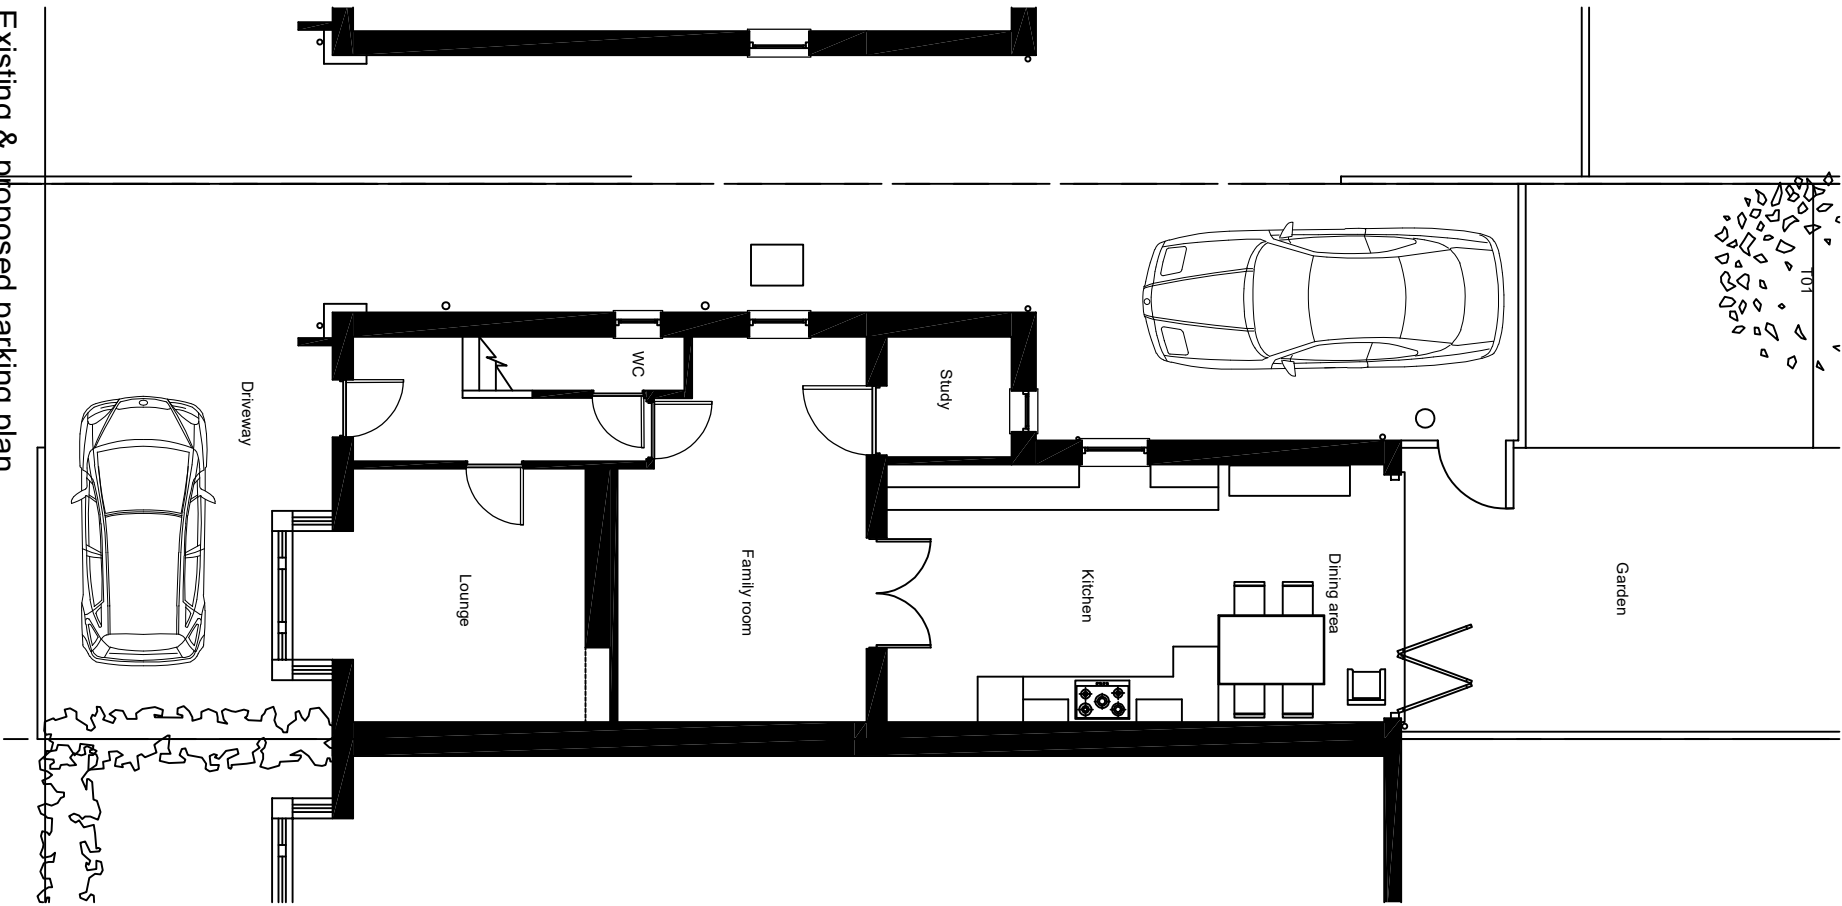

Existing & proposed parking plan

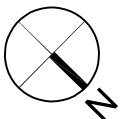

Ordnance survey plan showing tree locations

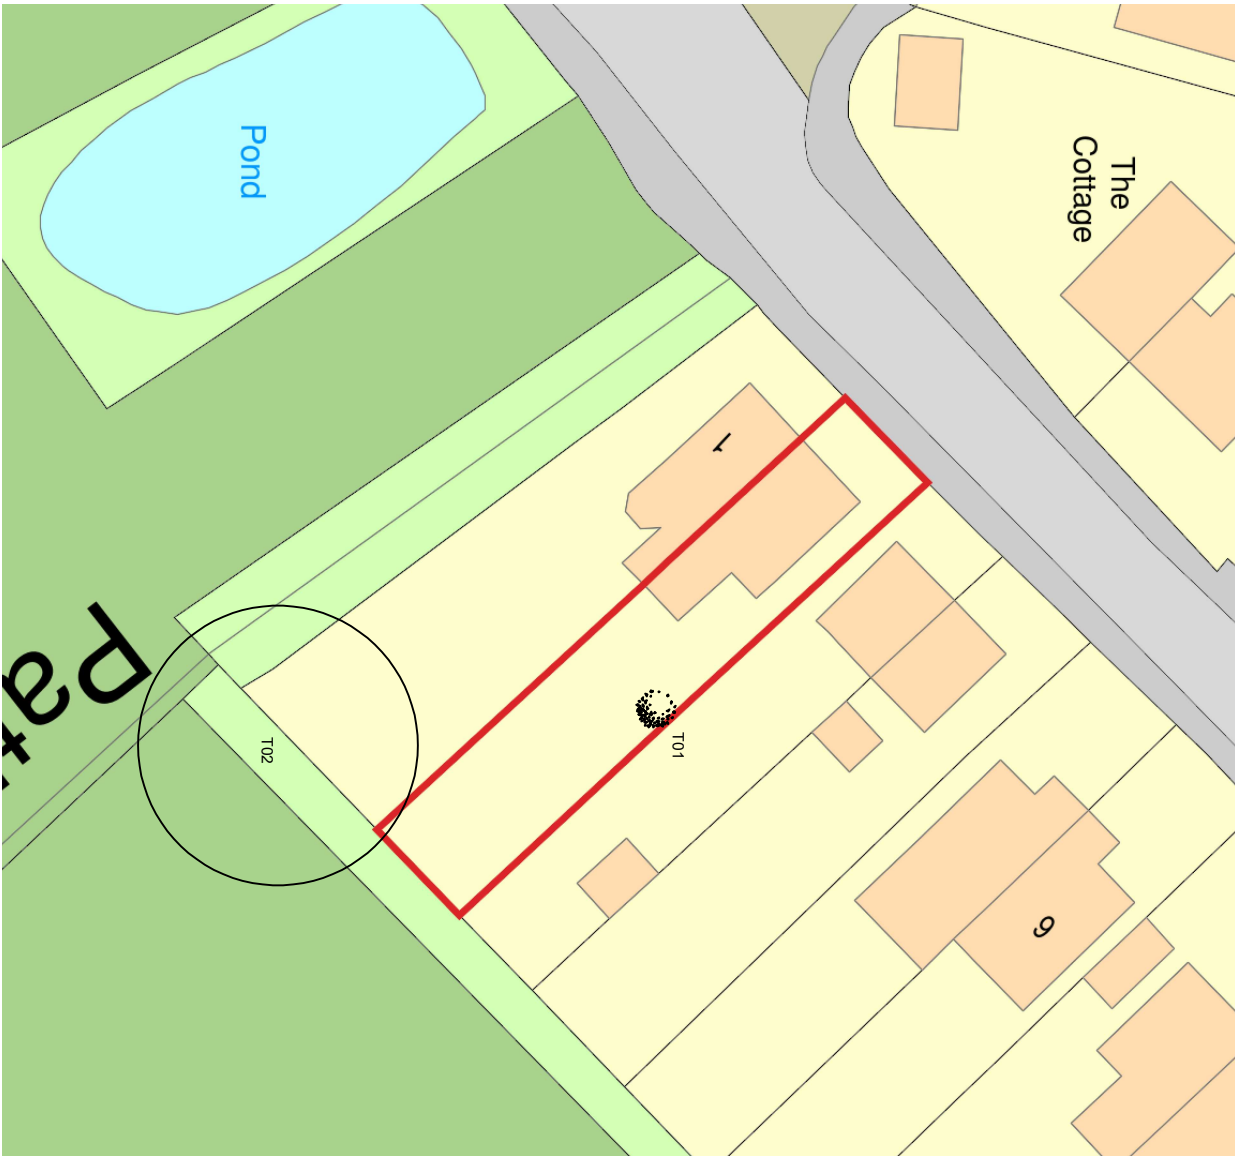

sarahgouldarchitects@gmail.com

Client

Mr & Mrs Parker

Project

2 Church Lane, Three Mile Cross

Description

Parking plan and Tree locations

Revision	Date	Description
-	21-07-25	Planning

Status

Planning

Scale 1:100&

1:500@A3SG

Job Number

069

Drawn By

1:500@A3SG

Drawing Number

03-02


Date

Jul 25

Revision

-

Contractors and consultants are not to scale dimensions from this drawing

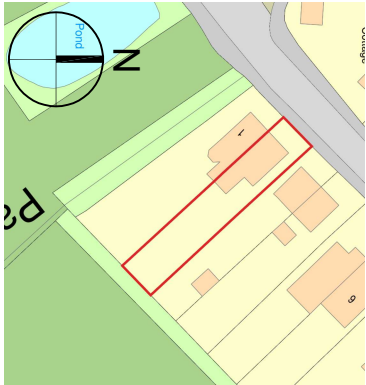

Location plan (not to scale)