# Newlands Farm

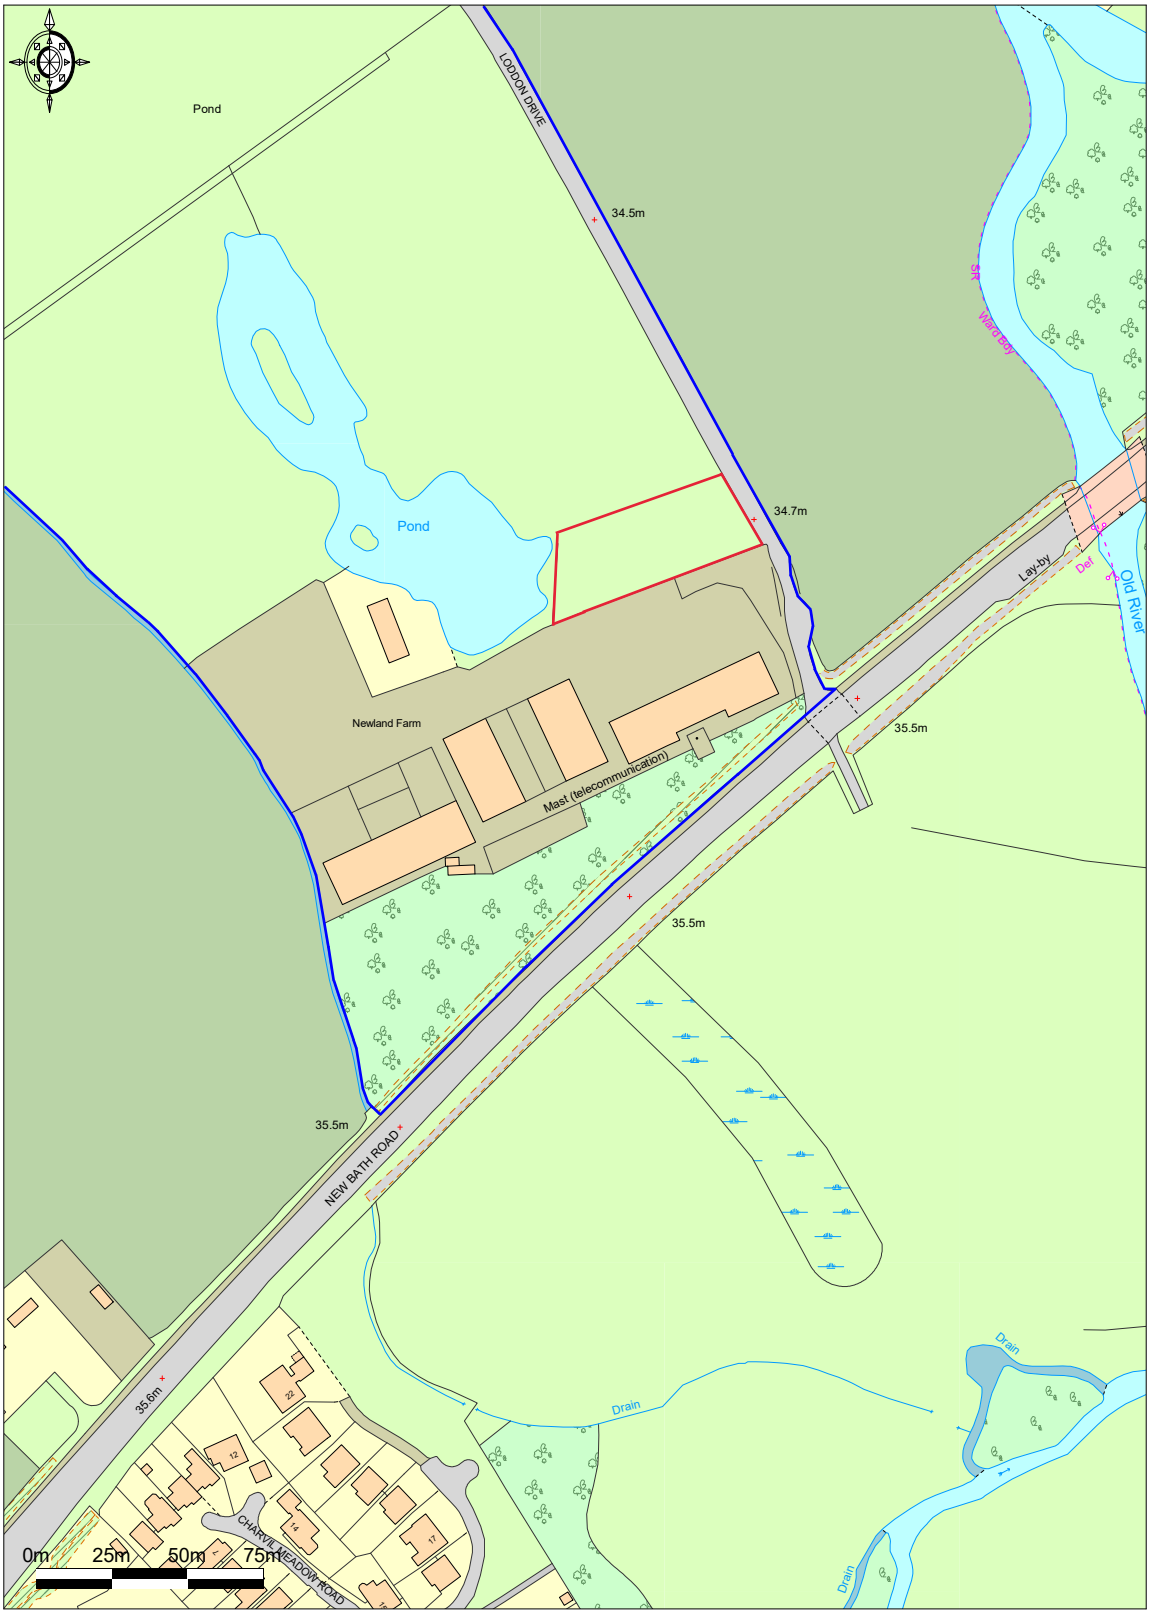


**Ordnance Survey** © Crown Copyright 2019. All rights reserved.
Licence number 100022432. Plotted Scale - **1:2500**

Promap®
LANDMARK INFORMATION GROUP®

Location Plan