




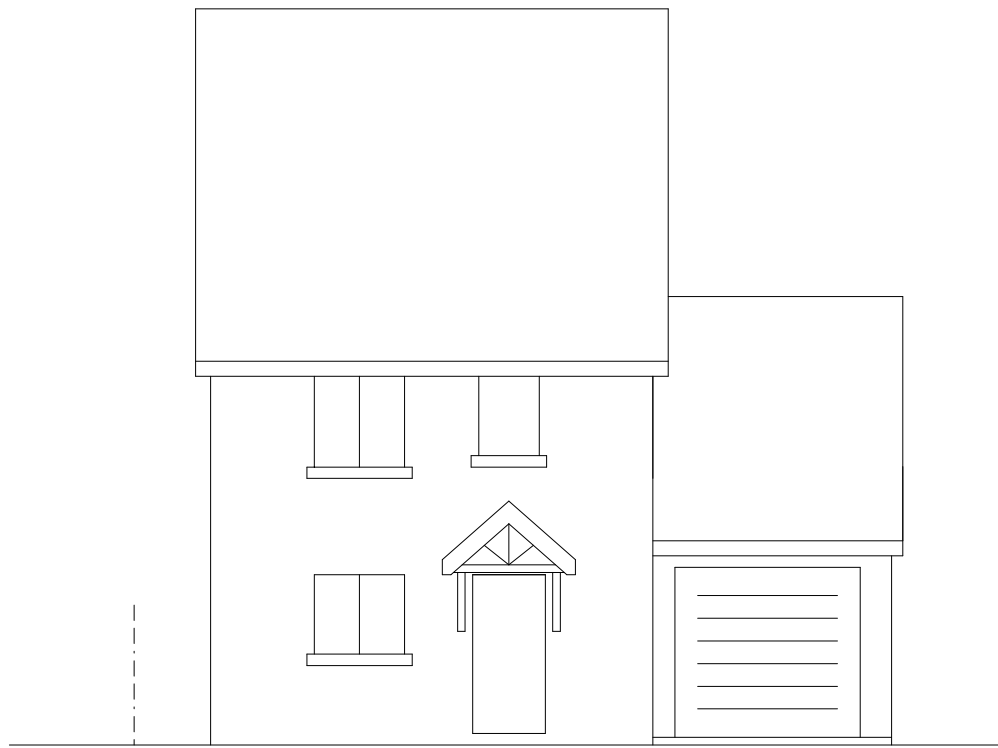


FRONT

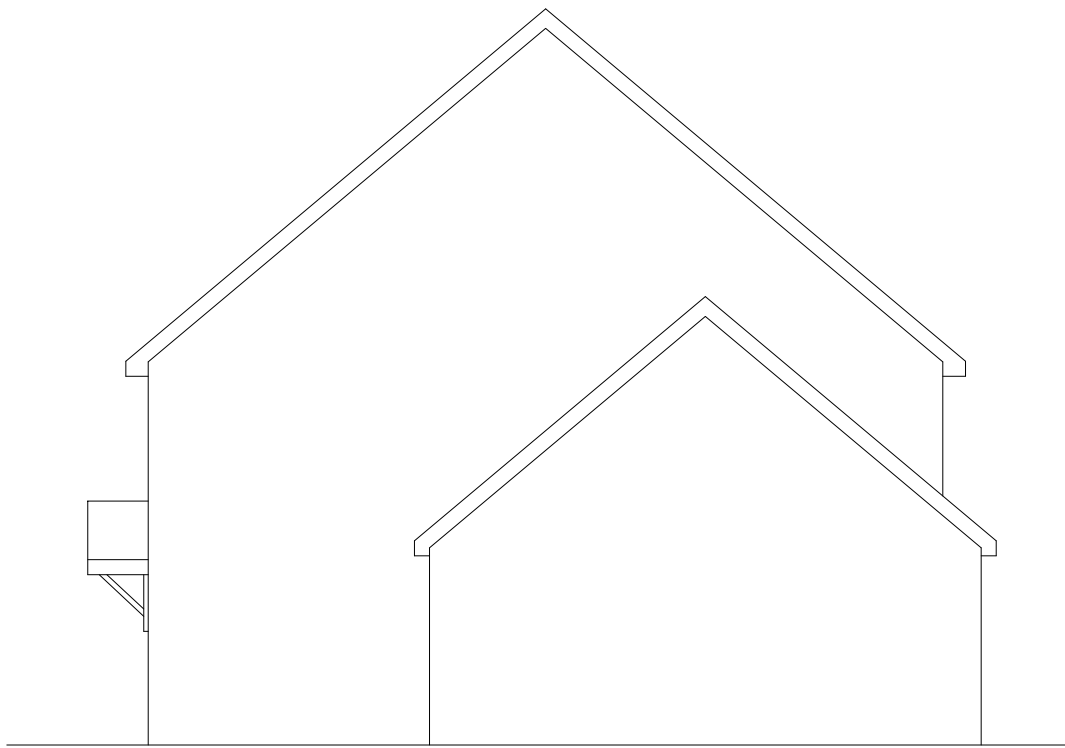


SIDE

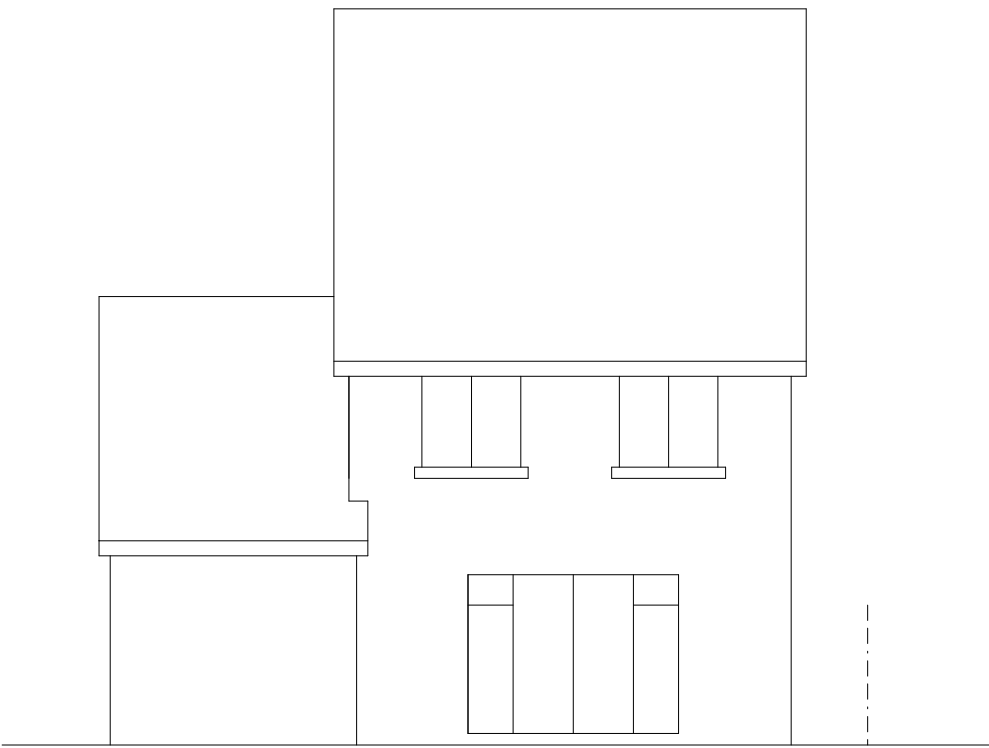

REAR

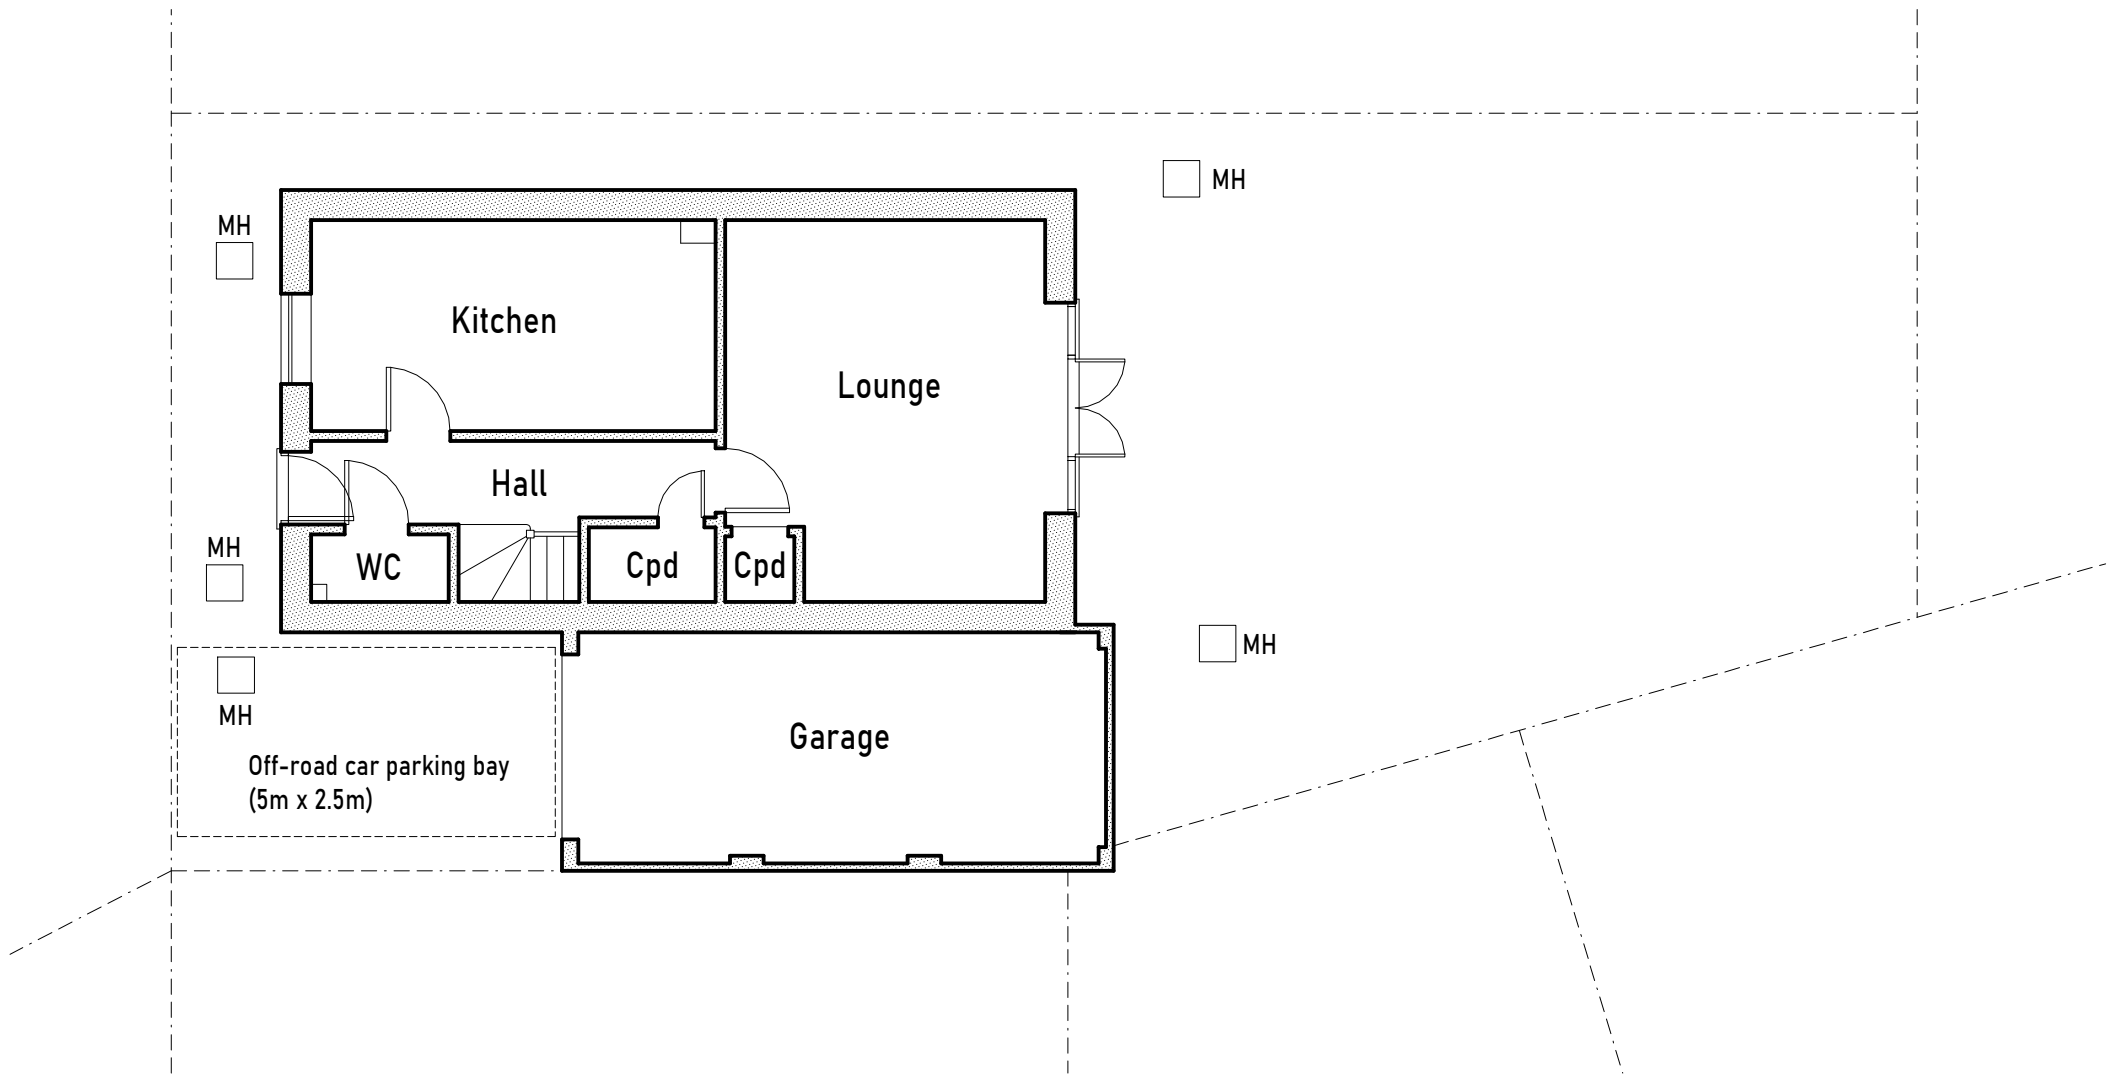

EXISTING GROUND FLOOR PLAN

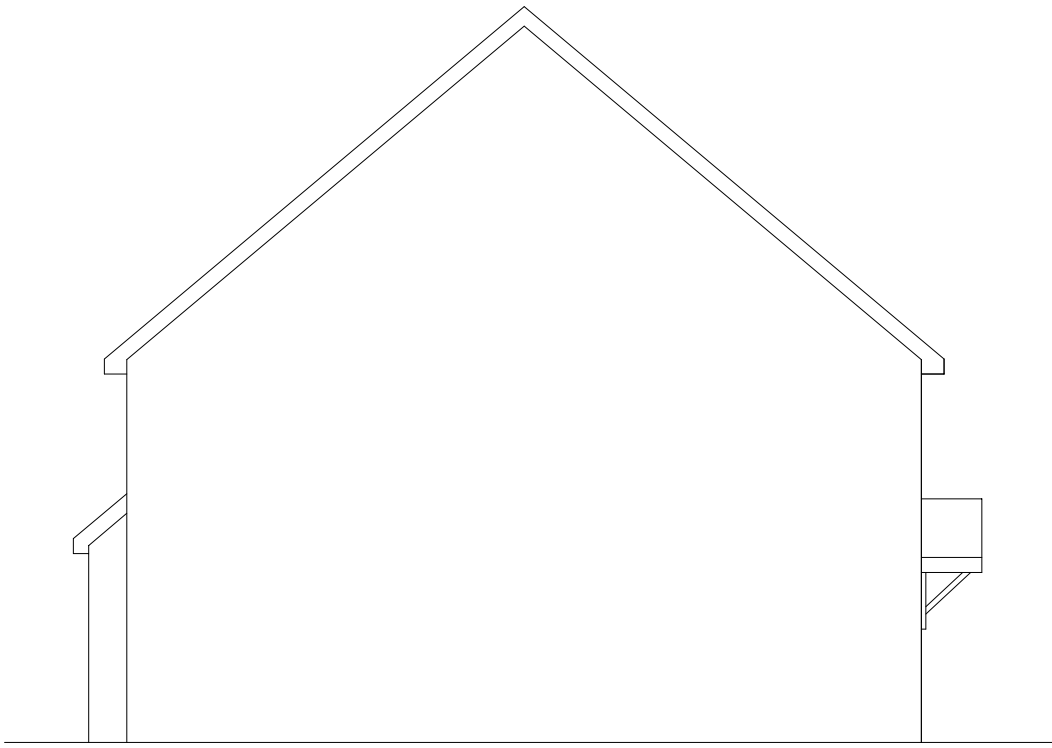

SIDE

|          |  |  |  |
|----------|--|--|--|
| Revision |  |  |  |
|          |  |  |  |
|          |  |  |  |
|          |  |  |  |

|         |  |                                         |  |                              |  |
|---------|--|-----------------------------------------|--|------------------------------|--|
|         |  | <b>S BIDDLE Ltd</b>                     |  | Stephen Biddle BSc CEng FICE |  |
| Client  |  | Mr & Mrs M. Turnbull                    |  | Email: stephen@sbiddle.co.uk |  |
| Address |  | 8 Hayward Crescent, Wokingham, RG40 1LS |  | Mob: 07864 122 313           |  |
| Drwg No |  | TURNBULL-1224-04                        |  | Web: www.sbiddle.co.uk       |  |
| Title   |  | EXISTING PLAN AND ELEVATIONS            |  | Scale: (A2) 1:100            |  |
|         |  | 2m                                      |  | 4m                           |  |
|         |  | 6m                                      |  | 8m                           |  |