



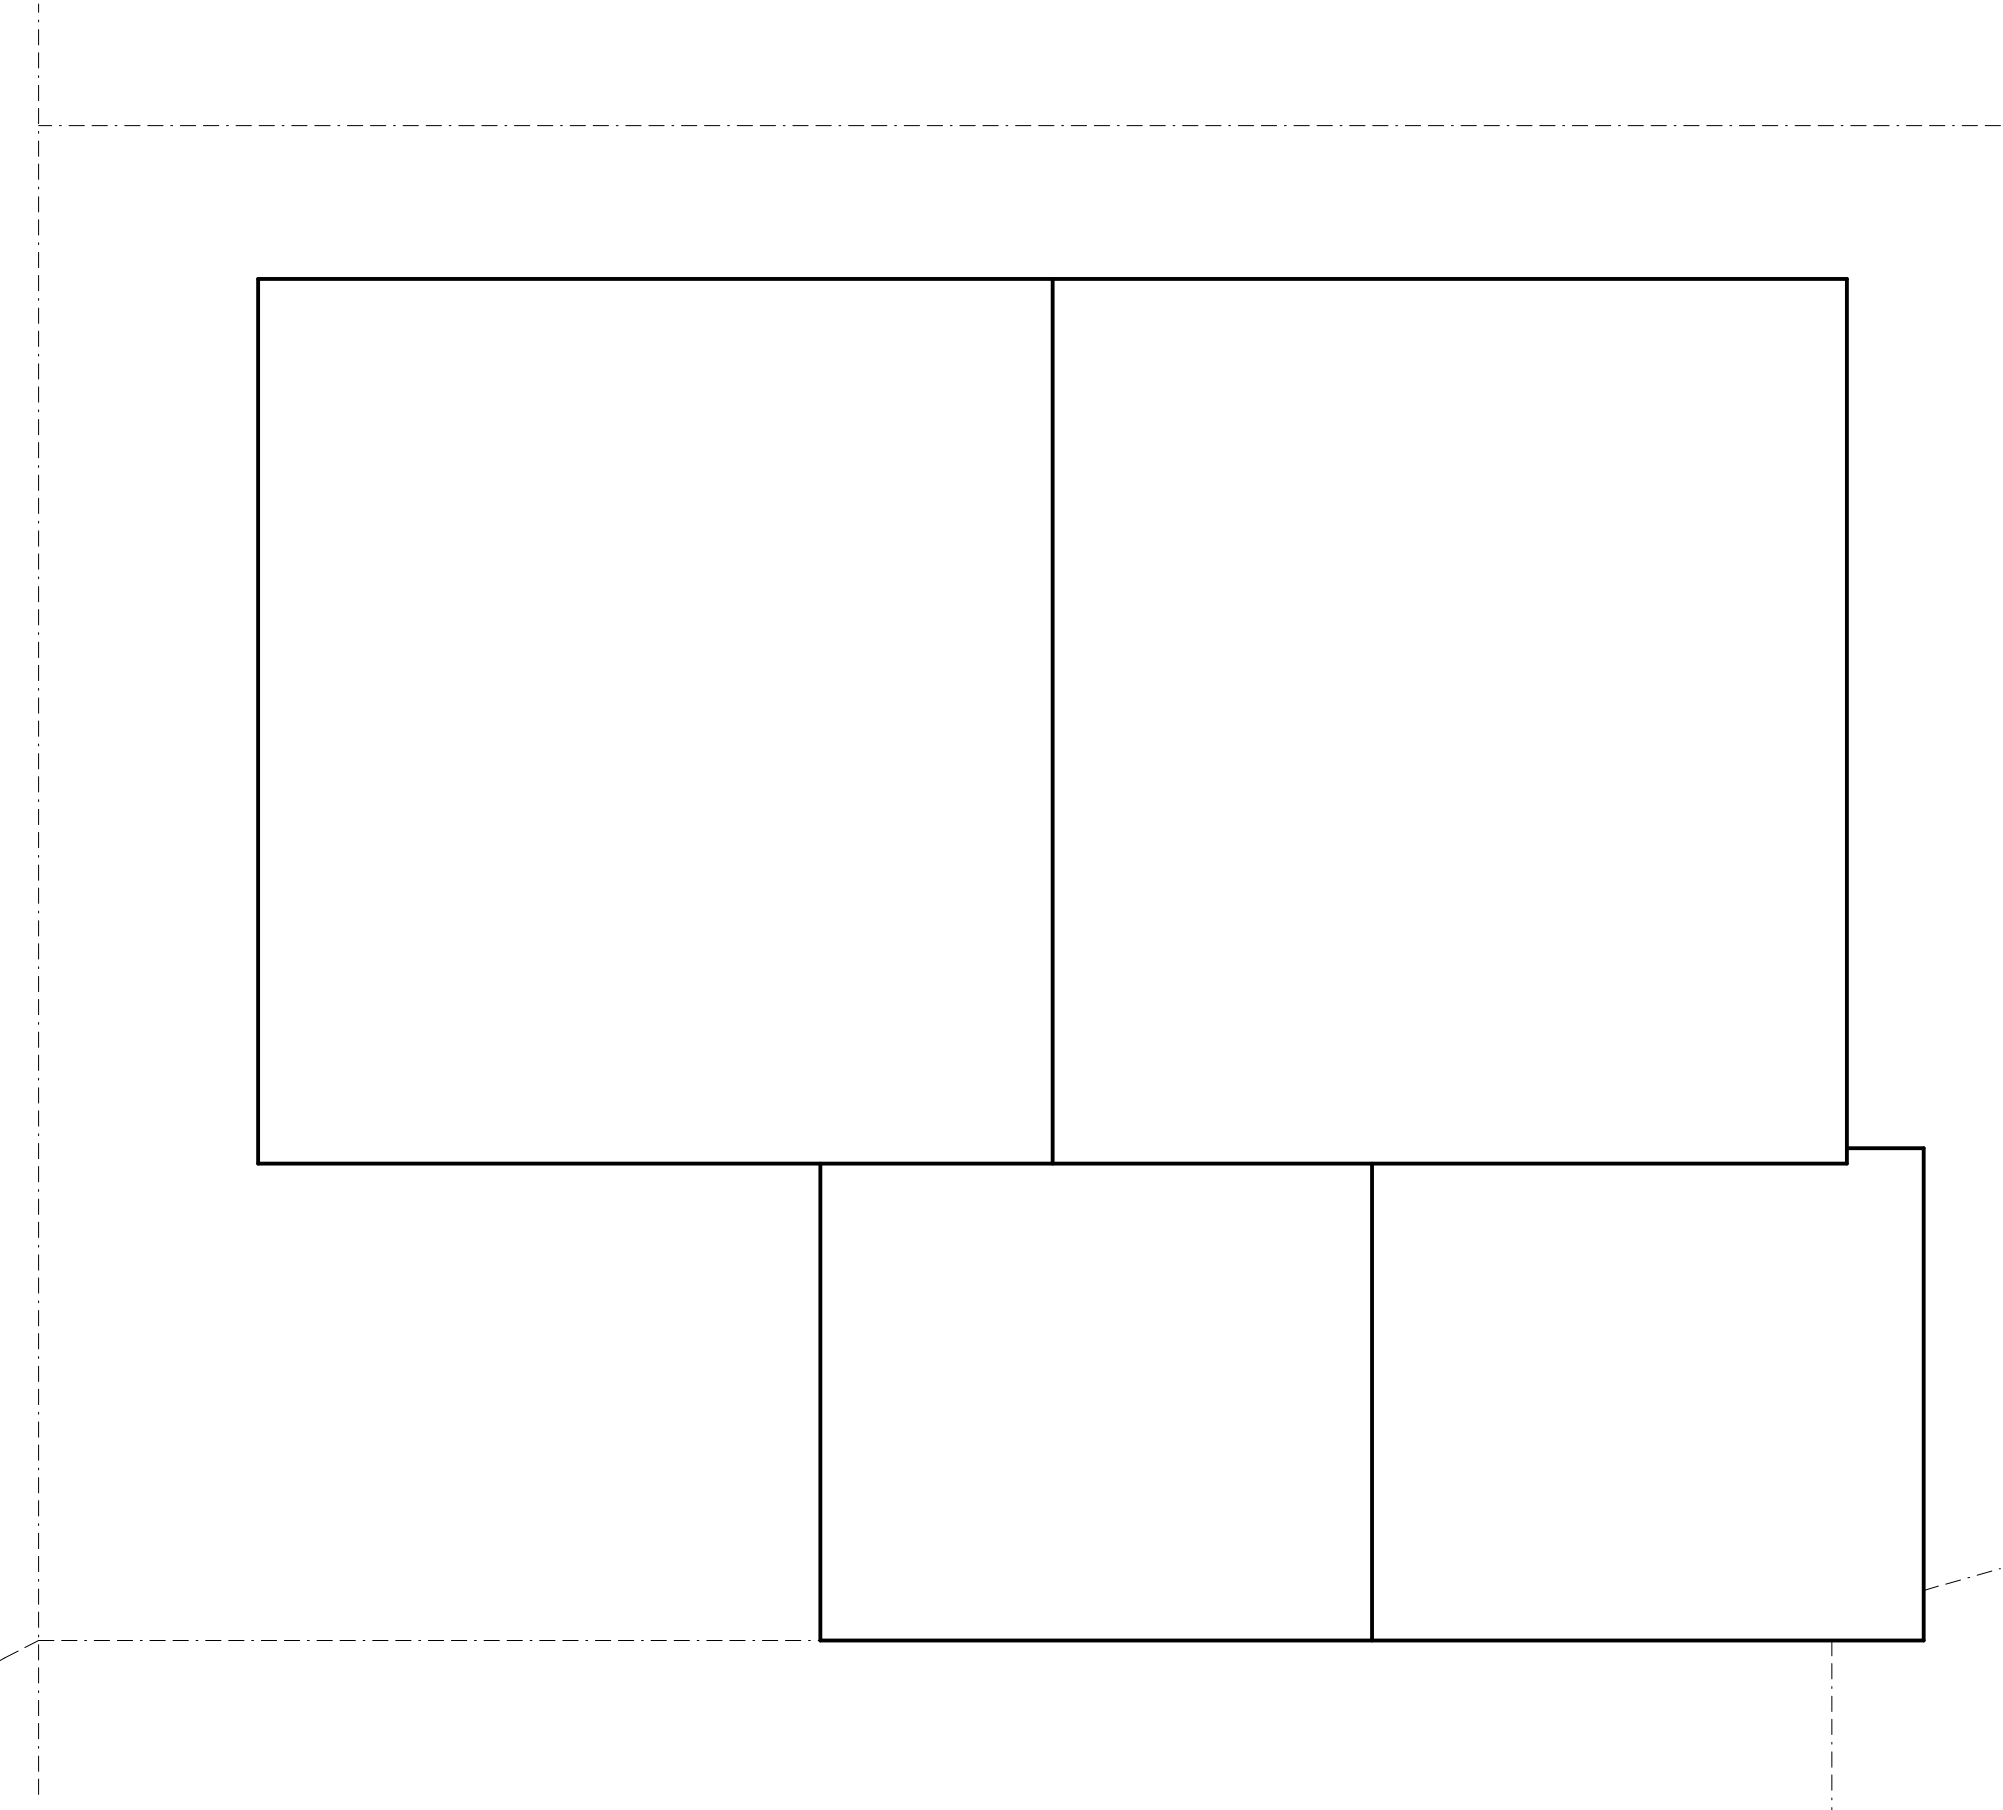

EXISTING ROOF PLAN

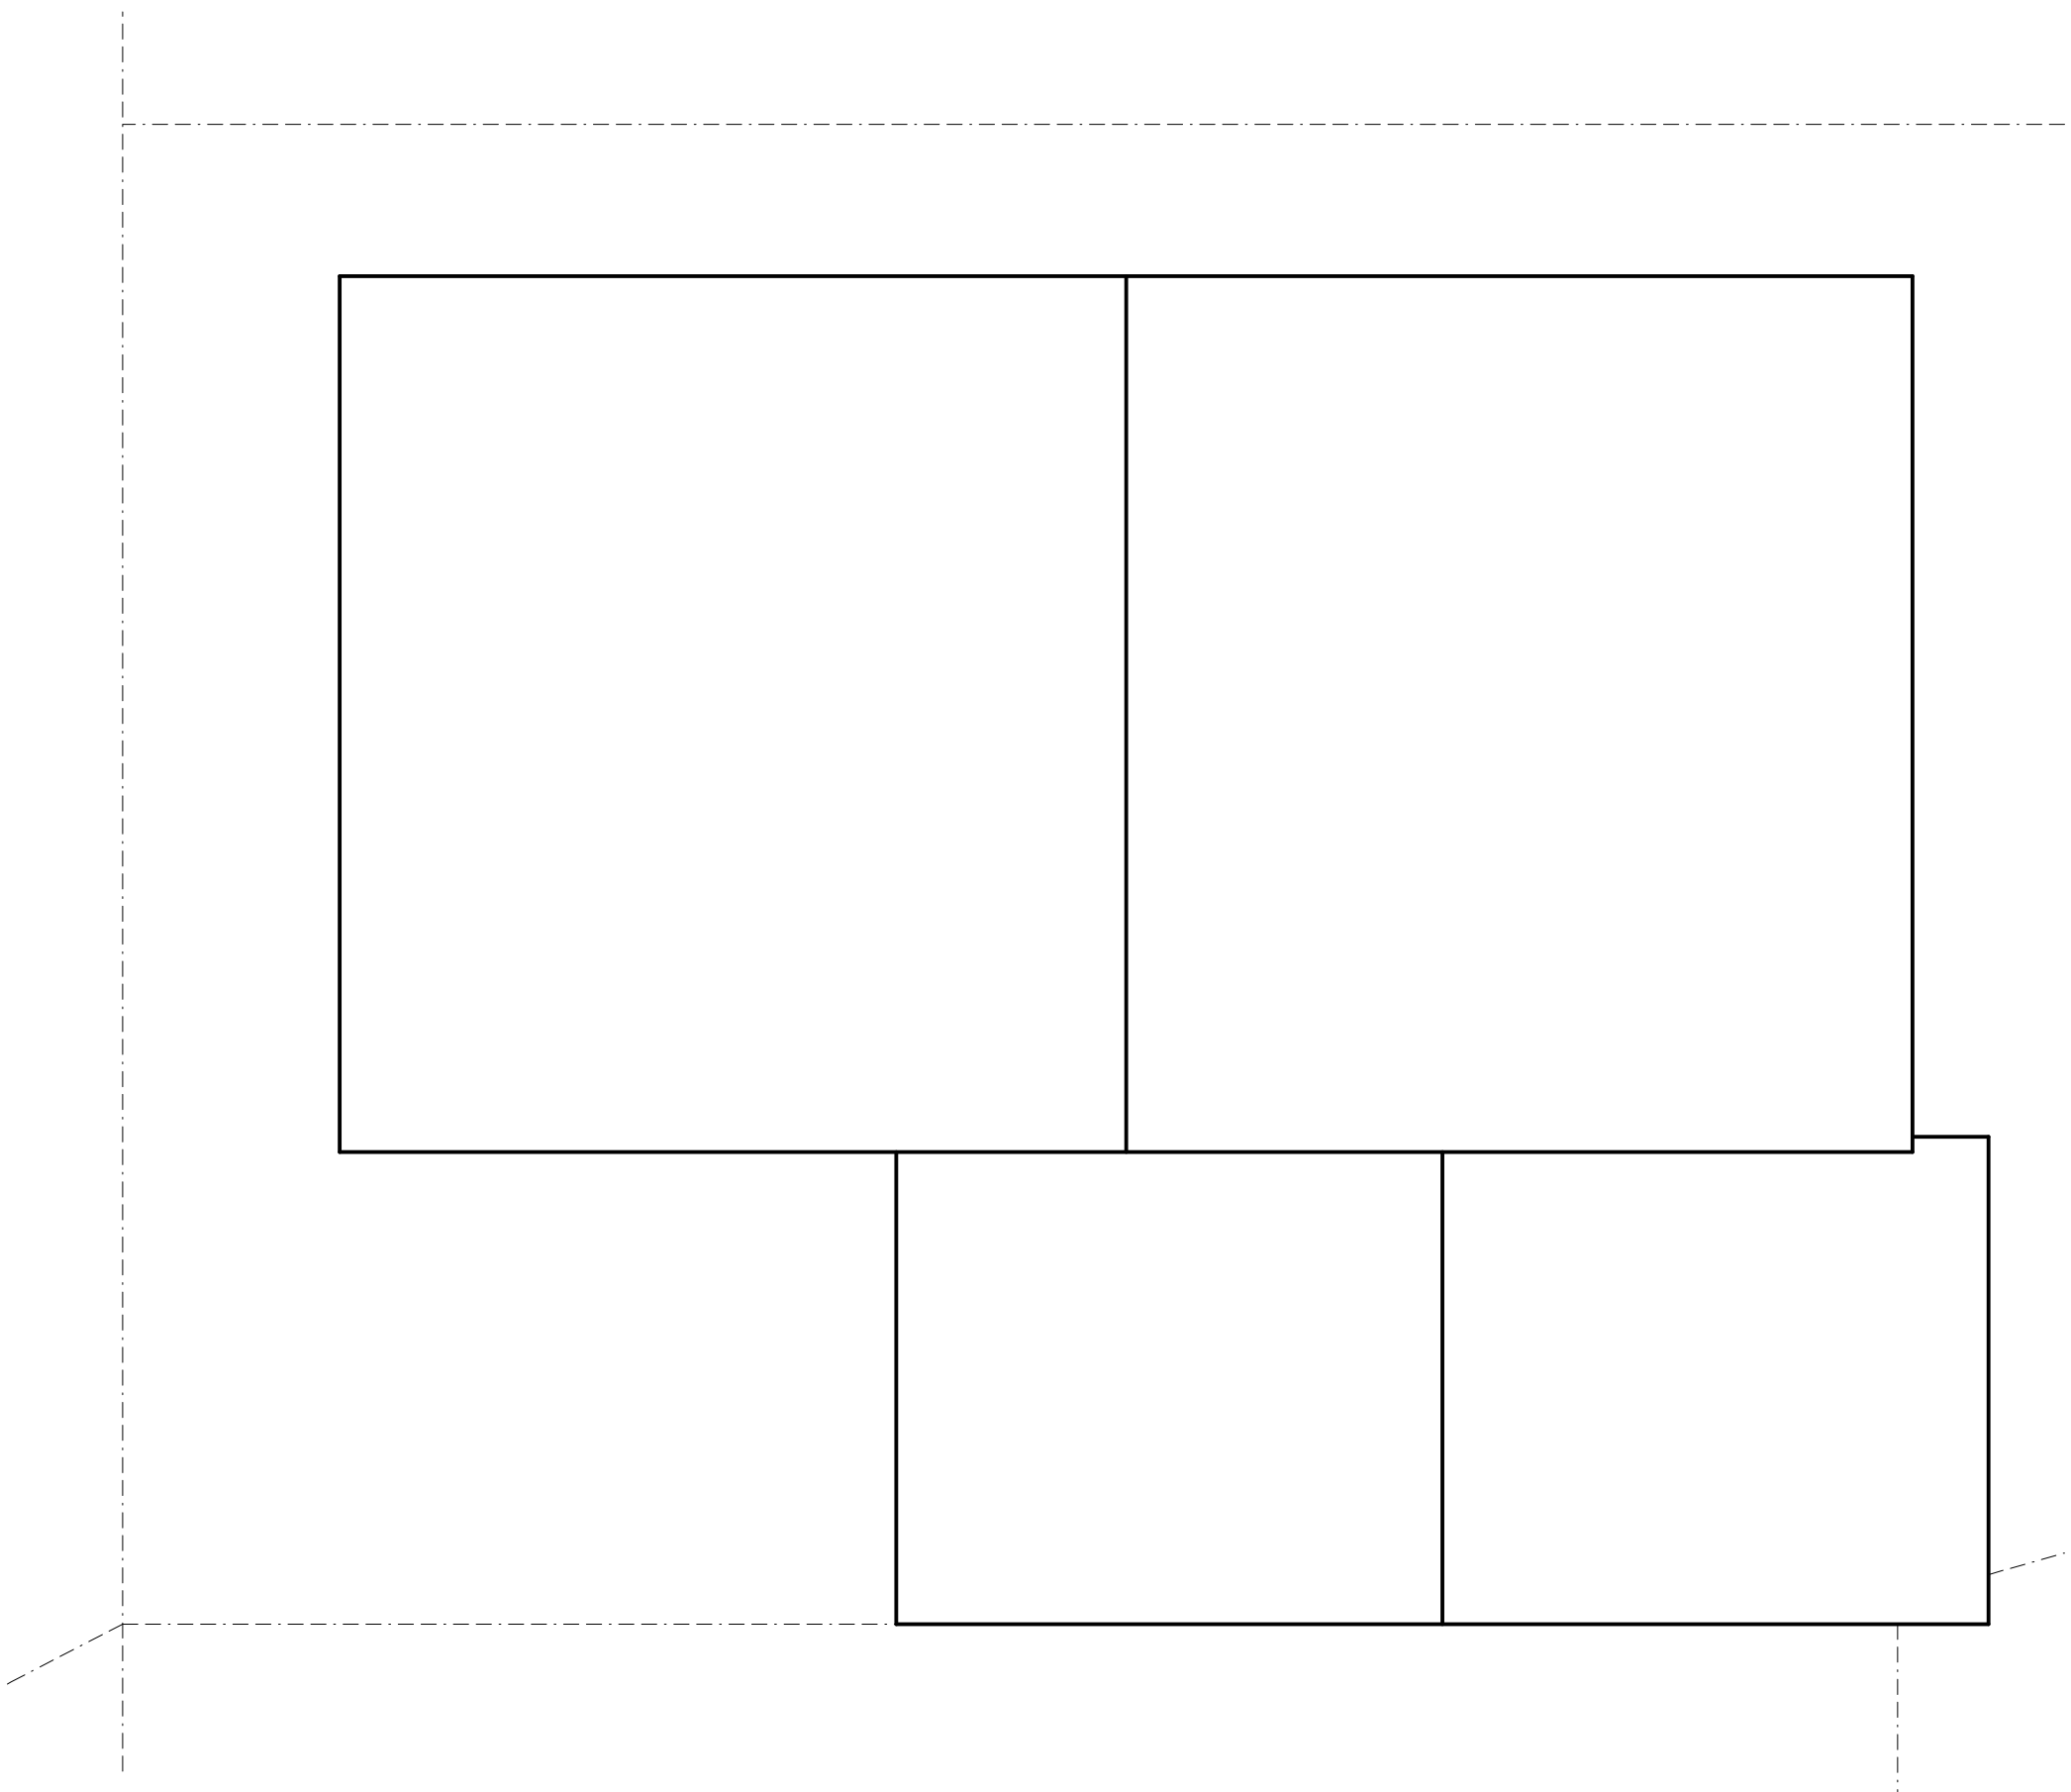

PROPOSED ROOF PLAN (No Change)

Revision			

 S BIDDLE Ltd Email: stephen@sbiddle.co.uk Stephen Biddle BSc CEng FICE Mob: 07864 122 313 Web: www.sbiddle.co.uk	
Client	Mr & Mrs M. Turnbull
Address	8 Hayward Crescent, Wokingham, RG40 1LS
Drwg No	TURNBULL-1224-06
Title	ROOF PLANS
Scale: (A2) 1:50	
1m 2m 3m 4m	