
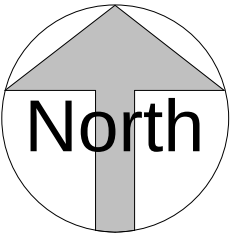
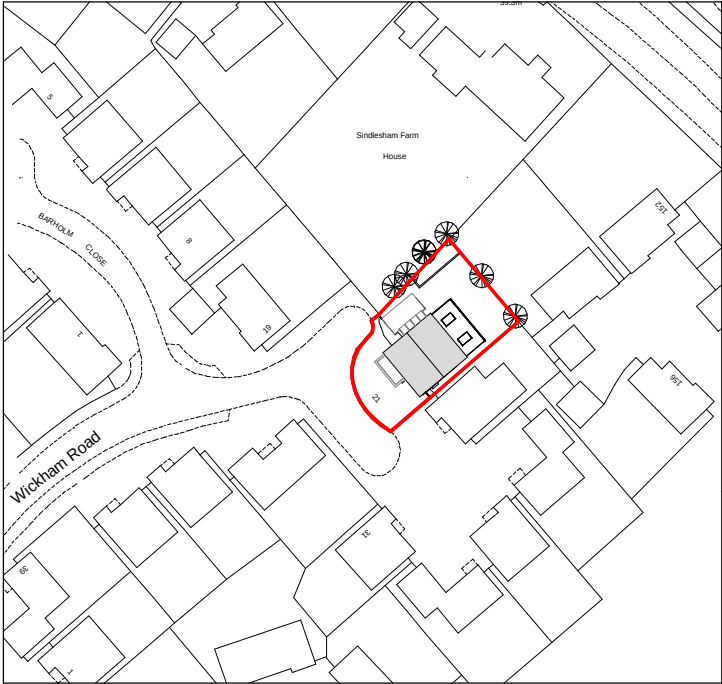


All dimensions and levels to be checked on site by contractor prior to preparation of shop drawings and commencement of work on site.  
Dimensions MUST NOT be scaled from this drawing.



This drawing is to be read in conjunction with all relevant consultants and/or specialist's drawings/documents and any discrepancies or variations are to be notified to the Architect before the affected work commences.

All works on site are to be carried out fully in accordance with current CDM regulations and recommendations, current Building Regulations, British Standards and Codes of Practice as appropriate.

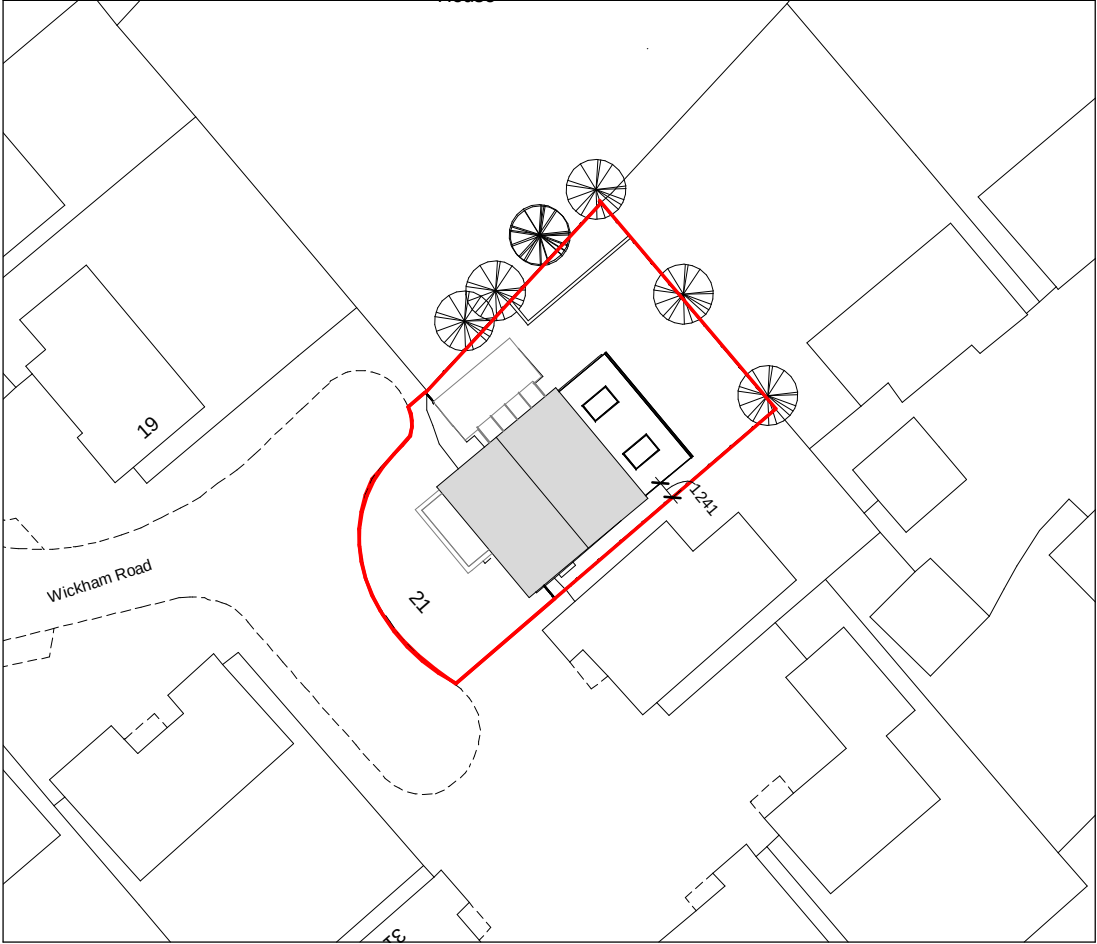

BLOCK PLAN  
1 : 500

LOCATION PLAN  
1 : 1250

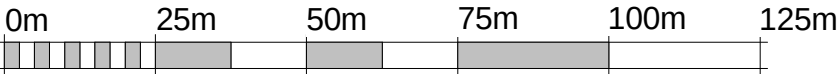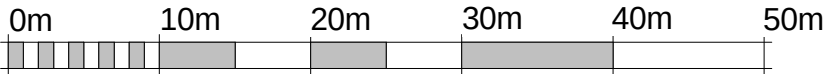

VISUAL SCALE 1:500 @ A3

VISUAL SCALE 1:1250 @ A3

|                                               |                      |               |           |           |
|-----------------------------------------------|----------------------|---------------|-----------|-----------|
| A                                             | First Issue          | 17.11.25      | MH        | PL        |
| Revision Number                               | Revision Description | Revision Date | Issued by | Issued to |
| M Haron                                       |                      |               |           |           |
| SAXON AVENUE, HANWORTH, MIDDLESEX TW13 5JN    |                      |               |           |           |
| ADDRESS                                       |                      |               |           |           |
| 21 WICKHAM ROAD, LOWER EARLEY READING RG6 3TE |                      |               |           |           |
| PROJECT STATUS                                |                      |               |           |           |
| PL                                            |                      |               |           |           |
| DRAWING TITLE                                 |                      |               |           |           |
| BLOCK PLAN AND LOCATION PLAN                  |                      |               |           |           |
| DESIGN BY                                     |                      | DRAWN BY      |           |           |
| MH                                            |                      | DG            |           |           |
| SCALE                                         |                      | DATE          |           |           |
| As indicated                                  |                      | NOV 2025      |           |           |
| DRAWING NO                                    |                      | REVISION      |           |           |
| 00                                            |                      | A             |           |           |