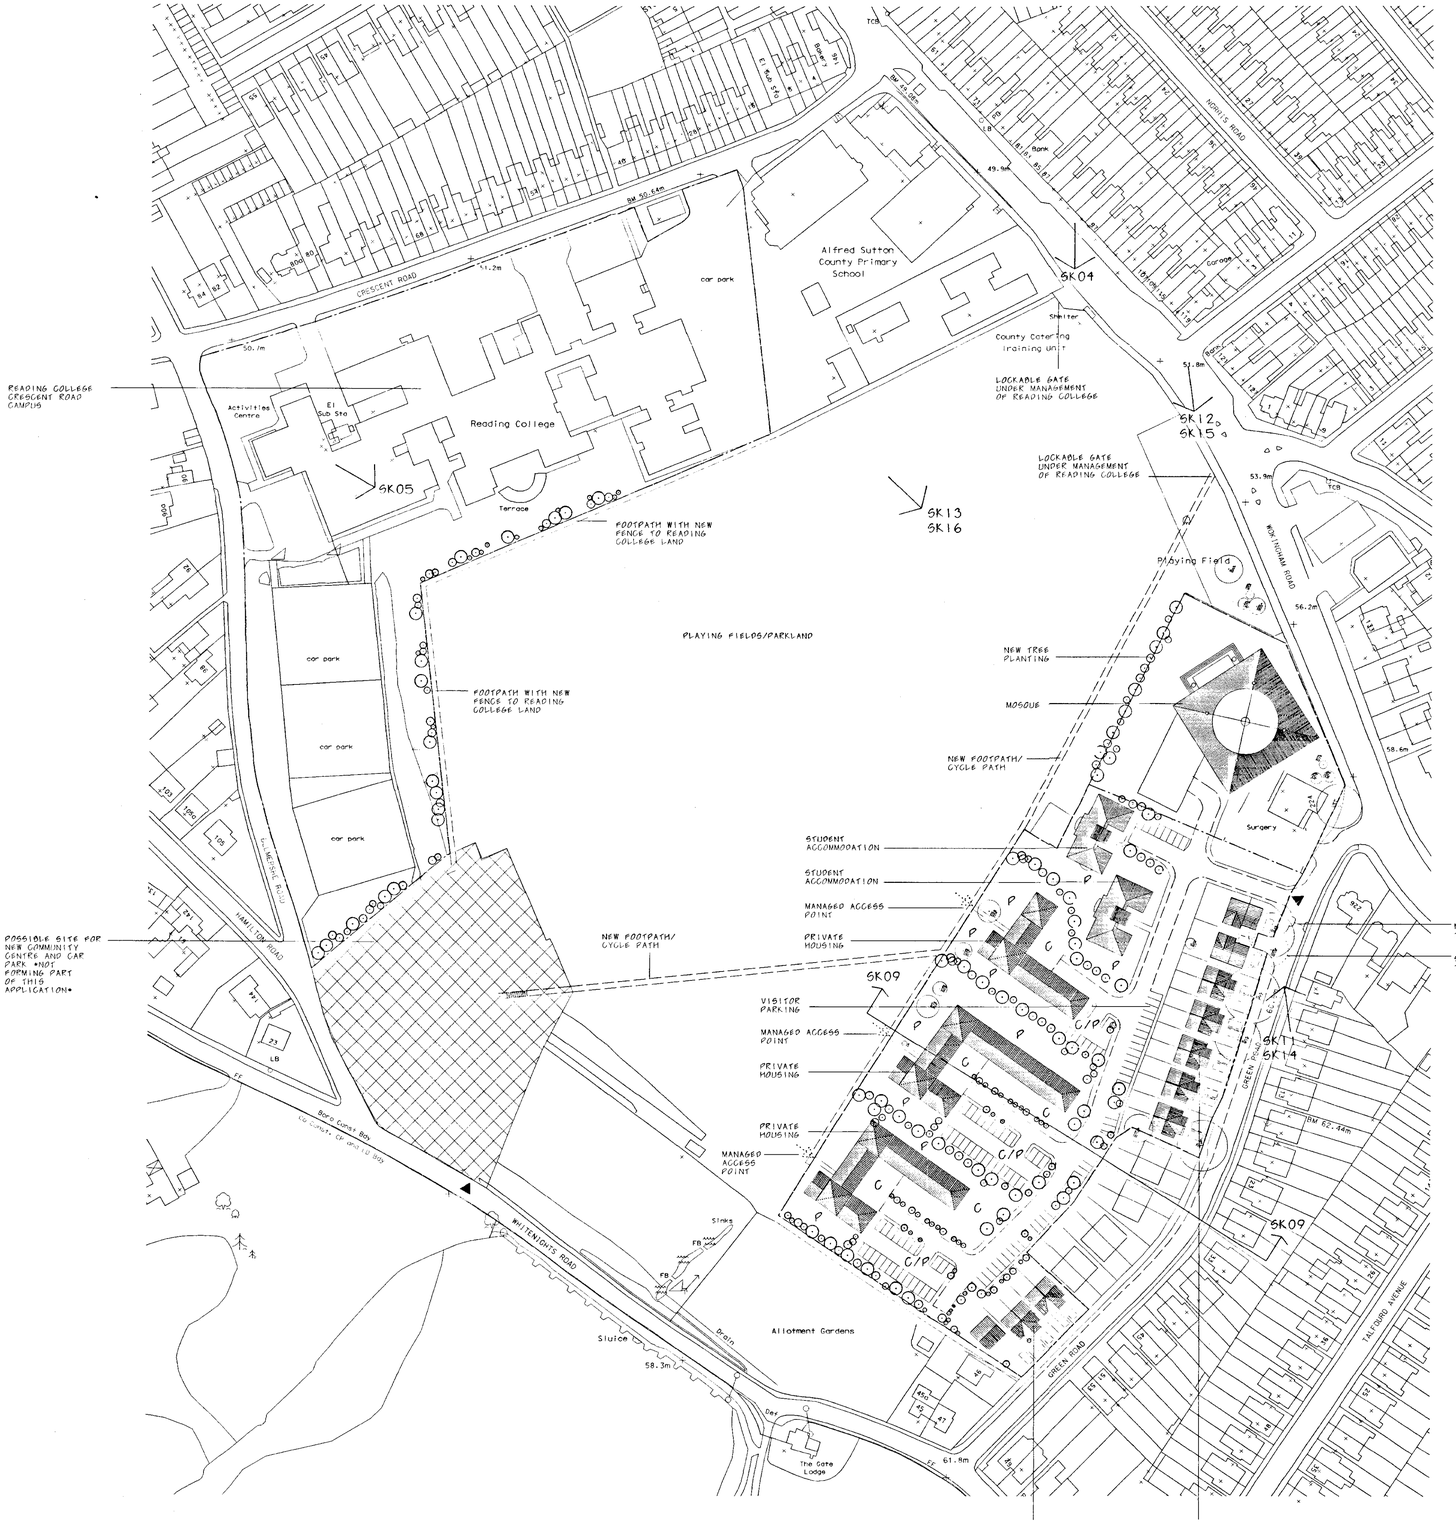


SCHEDULE OF ACCOMMODATION

	UNITS	BEDS/ UNIT	BEDS	CAR PARKING
PRIVATE HOUSING				
SEMI DETACHED VILLAS ON GREEN RD	8	4 TO 5	32 TO 40	8
DETACHED VILLAS ON GREEN RD	1	5	5	1
TOTAL	9		37 TO 45	9
COURTYARD CLUSTER 1				
APARTMENTS	14	2	28	
	8	3	24	
MAISONETTES	4	3	12	
	26		64	
COURTYARD CLUSTER 2				
APARTMENTS	19	2	38	
	8	3	24	
MAISONETTES	4	3	12	
	31		74	
COURTYARD CLUSTER 3				
APARTMENTS	5	2	10	
	8	3	24	
MAISONETTES	4	3	12	
	17		46	
TOTAL COURTYARD UNITS	74			105 1.4 SPACES PER DWELLING
AFFORDABLE HOUSING				
SEMI-DETACHED FAMILY HOUSES ON GREEN ROAD	10	1	10	10
STUDENT ACCOMMODATION	15	6	90	6
WARDEN'S FLAT	1	2	2	1
				109
MOSQUE				
1 ACRE AREA				

- ▶ NEW ACCESS TO HIGHWAY
- EXISTING ACCESS TO HIGHWAY
- CONTROLLED PEDESTRIAN ACCESS BETWEEN NEW HOUSING AND PLAYING FIELDS
- BOUNDARY
- P FENCED SECURE PRIVATE AMENITY SPACE
- C COMMUNAL AMENITY SPACE

20 0 20 40 60 80 100

Metres

REVISIONS NO. A 29.11.00
B 10.01.01
C 19.07.01

SCALE 1:1000 @ A1

DATE NOV 2000

TITLE
GREEN ROAD - READING COLLEGE

DETAIL
GREEN ROAD -READING COLLEGE
PROPOSED SITE DEVELOPMENT


CONTRACTORS MUST CHECK ALL DIMENSIONS ON SITE. ONLY FIGURED DIMENSIONS ARE TO BE WORKED FROM. DISCREPANCIES MUST BE REPORTED TO THE ARCHITECT BEFORE PROCEEDING
©
THIS DRAWING IS COPYRIGHT

AUTHOR

OFFICE
21H PERSEVERANCE WORKS
38 KINGSLAND ROAD
LONDON E2 8DD
ENGLAND
TEL + 44 (0) 171 729 9505
FAX + 44 (0) 171 729 9506
INFO@NICK-EVANS.DEMON.CO.UK

DRAWING NO
20271 / SK03 C

0 10 20 30 40 50 60 70 80 90 100

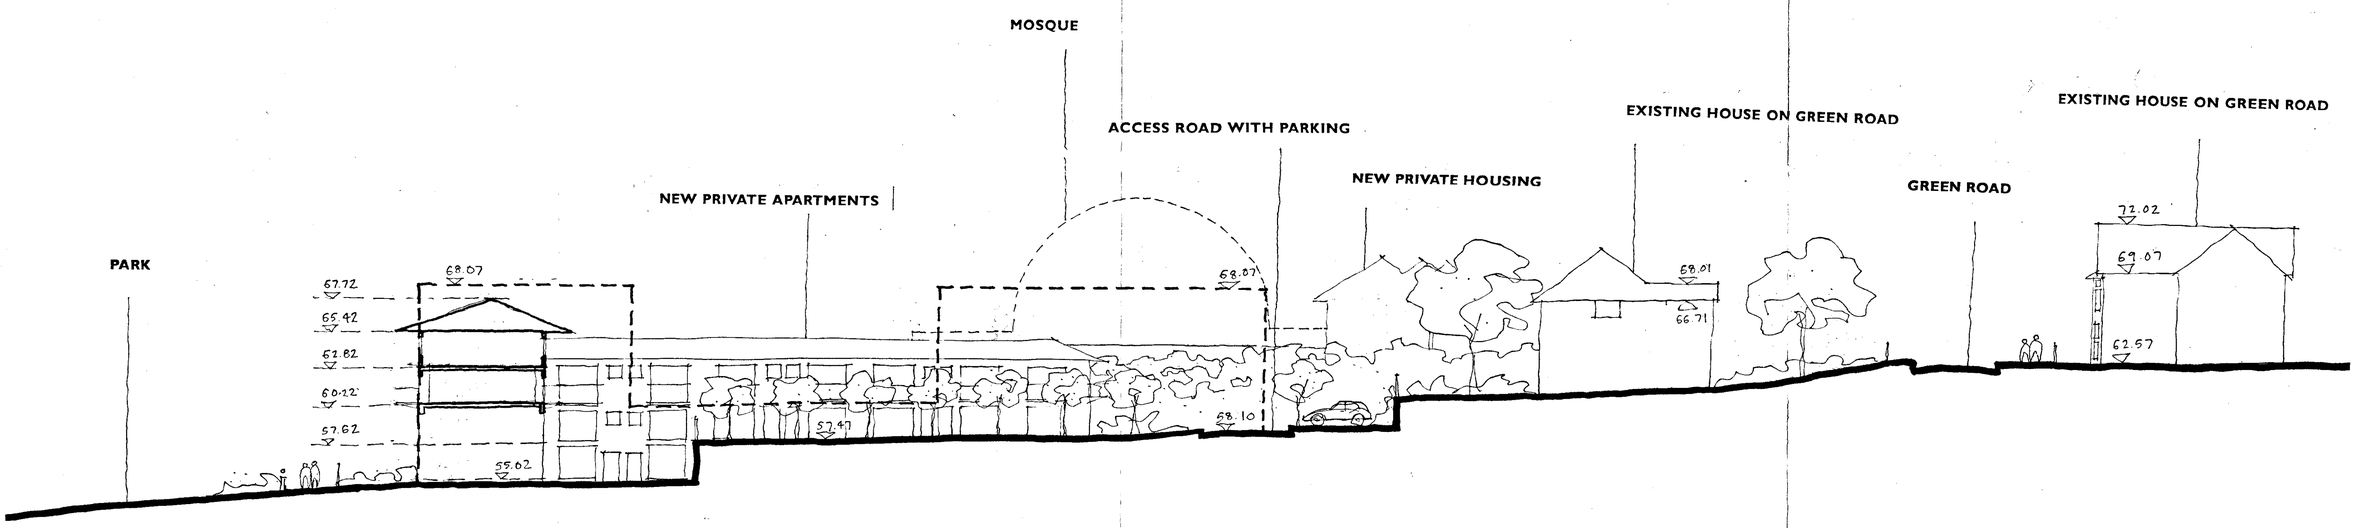

011109

20271 / SK 09

SECTIONAL ELEVATION

Residential and Mosque element of development

NICK EVANS ARCHITECTS