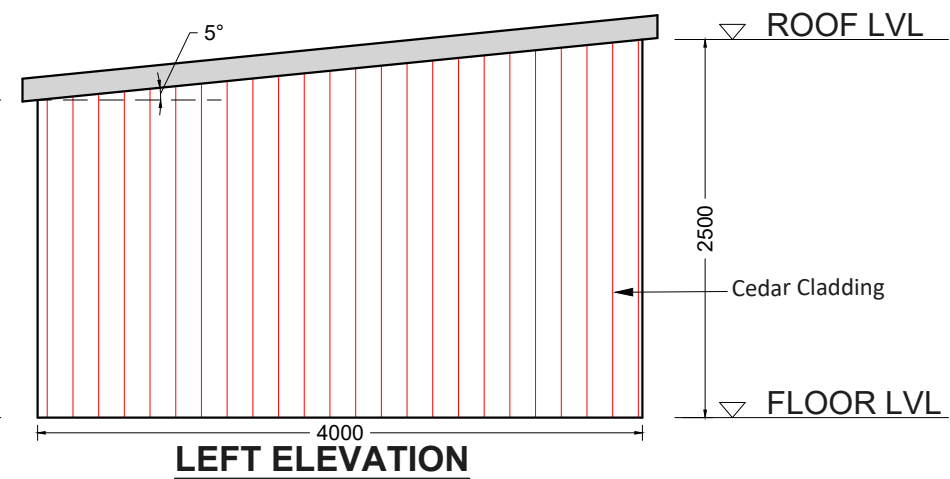
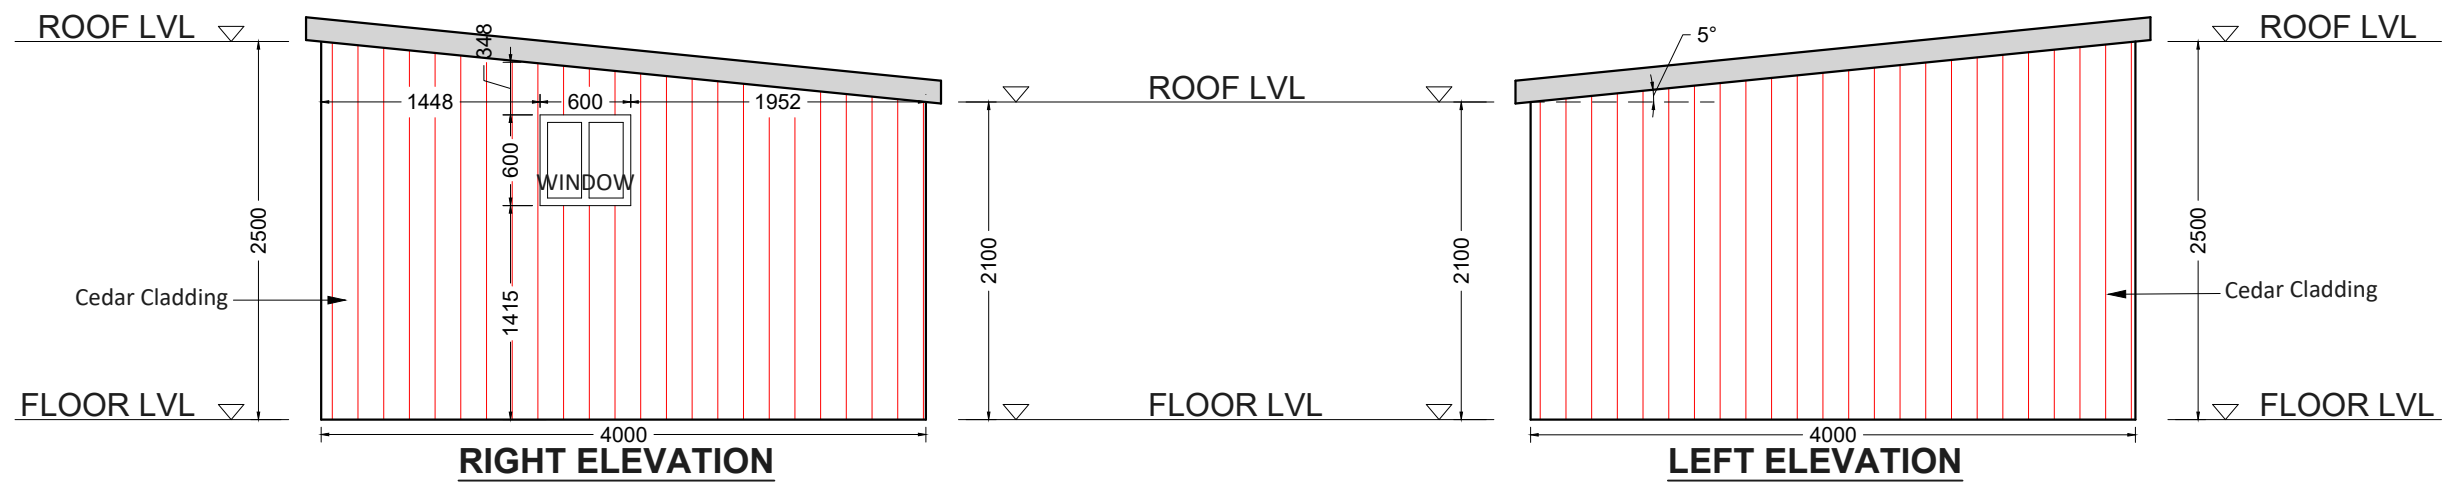
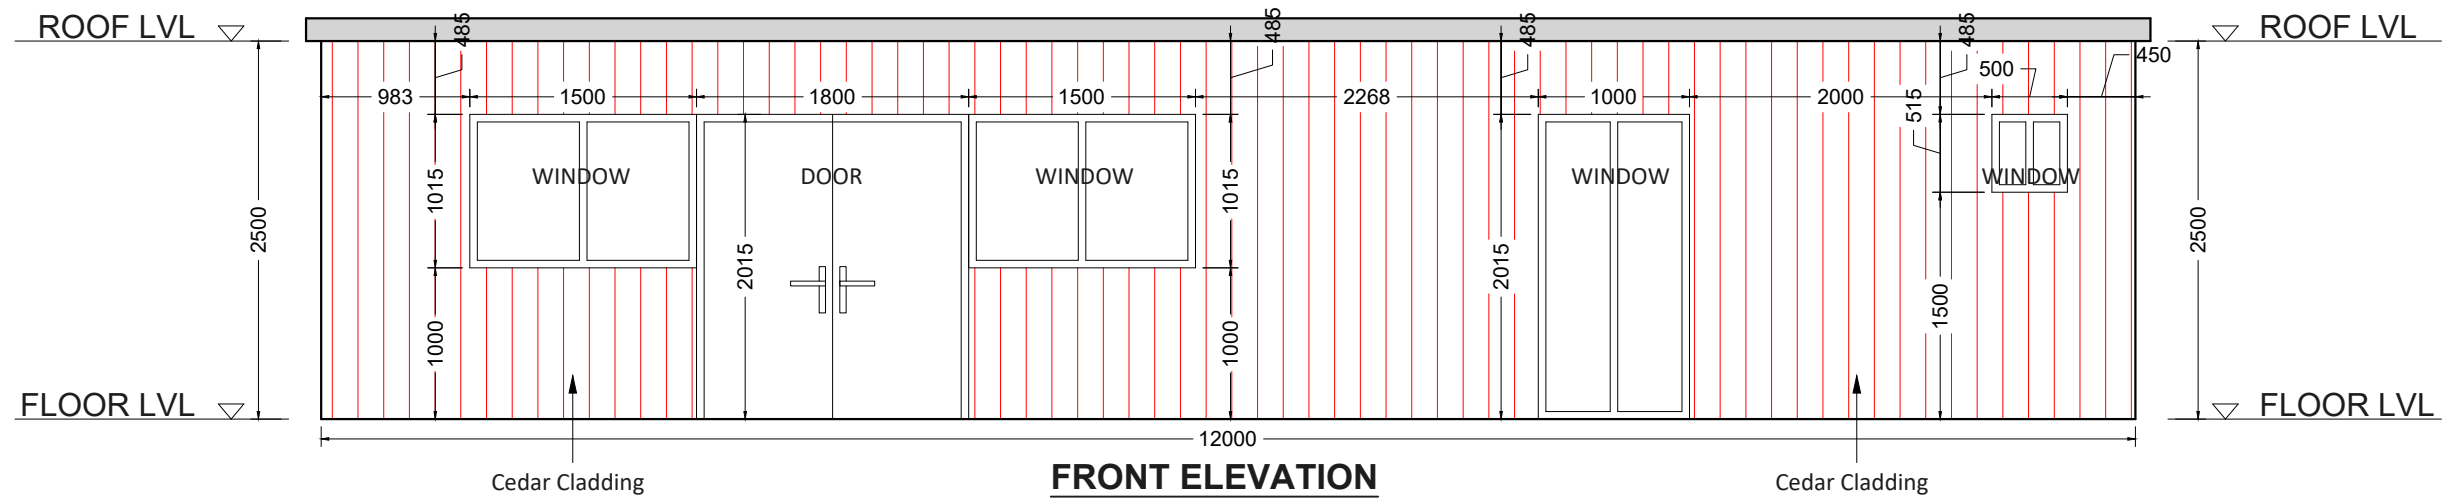


PROJECT TITLE:


ELEVATIONS

PROJECT DESCRIPTION:

ADDRESS:

SHEET TITLE:

ARCHITECTURAL PLAN

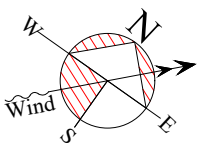

DESIGNED BY:

DRAWN BY:

CKD BY:

CLIENT NAME:

SCALE: **1:50**

DATE:

SHEET NUMBER:

A01